SHEET NO. 04 / 04

.ntatatively Approve
For Fire N O C. Only

Building Engineer (North)
Nagpur Improvement Trust

OFFICE OF THE CORPORATION OF THE CITY OF NAGPUR.
(FIRE SERVICE)
No Objection Certificate hereby issued by Fire Service Deptt. for the proposed constructions.
The scope of this approval is Restricted to Fire Protection arrangements only.
Please see conditions mentioned
Chief Fire Officer
Fire Service N.M.C. Nagpur

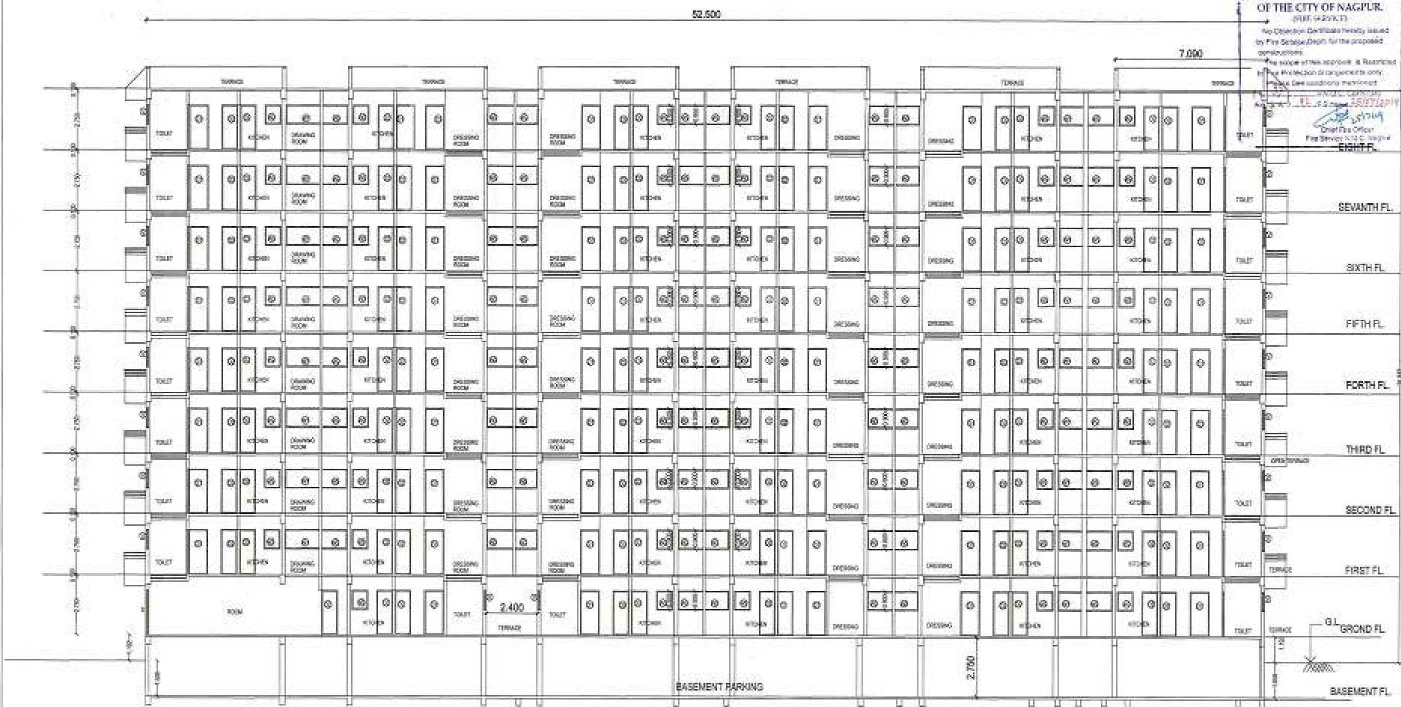

SECTION A-A

SCALE 1:100

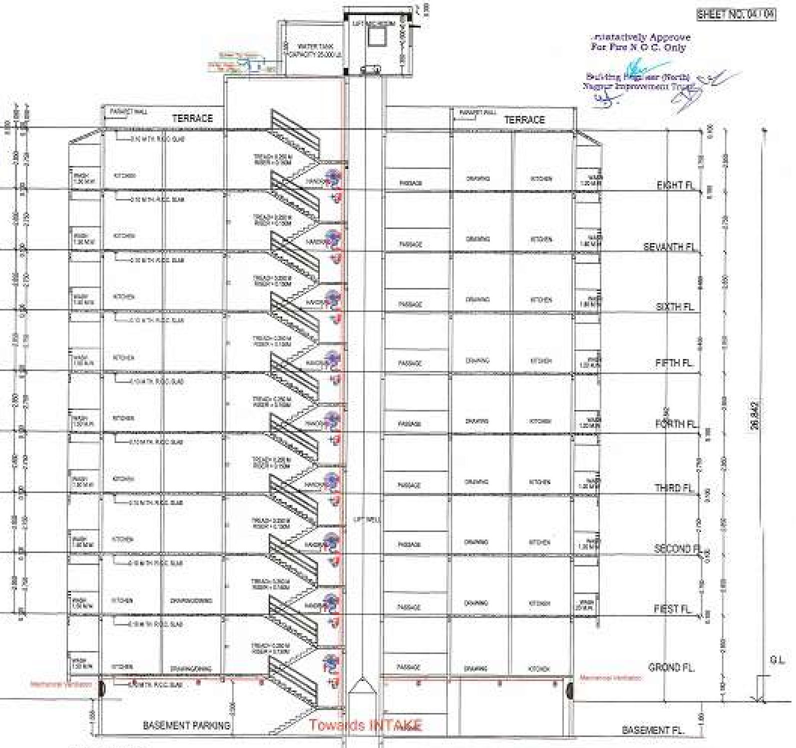

SECTION B-B

SCALE 1:100

Fire Drawing & Designing By

MANOPUSHP

Manopushp

Lic No. MFS-LA/F-0580 & D-0499

U.M.LOKHANDE , 70, Diwane-Lay-Out, Godhani, Nagpur.

Ph. No. 9325777025 | ID: manopushp@gmail.com

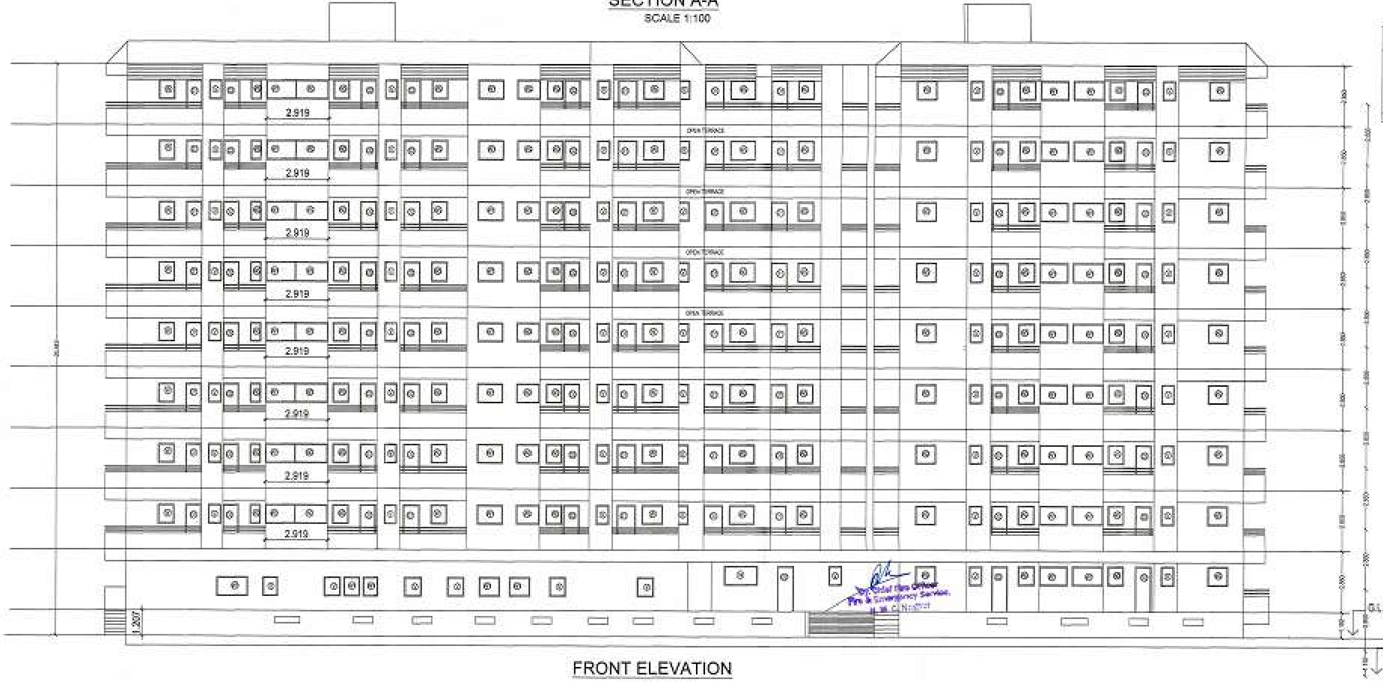

FRONT ELEVATION

SCALE 1:100

Chief Fire Officer
Fire & Emergency Service,
N.M.C. NAGPUR

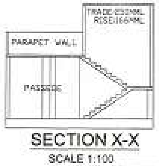

SECTION X-X

SCALE 1:100

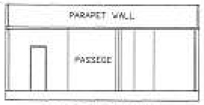

SECTION Y-Y

SCALE 1:100

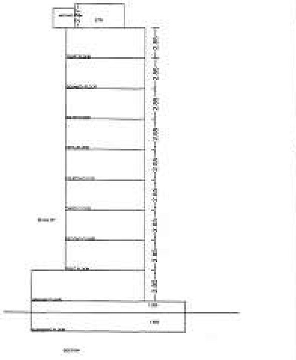

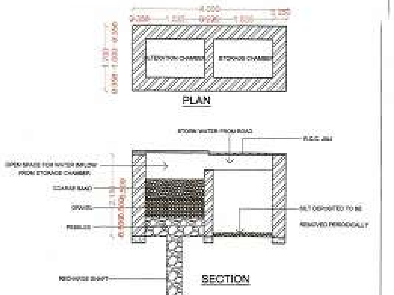

APPROVING AUTHORITY

PROPOSED RESIDENTIAL BUILDING
ON AMALGAMATED PLOT NO 1543/1,1543/2,
1543/3,1543/4,1543/5,1543/6,1543/7CITY SURVEY
No.37, Kh. No. 4/3,4,5,7/1, WARD No. 43,
MALIK MAKBUJA, MOUZA BINAKI, Tah. Dist.
NAGPUR

OWNER SIGN.

RAI UDYOG LMT. [(M D) KISHOR G. RAI]

RAI UDYOG LTD.

ARCHITECT:

ARCHITECT'S SIGN

N

JOB NO.	DRG NO.	SCALE	DRAWN BY	CHECKED BY
		1:100		

INWARD NO.	0096/SKOTP/NMDATE		22-11-2017
KEY NO.	[illegible]	SHEET NO.	04/04