

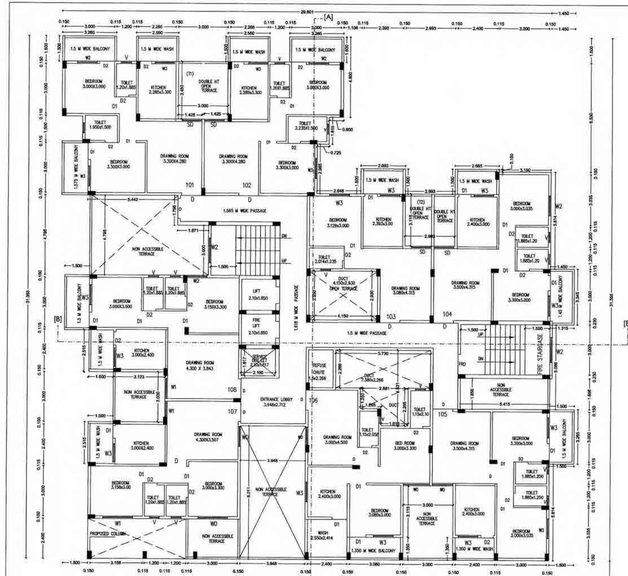



EXISTING SECOND FLOOR PLAN (WING - A)
SCALE 1:100

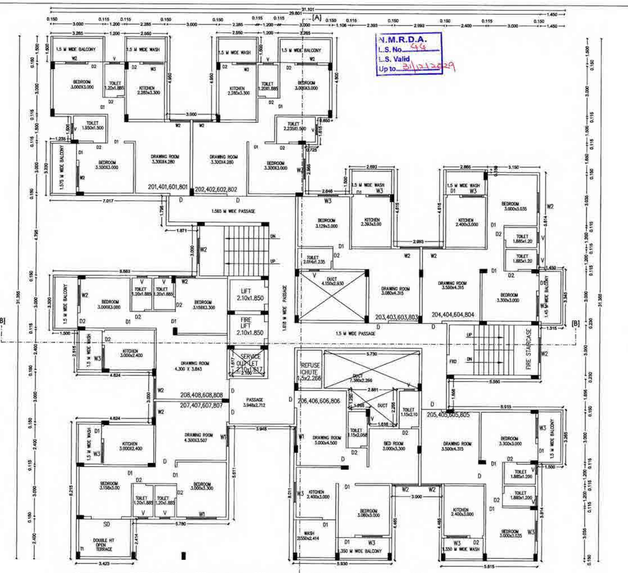


EXISTING TYPICAL FLOOR PLAN (WING - A)
(3RD, 5TH, 7TH,9TH)
SCALE 1:100

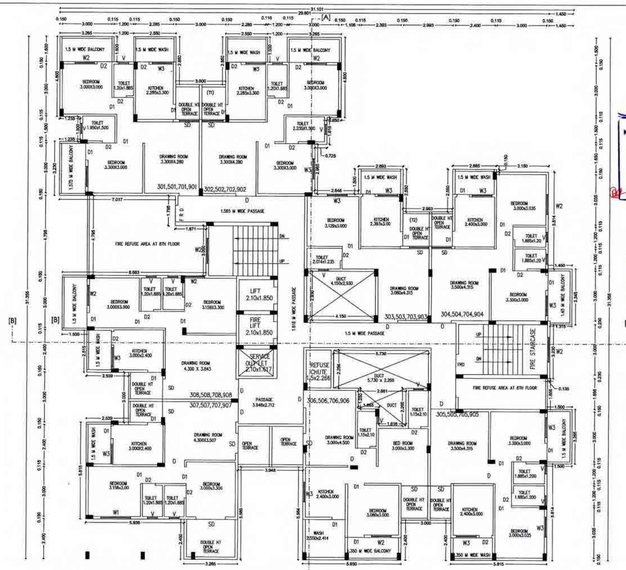


EIGHTH FLOOR PLAN (WING - A)
SCALE 1:100

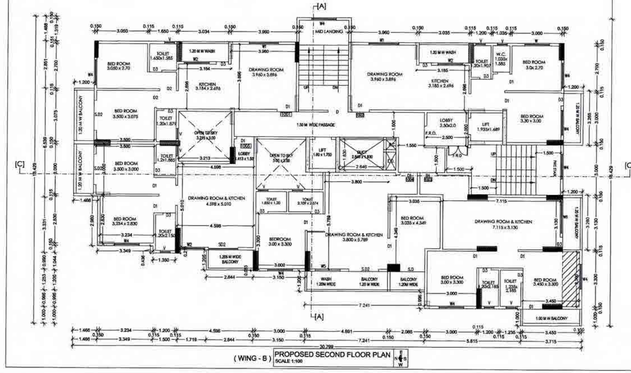

(WING - B) PROPOSED SECOND FLOOR PLAN
SCALE 1:100

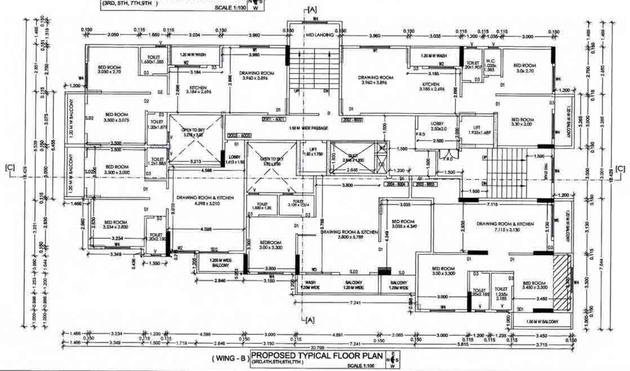

(WING - B) PROPOSED TYPICAL FLOOR PLAN
(3RD,5TH,7TH,9TH FLOOR)
SCALE 1:100

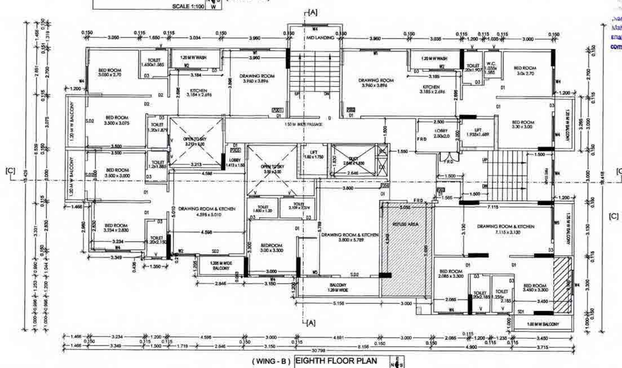

(WING - B) EIGHTH FLOOR PLAN
SCALE 1:100

N.M.R.D.A.
L.S. No. 248
L.S. Valid
Up to 31/12/2019

OFFICE OF THE
NAGPUR METROPOLITAN REGION DEVELOPMENT AUTHORITY
Building Permit No. DP(NEW/REV/ZONE/MMRC)/40-1912/474/2020/1020820/2337/ET
SANCTIONED
Assistant Engineer
Nagpur Metropolitan Region Development Authority

This sanction is subject to conditions of N.A. order Dt.
N.A.T.P. order Dt.

This Sanction is Subject to Condition-Mentioned in Development Agreement Dt. 20 / 2 / 2020

SUBJECT TO THE PROVISIONS OF STRUCTURAL DES' SUPERVISORY CERTIFICATE DATED 25.11.2019 STRUCTURAL DESIGNER AND APPLICANT

Subject to the provisions of structural drawings submitted by applicant.

Necessary arrangement for rain water harvesting shall be done

Subject to condition that N.O.C. be obtained from Airport Authority Dt. 30/11/2018

Subject to the condition laid down by Directorate of Maharashtra Fire service vide Letter No MFS/ 331/2321/443 Dated- 28/9/2011

The Previous Building Permit No.DP(NEW/REV/ZONE/MMRC)/40-1912/474/2020/1020820/2337/ET Dated 20/2/2020 is hereby cancelled

Building Plan is Stands to be cancelled

Subject to the condition that Developer shall construct sewage treatment plant (STP) as per the required norms of Maharashtra Pollution Control Board and shall submit the NOC from MPCB without compliance of same occupation permission not be issued.

Subject to terms and conditions of Government circular dated 30-01-2018 that Developer have to construct the temporary toilets, toilet and arrangement o drinking water for the labours.

EXISTING & PROPOSED CONSTRUCTION OF MULTI FAMILY RESIDENTIAL BUILDING ON KH. NO - 114/5 , PH. NO 35
MOUZA – BAHADURA (AH – NAGPUR(GR), DIST –NAGPUR
BELONGING TO :-
1) SAUL USHA CHANDRASHEKHAR LANCHERWAR
2) SAUL SUDHA MADHUKARAO PULLARWAR
THROUGH P.O.A HOLDER AAKAR CONSTRUCTION GROUP THROUGH IT'S PARTNER
1) SHRI. RAHUL L. DESHMUKH
2) SHRI. YUSUF KANCHWALA

OPENING SCHEDULE (WING A)

D	1.20 x 2.10	FULLY PANELLED DOOR
D1	1.00 x 2.10	FULLY PANELLED DOOR
D2	0.75 x 2.10	FULLY PANELLED DOOR
W1	1.80 x 1.50	FULLY GLAZED WINDOW
W2	1.50 x 1.20	FULLY GLAZED WINDOW
W3	1.20 x 0.90	FULLY GLAZED WINDOW
W4	0.60 x 1.20	FULLY GLAZED VENTILATOR
V	0.60 X 0.60	FULLY GLAZED WINDOW
SD	1.80 x 2.10	SLIDING DOOR
SD1	1.20 x 2.10	SLIDING DOOR

OPENING SCHEDULE (WING B)

TYPE	SIZE	DESCRIPTION
D	1.050 X 2.100	FULLY PANELLED DOOR
D1	1.000 X 2.100	FULLY PANELLED DOOR
D2	0.900 X 2.100	FULLY PANELLED DOOR
D3	0.750 X 2.100	FULLY PANELLED DOOR
SD1	1.500 X 2.100	SIDING DOOR
SD2	1.800 X 2.100	SIDING DOOR
SD3	1.400 X 2.100	SIDING DOOR
W1	1.800 X 1.200	FULLY GLAZED WINDOW
W2	1.500 X 0.900	FULLY GLAZED WINDOW
W3	1.200 X 1.200	FULLY GLAZED WINDOW
W4	1.500 X 1.200	FULLY GLAZED WINDOW
W5	0.900 X 0.900	FULLY GLAZED WINDOW
W6	1.900 X 1.200	FULLY GLAZED WINDOW
V	0.600 X 0.900	VENTILATOR
F.R.D	1.200 X 2.100	FIRE DOOR

INDEX :-
PLOT BOUNDRY SHOWN IN
PROPOSED CONSTRUCTION SHOWN IN
EXISTING CONSTRUCTION SHOWN IN

OWNER'S SIGN.
THROUGH P.O.A HOLDER AAKAR CONSTRUCTION GROUP THROUGH PARTNER

1) SHRI. RAHUL L. DESHMUKH
2) SHRI. YUSUF KANCHWALA

ARCHITECT'S SIGN.

ARCHITECTURE & PLANNING
SHRIRAM V. KHADKE
C.O.A.: 43423
A.1.T.1243
M.C.H.-09
M.S.-2007

SHRIRAM V. KHADKE
ARCHITECTURE & PLANNING
Plot no. 2, Shivaji Nagar, Ramdaspeth Road,
Near Govt. Dairy, NAGPUR-10

SCALE:- 1:100, 1:200,1:500. SHEET NO. :- 02/07