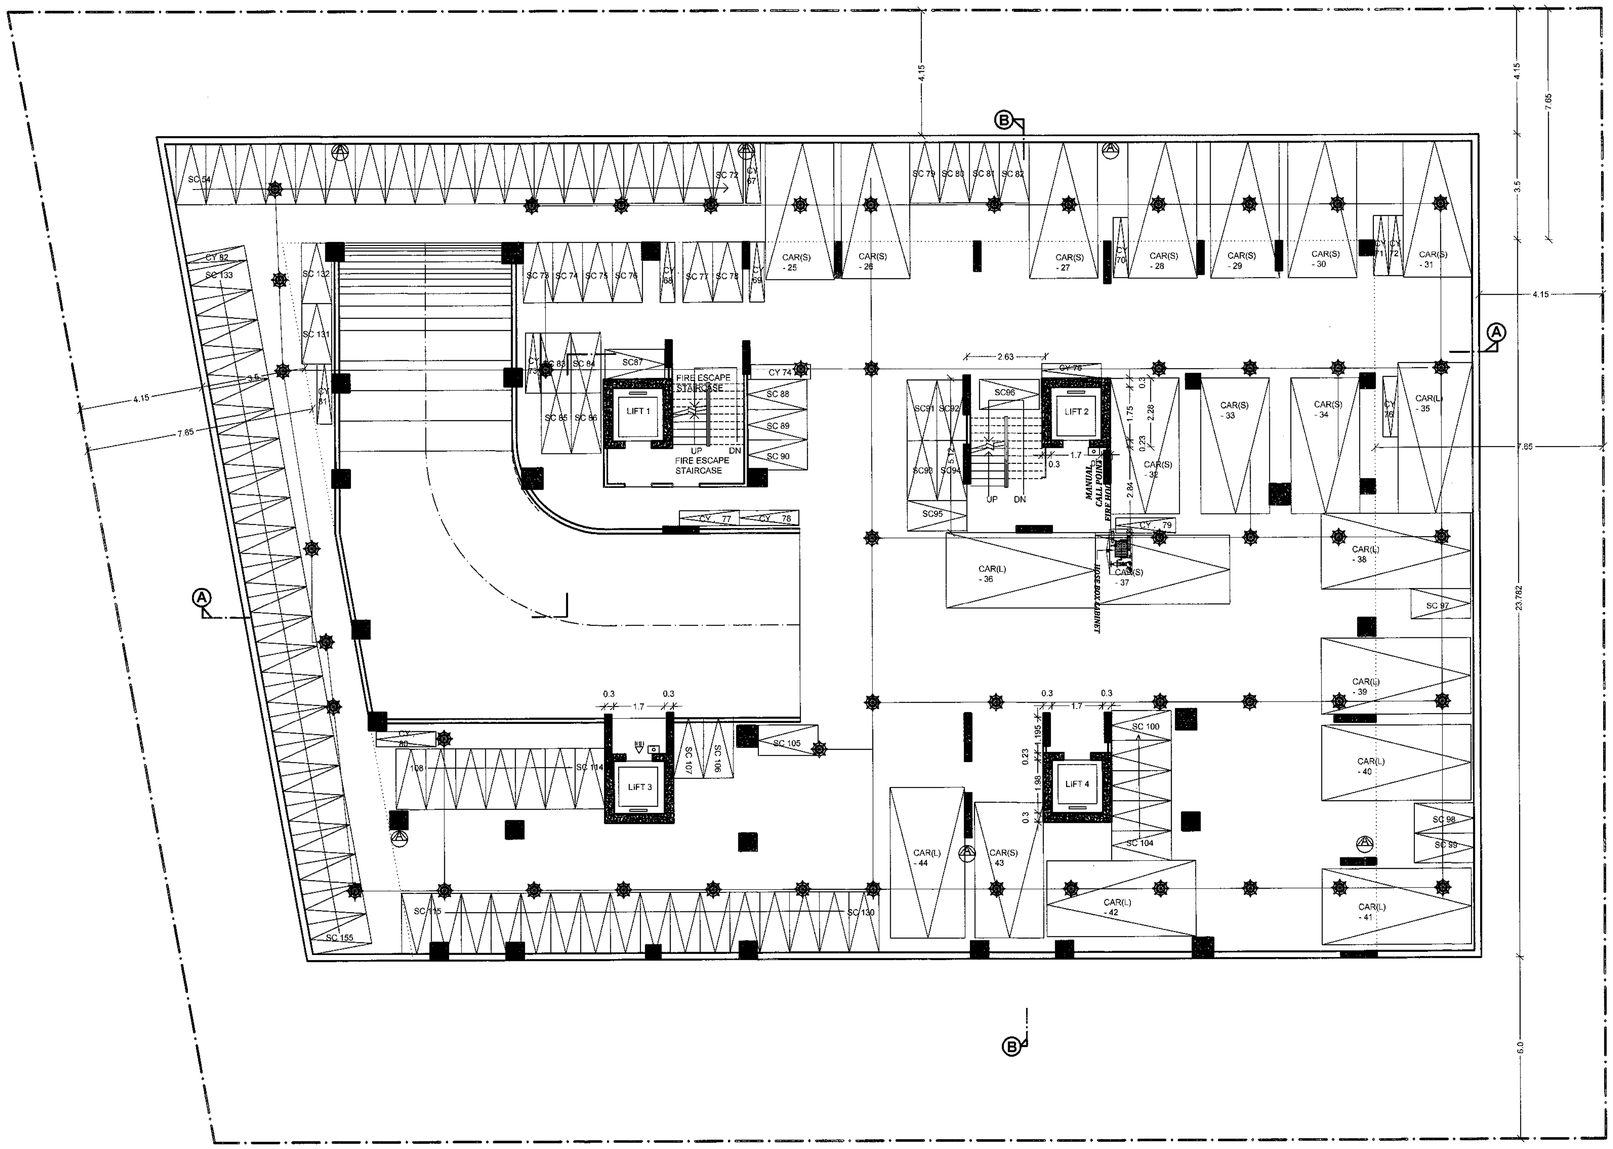

BASEMENT FLOOR

24.0 M. WIDE ROAD

PARKING LOCATION SCHEDULE FOR BASEMENT

CAR	SC.	CY.
25-44	54-155	67-82

4) Residen... If the provisions as above is not made, the Occupancy certificate will not be issued from N...

mentioned in the above... adopted

a) The authority may impose penalty of Rs. 1000/- per annum for every 100 sq.mts. of built-up area, for failure of the owne... of the building.

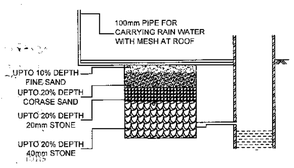

DETAIL OF FILTER BED

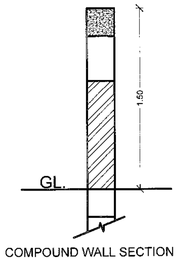

COMPOUND WALL SECTION

RESERVATION NO MS-110 - HOUSING FOR DISHOUSED

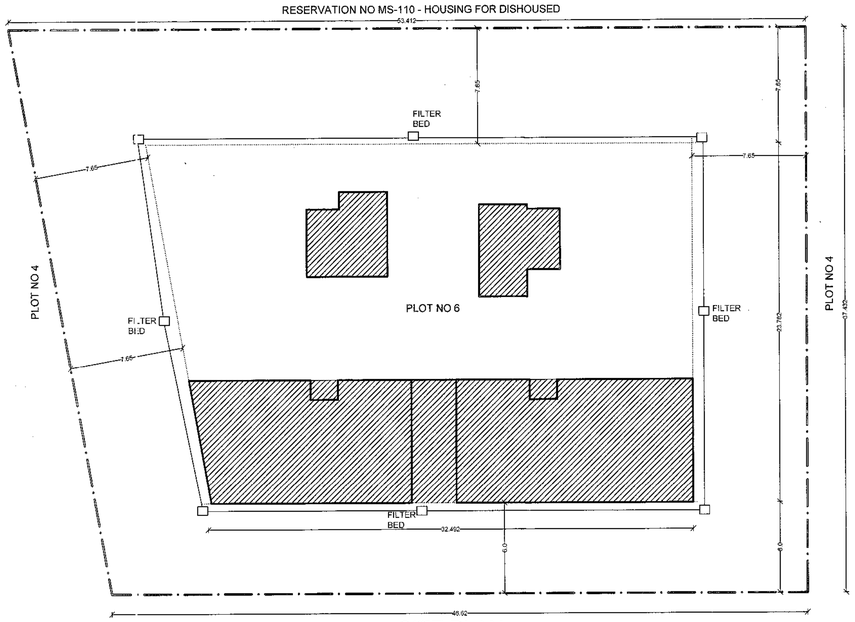

SITE PLAN

SCALE 1:200

24.00 M. R O A D

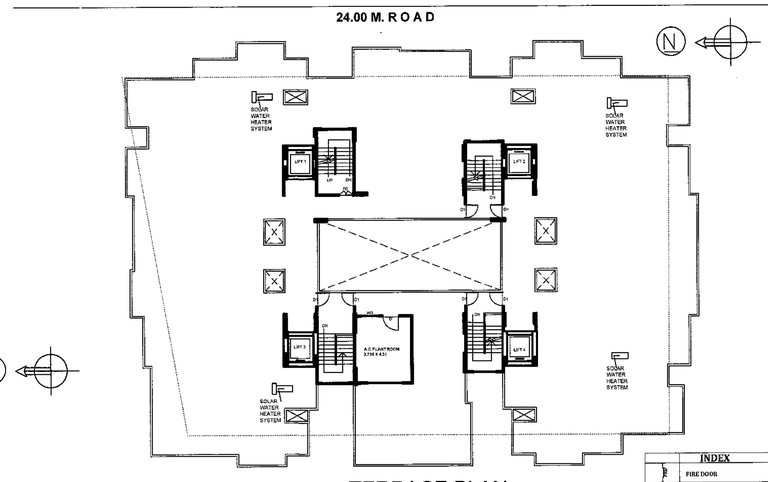

TERRACE PLAN

FLOOR	PROPOSED P-LINE AREA	PRE /IOUS SANCTIONED P-LIIE AREA (B/U + OPEN BALC + ENC _ BALC + PREMIUM)	DIFFERENCE
	(1)	(2)	(1)-(2)
G.F	270.95	296.582	- 25.632
I	830.459	824.708	+ 5.751
II	831.389	791.16	+ 40.229
III	832.605	802.036	+ 30.569
IV	837.575	802.448	+ 35.127
V	832.605	802.036	+ 30.569
VI	837.575	802.448	+ 35.127
VII	832.605	802.036	+ 30.569
VIII	837.575	802.448	+ 35.127
IX	835.618	-	835.618
TOTAL	7778.956	6725.902	1078.686

INDEX

	FIRE DOOR
ABC	ABC FIRE EXTINGUISHER
FIRE PUMP	FIRE PUMP
	FIRE SPRINKLE BELOW FALSE CEILING
	FIRE CONTROL PANEL
	FIRE MANUAL CALL POINT
	FIRE BOOSTER
	FIRE HYDRANT VALVE
	HB-HOSE REEL
	HB-HOSE BOX
	SD-SMOKE DETECTOR
	AIR RELEASE VALVE
	FIRE HYDRANT STAND POST
	FIRE SERVICE INLET
	BUTTERFLY VALVE
	NON RETURN VALVE
	100 MM Ø HYDRANT PIPE LINE
	80 MM Ø HEADER PIPE LINE
	50 MM Ø PIPE LINE
	40 MM Ø PIPE LINE
	25 MM Ø PIPE LINE

FIRE CONSULANT	SIGNATURE
AMEYA AGENCIES MR. ARVIND KHOBE	

OFFICE OF THE CORPORATION OF THE CITY NAGPUR.
Building Permit No. 113/20/EE/Mdwada/NMC/9900 Date 03/6/21
SANCTIONED
subject to conditions mentioned in the building permit
Assistant Director Town Planning Nagpur Municipal Corporation

REVISED PLAN SHOWING EXISTING & PROPOSED CONSTRUCTION ON PLOT NO 6, KH. NO159/3, 159/11B, CITY SURVEY NO 594, ABHINAV CO-OP HSG. SOCIETY LTD. MOUZA - SOMALWADA, NAGPUR.

BELONGING TO :- Raghukul Constructions Pvt. Ltd
THROUGH DIRECTOR
DILIP BHARADE

CONTENTS:-
BASEMENT
SITE PLAN
TERRACE PLAN

SCALE:-1:100

PREVIOUS SANCTION NO:
B.E (WEST)/Case No.AB-120180327319/Tracking No. 201803289/2314/902. Date. 19/8/19

S. B. Shelgaonkar
N. I. T. L. S. No. 616
N. M. C. L. S. No. 1172
1188, Central Avenue, Bhawsar Chowk
Gandhibagh, NAGPUR-2
ARCHITECT :

DATE : - 08-03-2021

N

SHEET NO. 1/7
BASEMENT, SITE PLAN & TERRACE PLAN