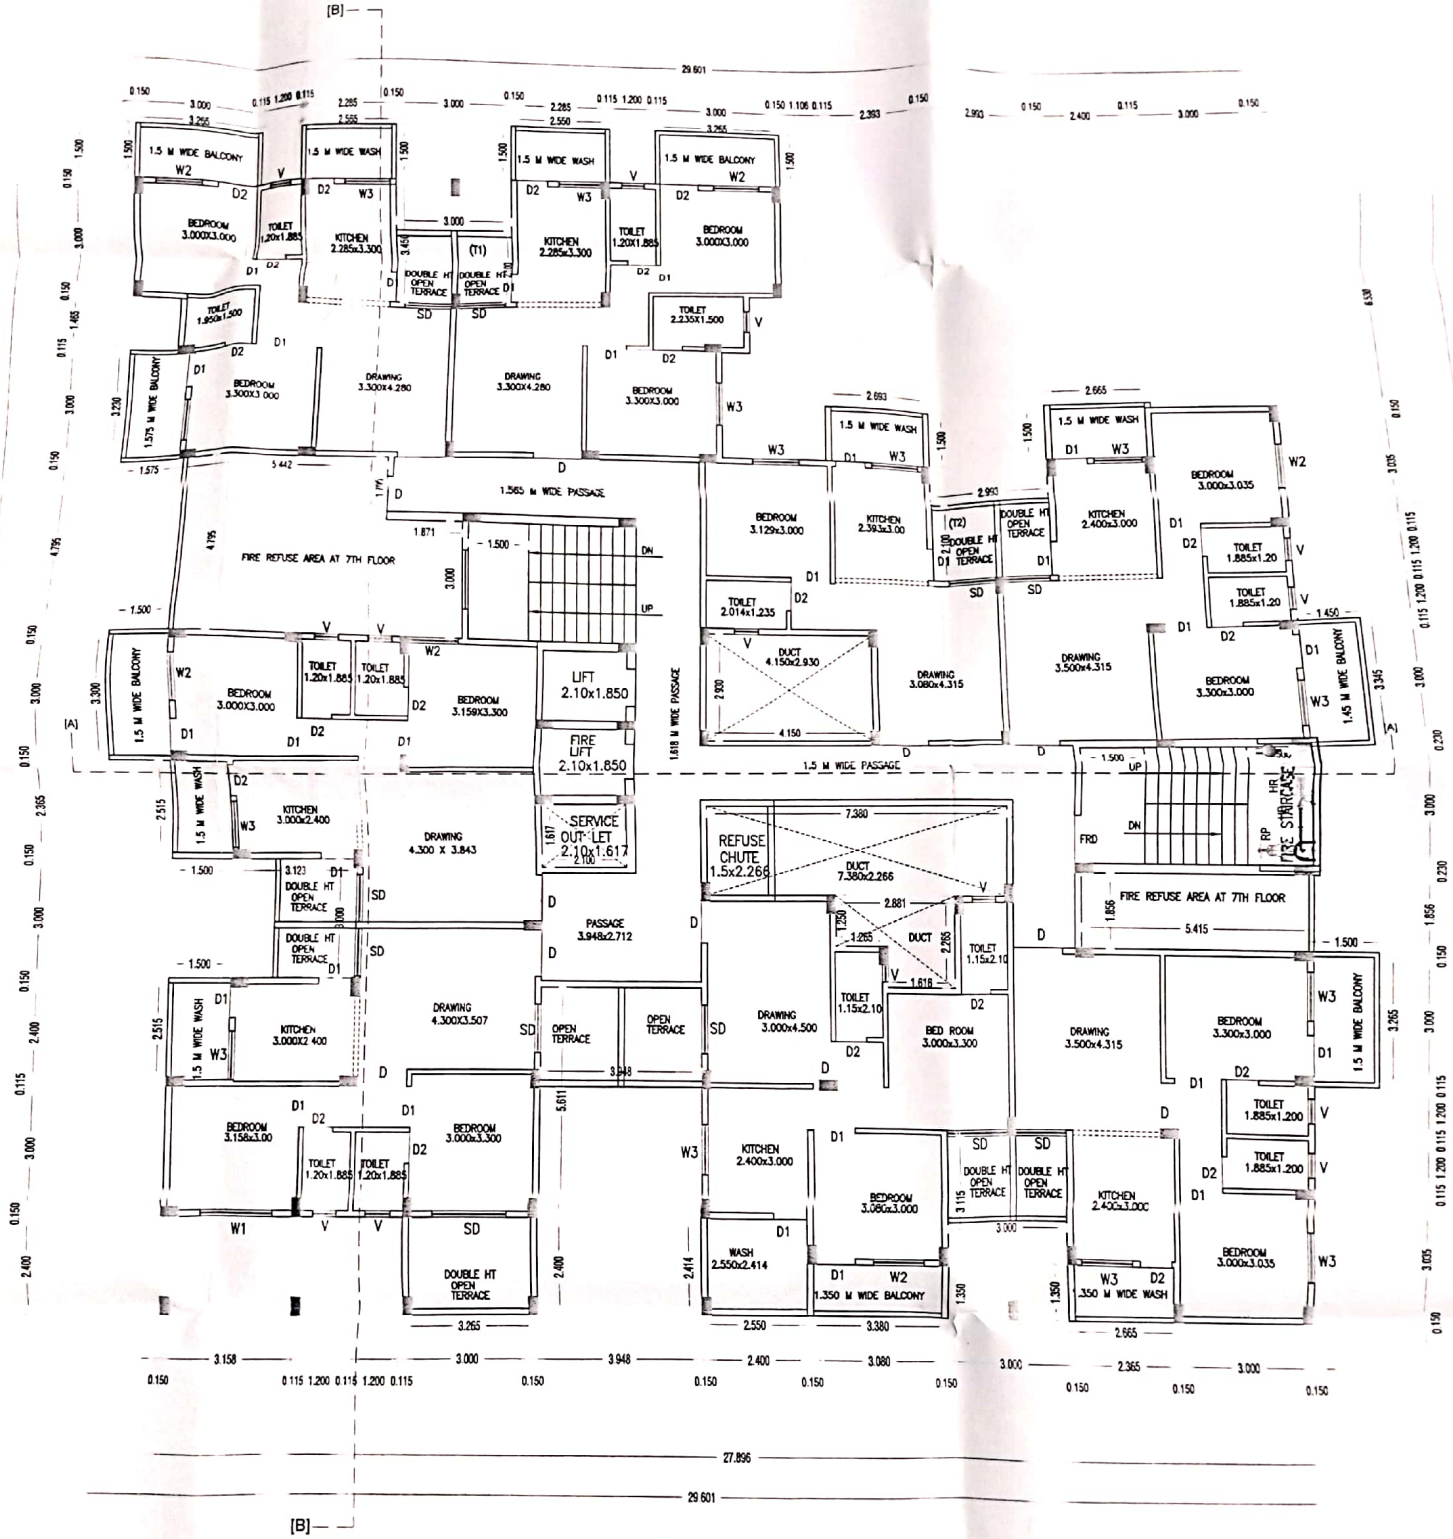


TYPICAL FLOOR PLAN
(3RD,5TH,7TH&9TH)
SCALE - 1:100

Scanned by CamScanner

N.M.R.D.A.
L.S. No. 2349
L.S. Valid
Up to 31-12-2019

"Approved Tentatively for Fire NOC only"
Executive Engineer
N.M.R.D.A.

Subject to the Condition laid down by Fire Brigade Deptt. Nagpur Mpl. Corporation Vide Letter No. FS/2516 dt. 21-9-2018
CFO

OFFICE OF THE CORPORATION OF THE CITY OF NAGPUR
(FIRE SERVICE)
No Objection Certificate hereby issued by Fire Service Deptt. for the proposed constructions
The scope of this approval is Restricted to Fire Protection arrangements only
Please See conditions mentioned in N.O.C. Certificate
No G.A. /F.S./N.O.C./F.P. dated
Chief Fire Officer
Fire Service N.M.C. Nagpur

OFFICE OF THE
NAGPUR METROPOLITAN REGION DEVELOPMENT AUTHORITY
Building Permit No. PB(Amravati)/Nashik/Nagpur/MR&S/2018050284/1345/107
SANCTIONED
Dt. 28/01/2019
Assistant Engineer
Nagpur Metropolitan Region Development Authority

PROPOSED CONSTRUCTION OF MULTI FAMILY RESIDENTIAL BUILDING ON KH. NO. 114/5 PH. NO. 35
MOUZA - BAHADURA TAH-NAGPUR(GR), DIST -NAGPUR
BELONGING TO :-
1) SAU. USHA CHANDRASHEKHAR LANCHERWAR
2) SAU. SUDHA MADHUKARAO PULLARWAR

This sanction is subject to conditions of
N.A. order Dt. 19-11-2017
N.A.T.P. order Dt. —

This Sanction is Subject to Conditions Mentioned in Development agreement Dt. 22/02/2018

SUBJECT TO THE PROVISIONS OF STRUCTURAL DESIGN SUFFICIENCY CERTIFICATE DATED 25/01/2019 OF STRUCTURAL DESIGNER AND APPLICANT

Necessary arrangement for rain water harvesting shall be done.

Subject to condition that N.O.C. be obtained from Airport Authority Dt. 30-07-2018

Applicant has to pay Gram Panchayat Tax as and when leived by concerned Gram Pancheyat.

Secretary, Grampanchayat
Bahadura
Tah. Nagpur (R)
Dist.: Nagpur

Subject to the provisions of structural drawings submitted by applicant.

Subject to the condition that Developer/ Applicant shall construct sewage treatment plant (STP) as per the required norms of Maharashtra Pollution Control Board and shall submit the NOC from MPCB without compliance of same occupation permission shall not be issued.

Subject to terms and condition of Government circular dated 30-01-2016 that Developer have to construct the temporary shade, toilet and arrangement of drinking water for the labours.

OPENING SCHEDULE		
D	1.20 x 2.10	FULLY PANELLED DOOR
D1	1.00 x 2.10	FULLY PANELLED DOOR
D2	0.75 x 2.10	FULLY PANELLED DOOR
W1	1.80 x 1.50	FULLY GLAZED WINDOW
W2	1.50 x 1.20	FULLY GLAZED WINDOW
W3	1.20 x 0.90	FULLY GLAZED WINDOW
W4	0.60 x 1.20	FULLY GLAZED VENTILATOR
V	0.60 X 0.60	FULLY GLAZED WINDOW
SD	1.80 x 2.10	SLIDING DOOR
SD1	1.20 x 2.10	SLIDING DOOR

INDEX :-
PLOT BOUNDRY SHOWN IN
PROPOSED CONSTRUCTION SHOWN IN

OWNER'S SIGN
ARCHITECT'S SIGN

WAVE DESIGNERS & PLANNERS

SCALE:- 1:100, 1:200,
SHEET NO. - 3/4

TERRACE FLOOR PLAN

Scanned by CamScanner