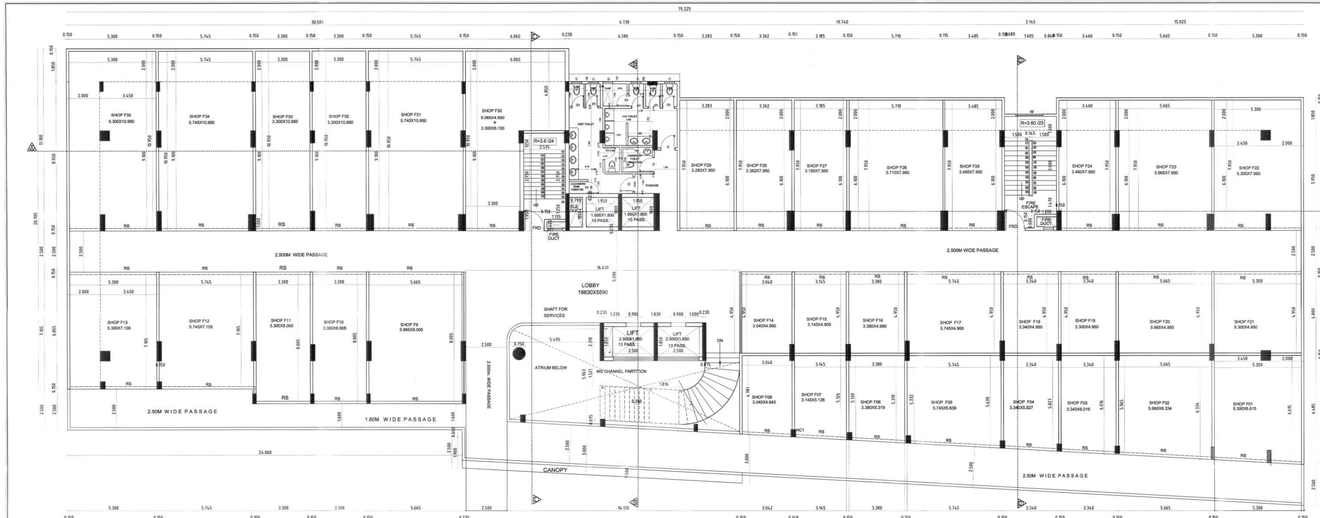

EXISTING 1ST FLOOR PLAN
SCALE-1:100

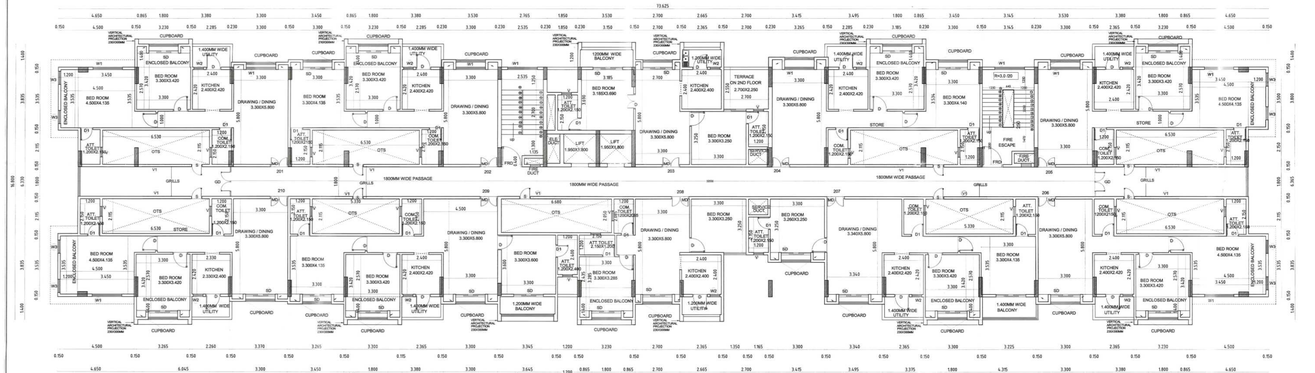

EXISTING 2ND FLOOR PLAN
SCALE-1:100

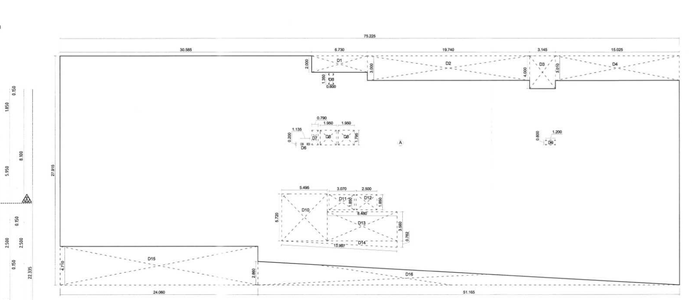

EXISTING FIRST FLOOR PLINE AREA
BLOCK PLAN
SCALE-1:200

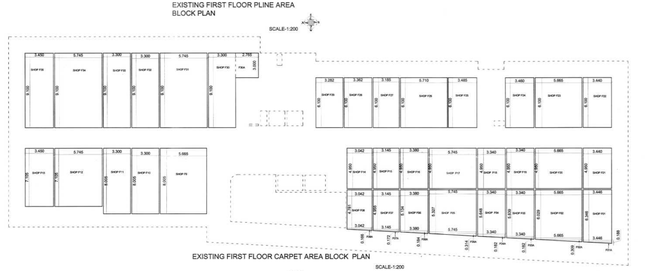

EXISTING FIRST FLOOR CARPET AREA BLOCK PLAN
SCALE-1:200

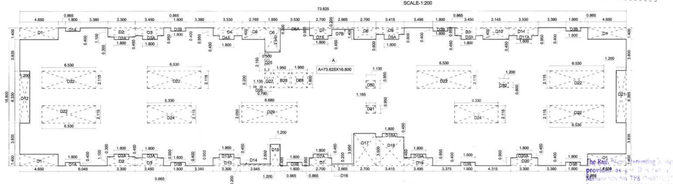

EXISTING SECOND FLOOR PLINE AREA BLOCK PLAN

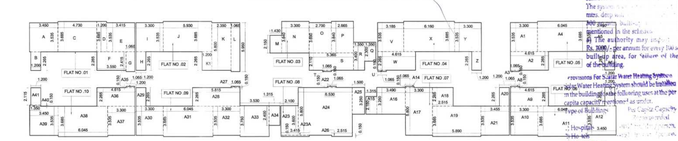

EXISTING SECOND FLOOR CARPET AREA BLOCK PLAN
SCALE-1:200

FIRST FLOOR COMMERCIAL CARPET AREA:

BLOCK	I	II	txII (SQM.)
F01	3.446	6.346	21.866
F01A	0.9*3.446	0.188	0.323
F02	5.665	6.026	34.134
F02A	0.9*5.665	0.309	0.875
F03	3.340	5.839	19.502
F03A	0.9*3.34	0.182	0.303
F04	3.340	5.646	18.854
F04A	0.9*3.340	0.182	0.303
F05	5.745	5.327	30.604
F05A	0.9*5.745	0.314	0.901
F06	3.380	5.134	17.353
F06A	0.9*3.38	0.184	0.310
F07	3.145	4.950	15.563
F07A	0.9*3.145	0.172	0.270
F08	5.665	4.781	14.544
F08A	0.9*3.042	0.166	0.252
F09	5.665	6.005	40.346
F10	3.300	8.005	26.417
F11	3.300	8.005	26.417
F12	5.745	7.105	40.818
F13	3.465	7.105	24.612
F14	3.042	4.950	15.056
F15	3.145	4.950	15.566
F16	3.380	4.950	16.731
F17	5.745	4.950	28.436
F18	3.340	4.950	16.533
F19	3.340	4.950	16.533
F20	5.665	4.950	28.042
F21	3.440	4.950	17.028
F22	3.440	6.100	20.984
F23	5.665	6.100	34.557
F24	3.460	6.100	21.106
F25	3.460	6.100	21.256
F26	5.710	6.100	34.831
F27	3.100	6.100	18.426
F28	3.382	6.100	20.506
F29	3.252	6.100	20.020
F30	3.300	9.100	30.030
F30A	2.765	3.000	8.295
F31	5.745	9.100	52.280
F32	3.300	9.100	30.030
F33	3.300	9.100	30.030
F34	5.745	9.100	52.280
F35	3.465	9.100	31.396
TOTAL FIRST FLOOR COMMERCIAL CARPET AREA:			**920.484**

2ND FLOOR PLINE AREA :

BLOCK	I	II	txII (SQM.)
A	73.625	16.800	1236.900
	DEDUCTION		
A(1)(VE)	-4.550	1.400	-28.040
2D1A(VE)	-1.800	0.400	-1.440
2D2(VE)	-3.300	1.100	-7.260
2D2A(VE)	-1.800	0.300	-1.080
3D3(VE)	-3.450	0.950	-8.833
3D3A(VE)	-1.800	0.400	-2.430
TOTAL(VE)	-1.800	0.400	-5.040
D4(VE)	-3.530	0.950	-3.354
D4A(VE)	-1.800	0.400	-0.810
D5(VE)	-2.700	1.400	-3.871
D6(VE)	-1.650	2.940	-5.439
D6A(VE)	-3.530	0.200	-0.706
2D7(VE)	-2.700	0.950	-5.130
2D7A(VE)	-1.800	0.400	-1.620
D7B(VE)	-2.650	0.200	-0.533
D8(VE)	-2.700	1.400	-3.780
D9(VE)	-3.415	0.800	-2.732
D9A(VE)	-1.800	0.600	-1.080
D10(VE)	-3.145	1.400	-4.403
D11(VE)	-3.530	0.950	-3.354
D11A(VE)	-1.800	0.400	-0.810
D12(VE)	-1.200	6.300	-7.596
D13(VE)	-3.300	0.950	-3.135
D13A(VE)	-1.800	0.400	-0.810
D14(VE)	-3.645	0.200	-0.729
D15(VE)	-2.700	1.400	-3.780
D16(VE)	-2.665	0.200	-0.533
D17(VE)	-2.700	3.950	-10.665
D18(VE)	-3.415	0.500	-1.853
D18A(VE)	-1.800	0.400	-0.810
D19(VE)	-3.450	0.950	-3.320
D19A(VE)	-1.800	0.400	-0.810
D20(VE)	-3.300	0.950	-3.135
D21(VE)	-1.200	6.360	-7.636
4D22(VE)	-6.530	2.115	-62.866
2D23(VE)	-5.330	2.115	-22.546
2D25(VE)	-6.500	2.150	-27.950
D26(VE)	-1.135	0.200	-0.227
D27(VE)	-0.750	1.800	-1.423
2D28(VE)	-1.950	1.800	-7.020
D29(VE)	-6.680	2.050	-13.694
D30(VE)	-1.500	0.950	-1.425
D31(VE)	-1.165	0.950	-1.107
			-1.107
TOTAL DEDUCTION			-1.107
TOTAL FIRST FLOOR PLINE AREA :			-1.107

FIRST FLOOR PLINE AREA :

BLOCK	I	II	txII (SQM.)
A	75.225	27.615	2090.906
	DEDUCTION		
D1(-VE)	-9.730	2.000	-13.460
D2(-VE)	-19.740	3.000	-59.220
D3(-VE)	-3.140	4.000	-12.560
D4(-VE)	-15.025	3.000	-45.225
D5(-VE)	-0.900	1.350	-0.810
D6(-VE)	-1.135	2.000	-2.270
D7(-VE)	-0.790	1.795	-1.418
2D8(-VE)	-1.950	1.795	-7.001
D9(-VE)	-1.200	0.600	-0.720
3D9(-VE)	-5.495	5.720	-31.431
D10(-VE)	-3.070	1.850	-5.680
D12(-VE)	-2.500	1.800	-4.425
D13(-VE)	-8.480	3.560	-30.189
D14(-VE)	0.3*13.397	1.760	-7.332
D15(-VE)	-24.060	4.750	-113.323
D16(-VE)	0.9*51.165	1.980	-73.185
TOTAL PROPOSED 1ST FLOOR PLINE AREA			**1693.458**

SECOND FLOOR RESIDENTIAL CARPET AREA:

BLOCK	I	II	txII (SQM.)
	FLAT NO 01		
A	3.450	3.530	12.196
B	1.200	2.265	2.718
C	4.730	3.680	17.406
D	1.200	3.685	4.422
E	3.415	3.530	12.072
F	3.550	2.265	8.041
G	1.065	2.415	2.572
			59.451
	FLAT NO 02		
H	1.200	2.265	2.718
I	3.300	3.535	11.666
J	5.930	3.685	21.852
K	2.350	5.800	13.630
K1	1.200	2.265	2.718
L	1.065	5.950	6.337
			59.920
	FLAT NO 03		
M	1.400	2.150	3.075
N	3.300	3.840	12.672
O	2.700	3.440	9.963
P	2.665	3.840	10.234
Q	1.350	2.300	3.105
R	1.300	3.400	4.590
S	5.365	2.110	11.320
T	1.065	2.150	2.160
			55.118
	FLAT NO 04		
U	1.065	0.150	0.160
V	3.165	3.535	11.299
W	4.615	2.265	10.453
X	6.180	3.685	22.700
Y	3.300	3.535	11.666
Z	1.200	2.265	**2.718**
			59.000
	FLAT NO 05		
A1	3.300	3.535	11.666
A2	4.615	2.265	10.453
A3	1.065	0.150	0.160
A4	6.040	3.685	22.256
A5	3.450	3.535	12.196
A6	1.200	2.265	**2.718**
			59.450
	FLAT NO 06		
A8	1.065	0.150	0.160
A9	4.615	2.265	10.453
A10	3.300	3.535	11.666
A11	6.040	3.685	22.256
A12	3.450	3.535	12.196
A13	1.200	2.265	**2.718**
			59.450
	FLAT NO 07		
A14	1.065	0.150	0.160
A15	1.315	2.150	2.827
A16	1.650	3.685	6.080
A17	3.300	5.800	19.140
A18	2.700	3.685	9.950
A19	5.890	3.665	**21.790**
A20	1.200	2.265	**2.718**
A21	3.455	3.535	**12.213**
			75.392
	FLAT NO 08		
A22	1.065	0.150	0.160
A23	2.100	3.600	7.560
A24	3.415	0.500	1.708
A25	6.530	5.800	37.874
A26	1.650	3.685	6.080
A27	2.515	0.150	0.377
			61.356
	FLAT NO 09		
A27	1.065	0.150	0.160
A28	5.815	2.265	13.171
A29	3.300	5.800	19.140
A30	3.415	0.500	1.708
A31	6.040	3.685	22.256
A32	3.300	3.535	11.666
A33	3.530	3.790	13.336
A34	1.315	2.400	3.156
			76.549
	FLAT NO 010		
A35	1.065	0.150	0.160
A36	4.615	2.265	10.453
A37	3.300	3.535	11.666
A38	6.040	3.685	22.256
A39	3.450	3.535	12.196
A40	1.300	0.150	0.203
A41	1.200	2.115	2.538
			59.490

NOTE - OTS = OPEN TO SKY

SCHEDULE OF OPENING

D	DOOR	1.065 x 2.150	T.W. PANELED DOOR	
D1	DOOR	1.000 x 2.150	DO	" "
D2	DOOR	0.750 x 2.150	DO	" "
SD1	SLIDING DOOR	1.800 x 2.250	DO	" "
FRD	FIRE DOOR	1.150 x 2.100	DO	" "
S	SERVICE DOOR	650 x 2.150	DO	" "
W	WINDOW	1.800 x 1.200	DO	" "
W1	WINDOW	0.600 x 1.200	DO	" "
V	VENTILATOR	0.600 x 0.600	DO	" "
V1	VENTILATOR	2.850 x 0.600	DO	" "
G	MS GRILL	AS PER DESIGN	DO	" "

PLOT BOUNDARY SHOWN IN
PROPOSED CONSTRUCTION SHOWN IN

NOTE :-
ALL DIMENSIONS ARE IN METERS

SCALE: 1:100 / 1:200 | DATE:

Owners Name & Signature :-

M/S TECHOPS INFRASTRUCTURE PVT.LTD.
THROUGH IT'S DIRECTORS :-

1) SHRI ANIL S/O MADHUKAR KALE

2) SHRI JEEVEN S/O GULABRAO GHIME

3) SHRI VILAS S/O MAHADEORAO HARDE

4) SHRI RAJENDRA V. NAKADE

5) SHRI ISHAN S/O RAVINDRA BARAI

6) SHRI NARENDRA S/O TEJRAMJI DAKHALE

Architect Name & Signature :-

SYED MOBIN ARCHITECTS
Regn. No.-CA/2002/29182
NIT Survey No. 182/5
NMC Lic. No.- NMCR-263

JOB No. 2010/20 | DWG No. SD/01/R0

DRAWN: RAMDAS | CHECKED: SMA

ARCHITECT SYED MOBIN ARCHITECTS
PLANNING, ARCHITECTURAL & INTERIOR CONSULTANTS
301,7/2, STYLE HOMES,BYRAMJI TOWN,
N.A.G.P.U.R (M.S.) - 440013.
PHONE: (0712) 2588900, 2588901
WEBSITE: www.sydmobin.com,
EMAIL: sma@indiavision.com

SHEET :5/10

PROPOSED/EXISTING COMMERCIAL & RESIDENTAL BUILDING PLANS FOR PLOT NO.11,12 , KH NOS.29 TO 32 ,CITY SURVEY NO. 876 MOUZA SAKKARDARA , NAGPUR.

THE COMMISSIONER OF THE CORPORATION OF THE CITY NAGPUR.
Building Permit No. 2021/10/BUILDING/1 Dated 08/11/2021
SANCTIONED
subject to conditions mentioned in the building permit
Assistant Director
Town Planning
Nagpur Municipal Corporation