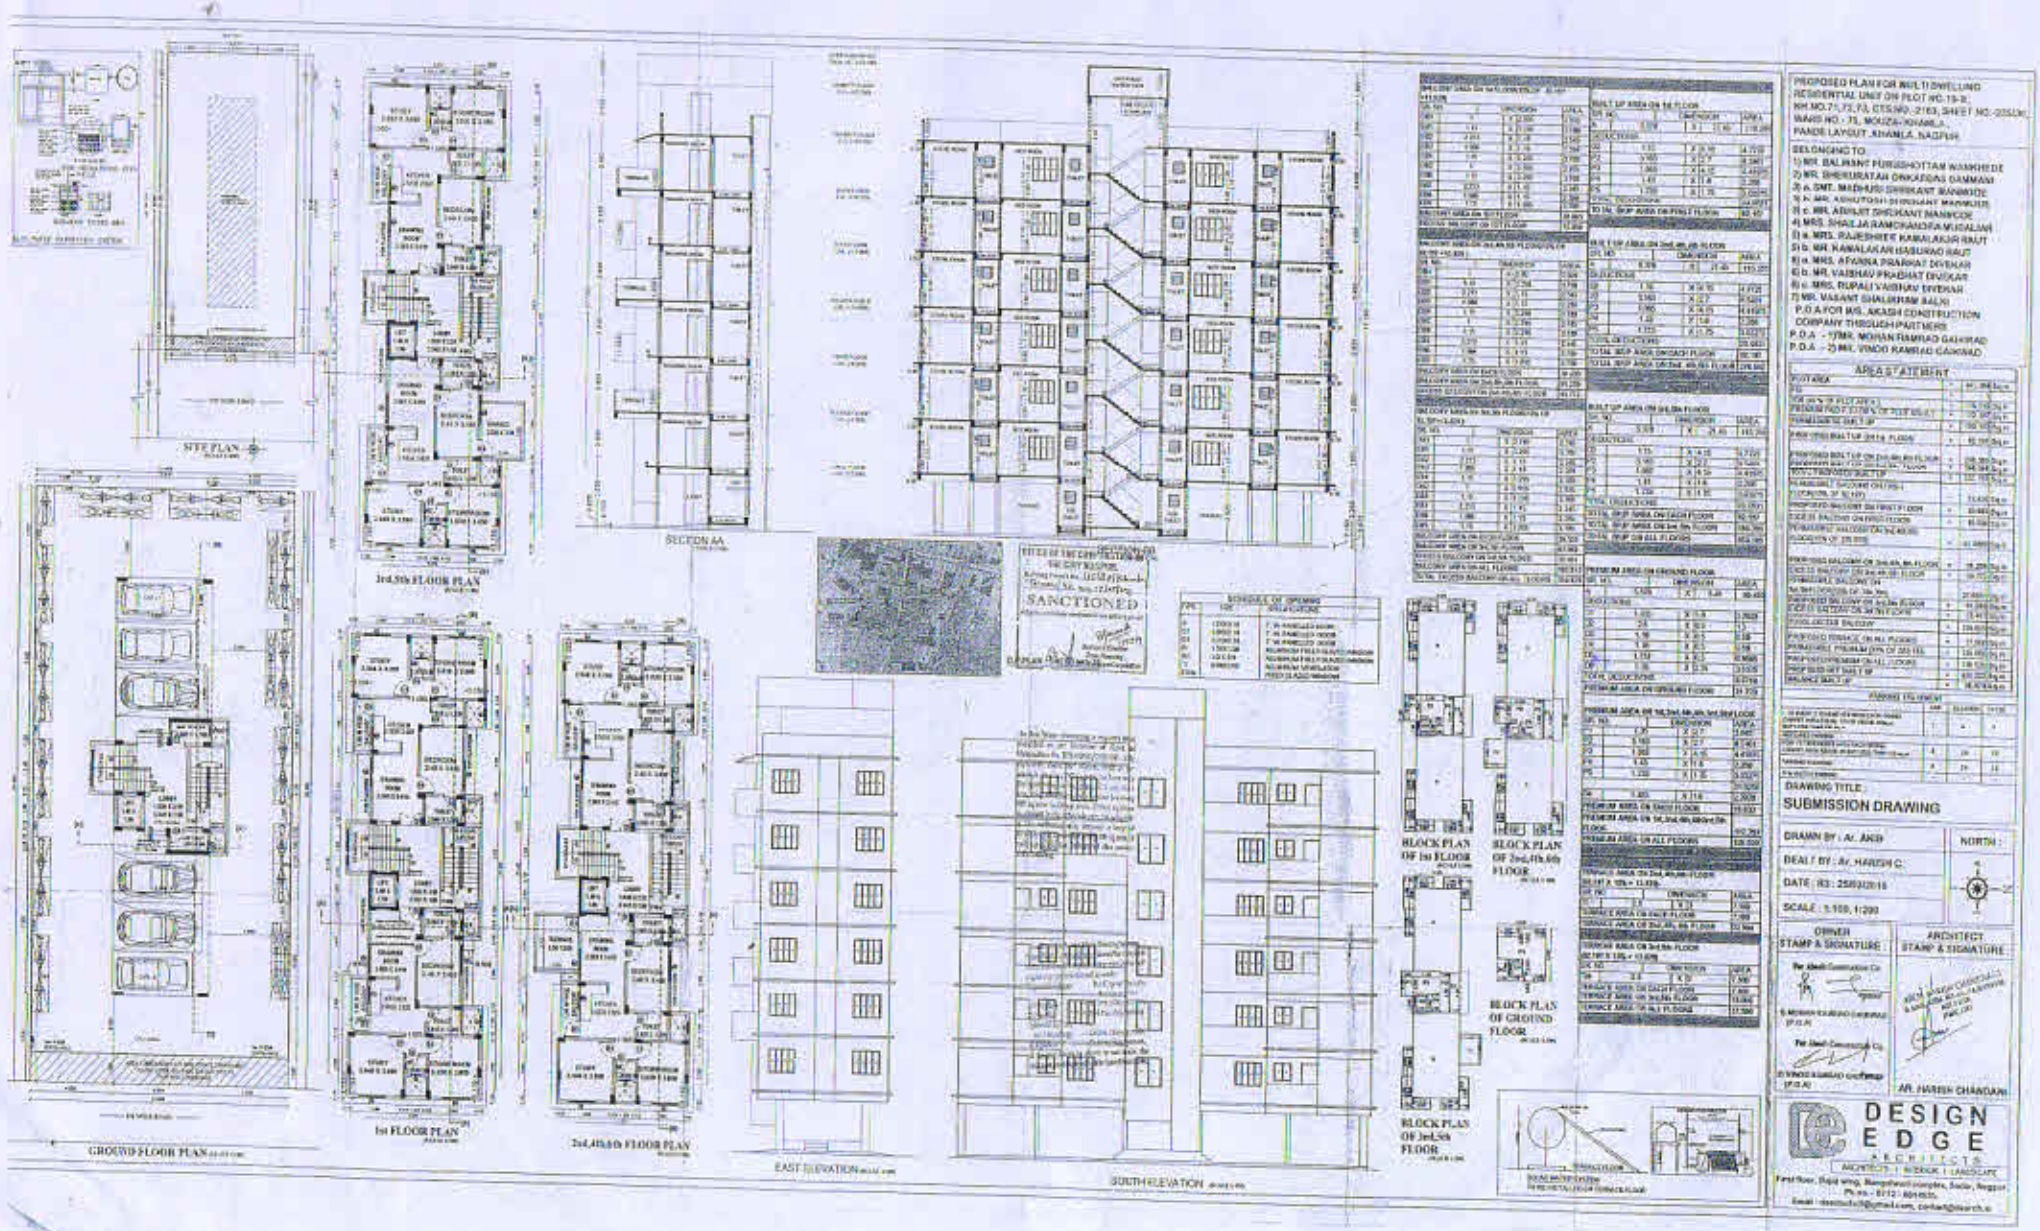

SITE PLAN
GROUND FLOOR PLAN
3rd,5th FLOOR PLAN
1st FLOOR PLAN
2nd,4th,6th FLOOR PLAN
SECTION AA
EAST ELEVATION
SOUTH ELEVATION
SANCTIONED
BLOCK PLAN OF 1st FLOOR
BLOCK PLAN OF 2nd,4th,6th FLOOR
BLOCK PLAN OF GROUND FLOOR
BLOCK PLAN OF 3rd,5th FLOOR
PROPOSED PLAN FOR MULTI DWELLING
RESIDENTIAL UNIT ON PLOT NO.19-B
KH.NO.71, 72, 73, CTS.NO.-2183, SHEET NO.-205(P)
MAUS NO.- 75, MOUZA-KHAMLA,
PANDE LAYOUT, KHAMLA, NAGPUR
BELONGING TO
1) MR. BALWANT PURSHOTTAM WANKHEDE
2) R. BHIKHUTAM ONKARDAS DAMMANI
3) a. SMT. MADHURI SHRIKANT MANKIKDE
b) N. MR. ASHUTOSH SHRIKANT MANKIKDE
c) MR. ABHIJIT SHRIKANT MANKIKDE
4) MRS. SHAILJA RAMCHANDRA MUDALIAR
5) a. MRS. RAJESHREE KAMALAKAR RAUT
b) b. MR. KAMALAKAR BABURAO RAUT
6) a. MRS. AFSANA PRABHAT DIVEKAR
b) b. MR. VAIBHAV PRABHAT DIVEKAR
c) c. MRS. PUPALI VAIBHAV DIVEKAR
7) MR. VASANT SHALIKRAM RAUN
P.O.A FOR M/S. AKASH CONSTRUCTION
COMPANY THROUGH PARTNERS
P.O.A. - 1)MR. MOHAN RAMRAO GAIKWAD
P.O.A. - 2)MR. VINOD RAMRAO GAIKWAD
AREA STATEMENT
DRAWING TITLE :
SUBMISSION DRAWING
DRAWN BY : Ar. AKSH
DEALT BY : Ar. HARISH C.
DATE : 03 / 25/03/2019
SCALE : 1:100, 1:200
NORTH :
OWNER STAMP & SIGNATURE
ARCHITECT STAMP & SIGNATURE
AR. HARISH CHANDANI
DESIGN EDGE
ARCHITECTS
ARCHITECTURE | INTERIOR | LANDSCAPE