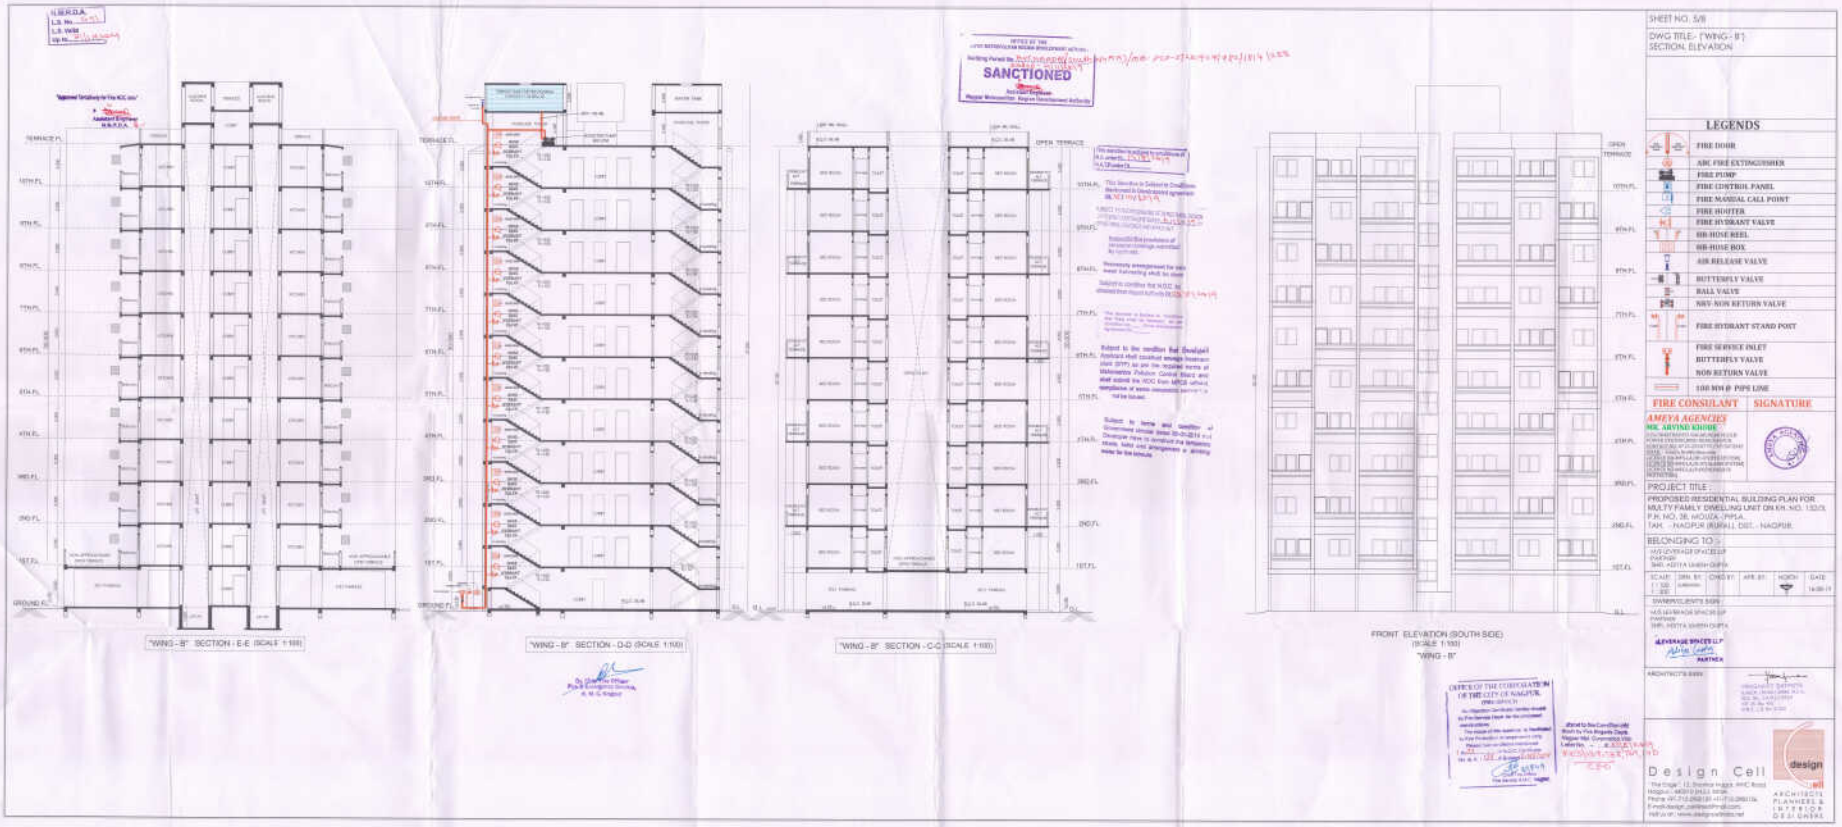
NAGPUR IMPROVEMENT TRUST
SANCTIONED
TERRACE F.L.
GROUND F.L.
OPEN TERRACE
SHEET NO. 5/8
DWG TITLE:- "(WING - B")
SECTION, ELEVATION
LEGENDS
FIRE DOOR
ABC FIRE EXTINGUISHER
FIRE PUMP
FIRE CONTROL PANEL
FIRE MANUAL CALL POINT
FIRE HOOTER
FIRE HYDRANT VALVE
HR HOSE REEL
HB HOSE BOX
AIR RELEASE VALVE
BUTTERFLY VALVE
BALL VALVE
NRV- NON RETURN VALVE
FIRE HYDRANT STAND POST
FIRE SERVICE INLET
BUTTERFLY VALVE
NON RETURN VALVE
100 MM Ø PIPE LINE
FIRE CONSULANT SIGNATURE
AMEYA AGENCIES
MR. ARVIND KHODE
PROJECT TITLE :
PROPOSED RESIDENTIAL BUILDING PLAN FOR MULTY FAMILY DWELLING UNIT ON KH. NO. 132/3, P.H. NO. 36, MOUZA - PIPLA, TAH. - NAGPUR (RURAL), DIST. - NAGPUR.
BELONGING TO :-
M/S LEVERAGE SPACES LLP
PARTNER
SHRI. ADITYA VARSHNEY GUPTA
SCALE 1:100 1:200
DRN. BY:
CHKD BY:
APP. BY:
NORTH
DATE 14-09-19
SIGNATURE'S SIGN
M/S LEVERAGE SPACES LLP
PARTNER
SHRI. ADITYA VARSHNEY GUPTA
PARTNER
ARCHITECT'S SIGN
Design Cell
design
ARCHITECTS PLANNERS & INTERIOR DESIGNERS
"WING - B" SECTION - E-E (SCALE 1:100)
"WING - B" SECTION - D-D (SCALE 1:100)
"WING - B" SECTION - C-C (SCALE 1:100)
FRONT ELEVATION (SOUTH SIDE)
(SCALE 1:100)
"WING - B"