Scanned with CamScanner

L.S. No. 4031
L.S. Valid Up to 31/12/2039

N.A. order Dt. 31/12/2019
N.A.L.P. order Dt. ____

This Sanction is Subject to Conditions Mentioned in Development agreement Dt. 17/12/2019

SUBJECT TO THE PROVISIONS OF STRUCTURAL DESIGN CERTIFICATE DATED 5/4/2019 OF STRUCTURAL ENGINEER AND APPLICANT

Necessary arrangement for rain water harvesting shall be done

Subject to the provisions of structure drawings submitted by applicant.

Subject to condition that N.O.C. be obtained from Airport Authority Dt. 23/12/2019

"Approved Tentatively for Fire NOC only"

Assistant Engineer
N.M.R.D.A.

Applicant shall construct sewage treatment plant (STP) as per the required norms of Maharashtra Pollution Control Board and shall submit the NOC from MPCB without compliance of same occupation permission not be issued.

Subject to terms and condition of Government circular dated 30-01-2018 that Applicant have to construct the temporary toilet, toilet and arrangement o drinking water for the labours.


OFFICE OF THE
NAGPUR METROPOLITAN REGION DEVELOPMENT AUTHORITY.
Building Permit No. PMRDA/BP/2019/0165
SANCTIONED
Assistant Engineer
Nagpur Metropolitan Region Development Authority

NMRDA/BP-PZP-S/22/1907/982/1819/258


OFFICE OF THE CORPORATION OF THE CITY OF NAGPUR
(FIRE SERVICE)
No Objection Certificate hereby issued by Fire Service Deptt. for the proposed constructions.
The scope of this approval is Restricted to Fire Protection arrangements only.
Please See conditions mentioned
No. 82 dt. ____ N.O.C. Certificate
No. G.A./1374/X-B dated 21/12/2019
Chief Fire Officer
Fire Service N.M.C. Nagpur

Subject to the Condition laid down by Fire Brigade Deptt. Nagpur Mpl. Corporation Vide Letter No. – dt. 21/12/2019
Fes/321139/139,140
CFO


Dy. Chief Fire Officer
Fire & Emergency Services
N.M.C. Nagpur

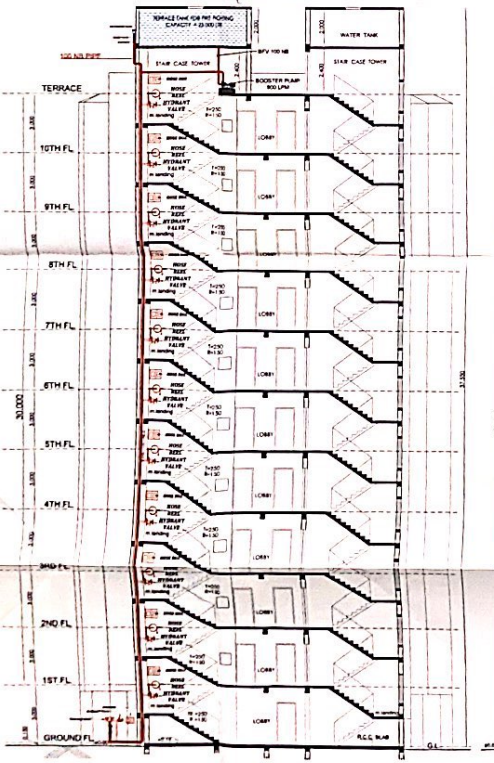

SECTION -B-B
(SCALE 1:100)
"WING - C"

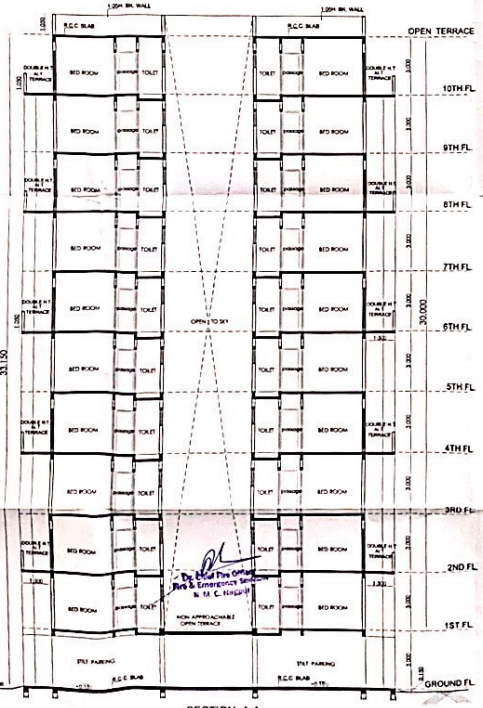

SECTION -A-A
(SCALE 1:100)
"WING - C"

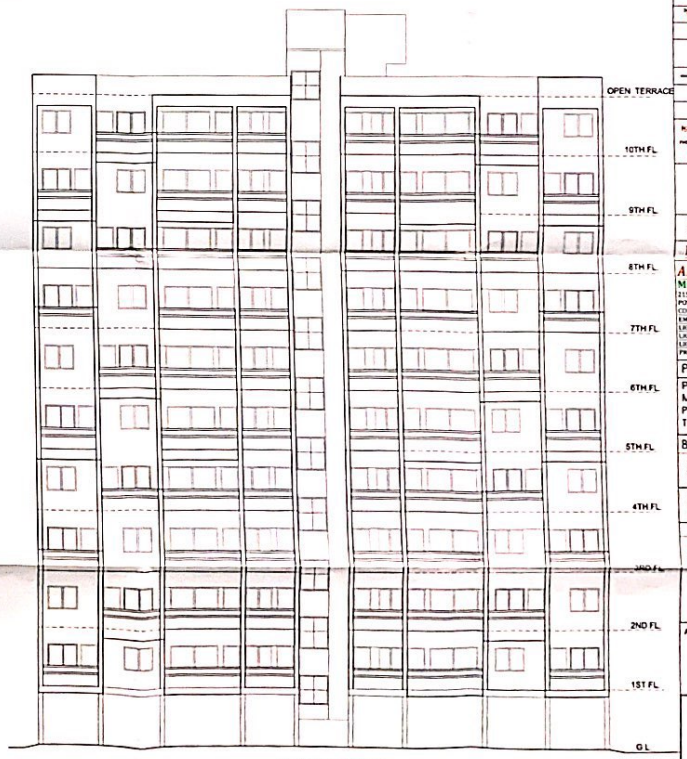

FRONT ELEVATION
(SCALE 1:100)
"WING - C"

SHEET NO. 7/8

DWG TITLE:- ("WING - C")
SECTION, ELEVATION

LEGENDS

	FIRE DOOR
	ABC FIRE EXTINGUISHER
	FIRE PUMP
	FIRE CONTROL PANEL
	FIRE MANUAL CALL POINT
	FIRE HOOTER
	FIRE HYDRANT VALVE
	HR-HOSE REEL
	HB-HOSE BOX
	AIR RELEASE VALVE
	BUTTERFLY VALVE
	BALL VALVE
	NRV-NON RETURN VALVE
	FIRE HYDRANT STAND POST
	FIRE SERVICE INLET BUTTERFLY VALVE NON RETURN VALVE
	100 MM Ø PIPE LINE

FIRE CONSULANT SIGNATURE

AMEYA AGENCIES
MR. ARVIND KHOBE
215,CHHATRAPATI NAGAR,NEAR M.S.E.B
POWER STATION,RING ROAD NAGPUR.
CONTACT NO. 0712-2256779 / 9373072343
EMAIL :- ameya.fire@yahoo.com
LICENCE NO-MPS-LA/89-07(VID SYSTEM)
LICENCE NO-MPS-LA/09-47(ALARM SYSTEM)
LICENCE NO-MPS-LA/F-0027(PASSIVE PROTECTION)

PROJECT TITLE :

PROPOSED RESIDENTIAL BUILDING PLAN FOR MULTY FAMILY DWELLING UNIT ON K.H. NO. 152/3, P.H. NO. 38, MOUZA - PIPLA, TAH. - NAGPUR (RURAL), DIST. - NAGPUR.

BELONGING TO :-

M/S LEVERAGE SPACES LLP
PARTNER
SHRI. ADITYA UMESH GUPTA

SCALE	DRN. BY	CHKD BY	APP. BY	NORTH	DATE
1:100 1:200	SURENDRA				16-08-19

OWNER/CLIENT'S SIGN

M/S LEVERAGE SPACES LLP
PARTNER
SHRI. ADITYA UMESH GUPTA

LEVERAGE SPACES LLP
PARTNER

ARCHITECT'S SIGN

PRASHANT SATPUTE

Design Cell
1 The Edge, 12 Shankar Nagar, MHC Road, Nagpur - 440010 (M.S.) INDIA.
Phone +91-712-2560159 +91-712-2560158
E-mail-design.cell@rediffmail.com
Visit us at www.designcellarchitect.net
ARCHITECTS PLANNERS & INTERIOR DESIGNERS