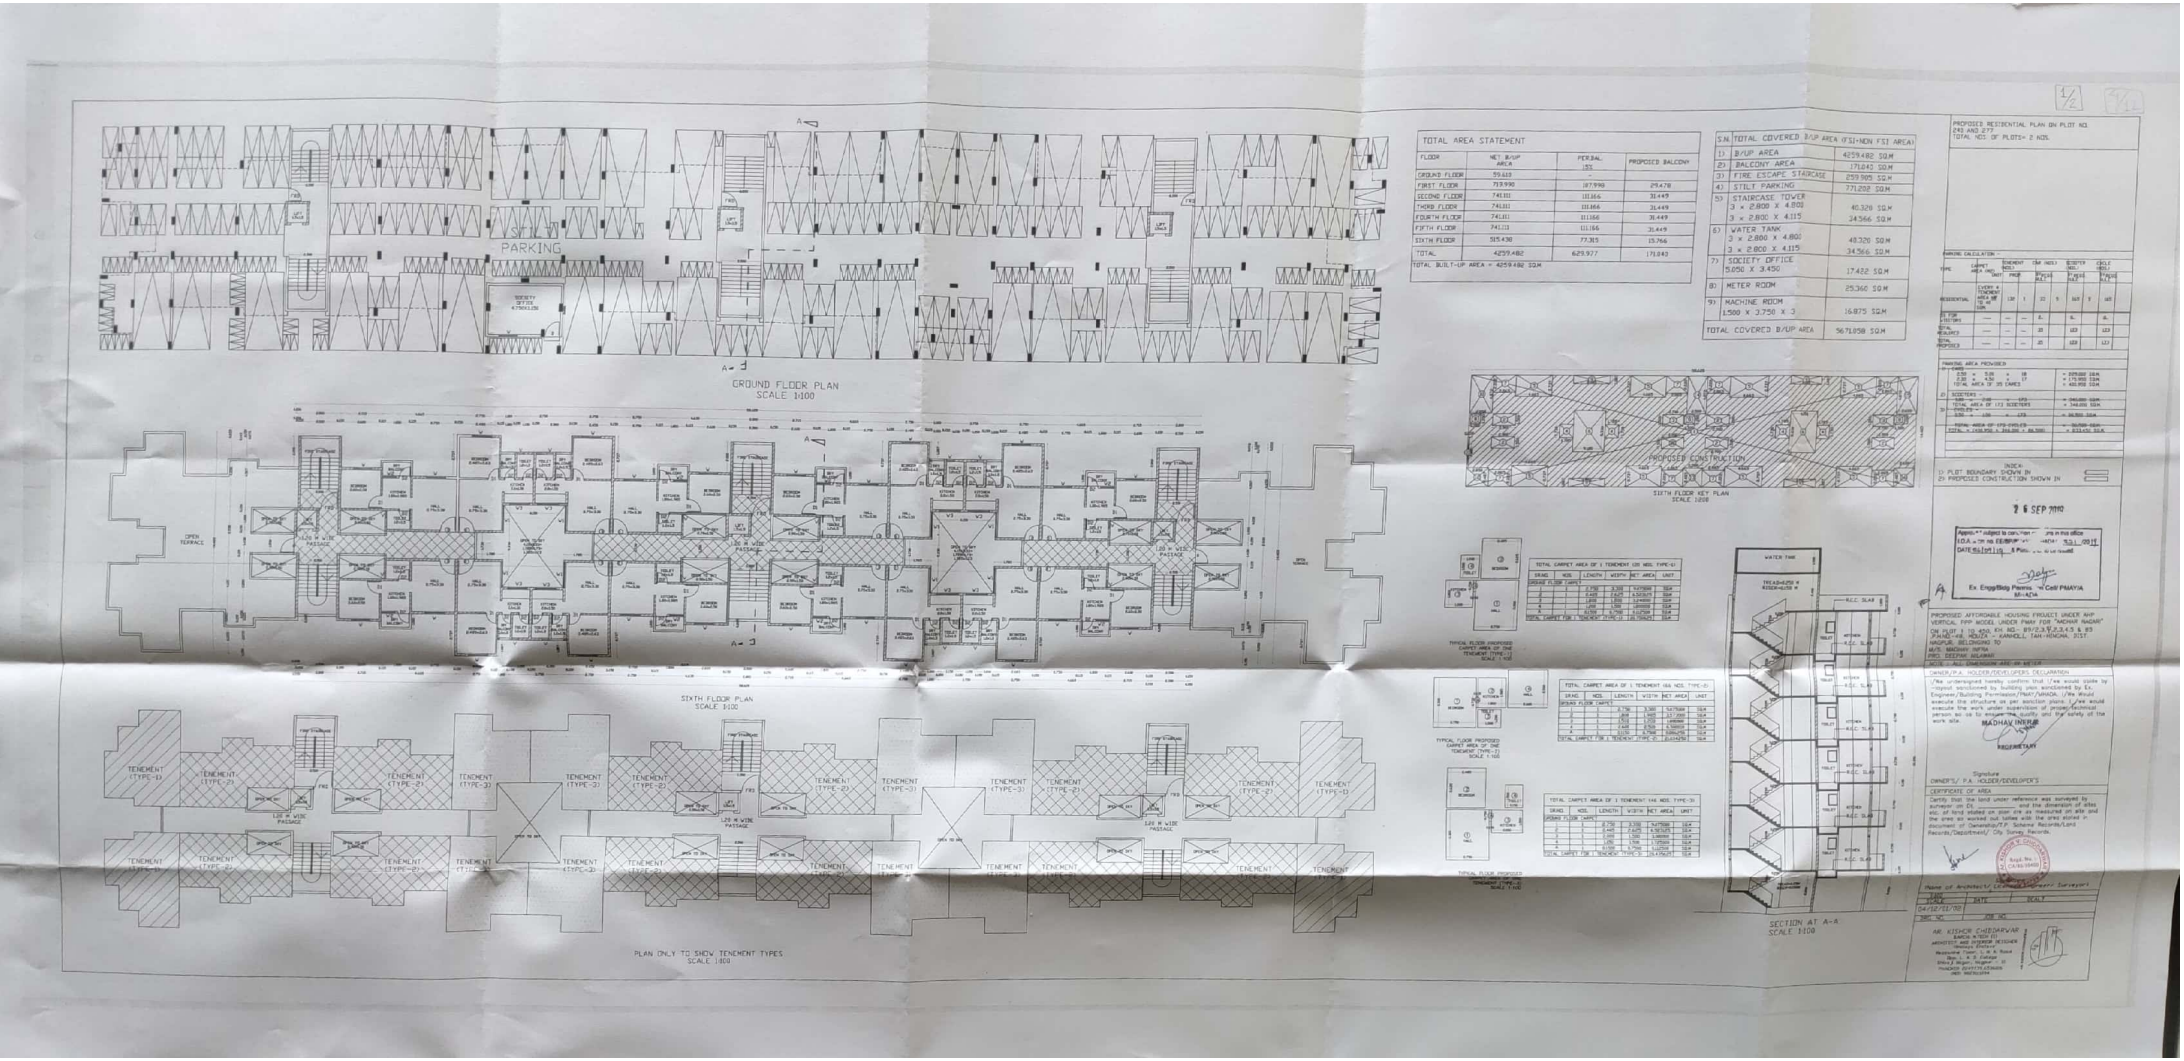
PARKING
GROUND FLOOR PLAN
SCALE 1:100
SIXTH FLOOR PLAN
SCALE 1:100
PLAN ONLY TO SHOW TENEMENT TYPES
SCALE 1:100
SIXTH FLOOR KEY PLAN
SCALE 1:200
PROPOSED CONSTRUCTION
SECTION AT A-A
SCALE 1:100
TOTAL AREA STATEMENT
S.N. TOTAL COVERED B/UP AREA (FSI+NON FSI AREA)
PROPOSED RESIDENTIAL PLAN ON PLOT NO. 243 AND 277
PROPOSED AFFORDABLE HOUSING PROJECT UNDER AHP VERTICAL FIPP MODEL UNDER PMAY FOR "MADHAV NAGAR"
OWNER/P.A. HOLDER/DEVELOPERS DECLARATION
CERTIFICATE OF AREA
MR. KISHOR GHEDIAWAR