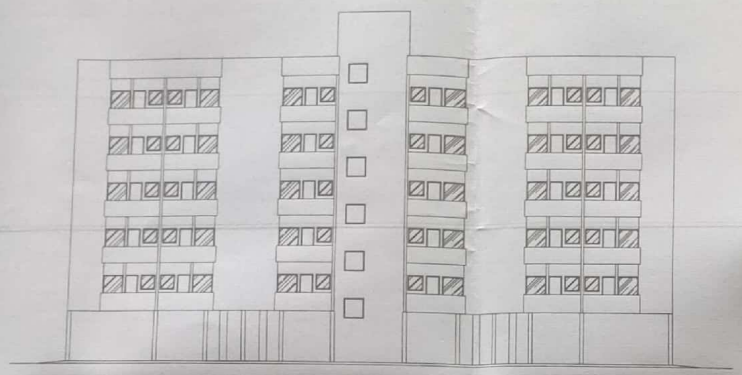

FRONT ELEVATION
(SCALE 1:100)

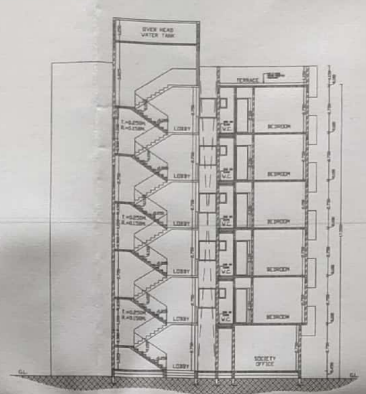

SECTION A-A
(SCALE 1:100)

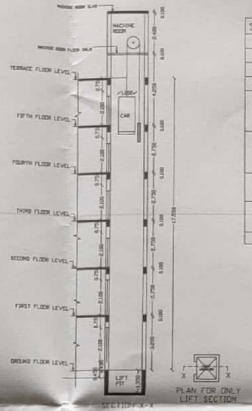

PLAN FOR ONLY LIFT SECTION

SECTION X-X

S.N.	TOTAL COVERED B/UP AREA (FSI+NON FSI AREA)		
1)	B/UP AREA	=	2249.416 SQ.M
2)	BALCONY AREA	=	205.12 SQ.M
3)	FIRE ESCAPE STAIRCASE	=	93.114 SQ.M
4)	STILT PARKING	=	466.46 SQ.M
5)	STAIRCASE TOWER 4.853 X 3.300 2.70 X 3.63	= =	16.010 SQ.M 9.801 SQ.M
6)	WATER TANK 4.853 X 3.300 2.70 X 3.63	= =	16.010 SQ.M 9.801 SQ.M
7)	MACHINE ROOM 1.950 X 3.800	=	7.410 SQ.M
8)	SOCIETY OFFICE & METER ROOM	=	31.630 SQ.M
	TOTAL COVERED B/UP AREA	=	3104.772 SQ.M

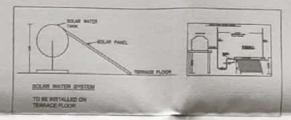

SOLAR WATER SYSTEM
TO BE INSTALLED ON TERRACE FLOOR

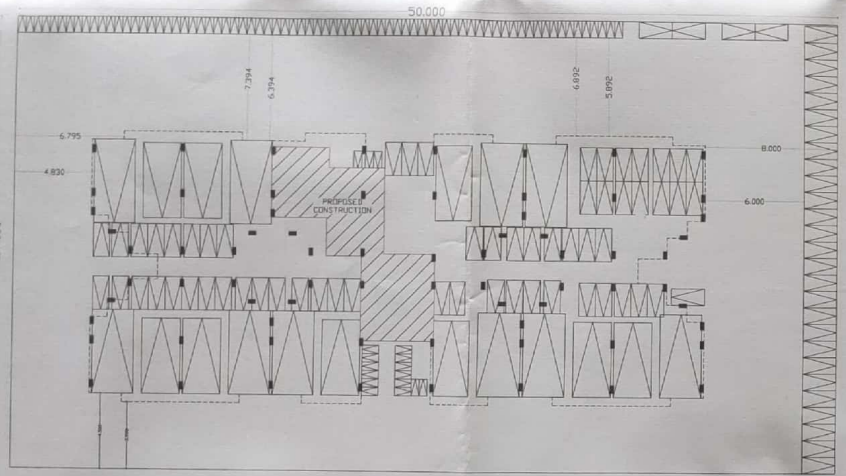

SITE PLAN
(SCALE 1:100)

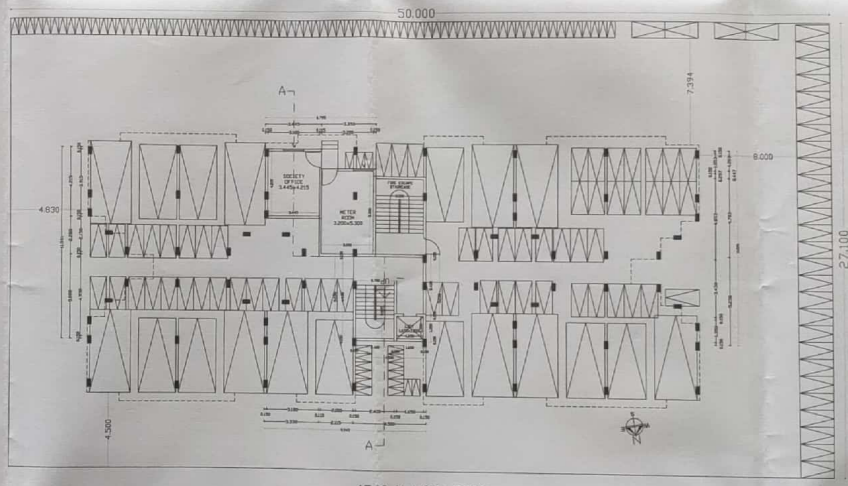

15.00 M WIDE ROAD

GROUND FLOOR PLAN

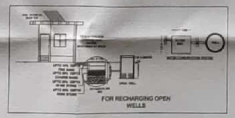

FOR RECHARGING OPEN WELLS

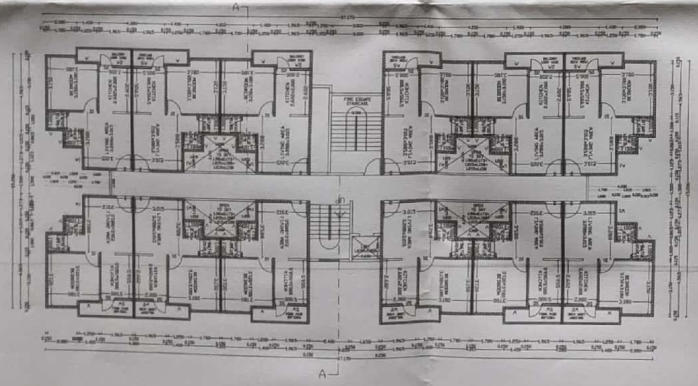

TYPICAL FIRST TO FIFTH FLOOR PLAN
(PLOT NO. 283, TOTAL NOS. OF TENEMENTS=60 NOS., G+5 FLOORS)

TYPICAL FLOOR PROPOSED CARPET AREA OF ONE TENEMENT
SCALE 1:100

SRNO	NOS.	LENGTH	WIDTH	NET AREA	UNIT
1	1	3.525	3.288	11.592300	SQ.M
2	1	2.925	2.625	7.676250	SQ.M
3	1	1.725	0.900	1.552500	SQ.M
4	1	0.963	0.900	0.867000	SQ.M
5	1	1.950	1.800	3.510000	SQ.M
6	1	3.450	2.850	9.832500	SQ.M
7	1	1.150	0.850	0.977500	SQ.M
8	1	0.638	0.900	0.574200	SQ.M
TOTAL CARPET FOR 1 TENEMENT				37.702250	SQ.M

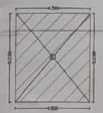

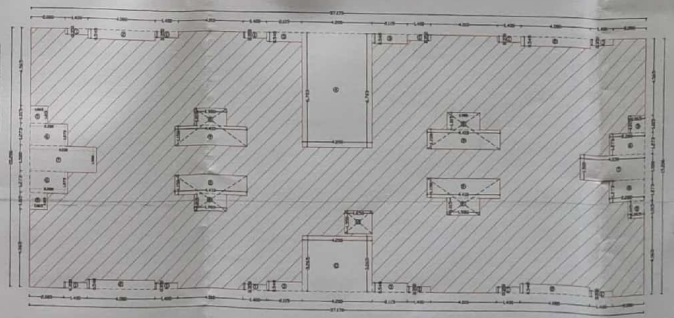

BUILT-UP PLAN OF GROUND FLOOR
(SCALE 1:200)

BUILT-UP PLAN OF FIRST, SECOND, THIRD, FOURTH AND FIFTH FLOOR
(SCALE 1:200)

PROPOSED RESIDENTIAL PLAN ON PLOT NO. 278,280,281,282,283,284
TOTAL NOS. OF PLOTS= 6 NOS.

STATEMENT OF AREAS :-

NET PLOT AREA = 13350.00 SQM

S.N.	GROUND FLOOR BUILT-UP AREA STATEMENT :-	
	ADDITIONS :-	
1.	4.500 X 51.238 =	230.71 SQM
	NET GROUND FLOOR AREA =	230.71 SQM

S.N.	FIRST FLOOR BUILT-UP AREA STATEMENT :-	
	ADDITIONS :-	
1.	37.178 X 13.204 =	565.207 SQM
	TOTAL ADDITIONS =	565.207 SQM
	ESTIMATED DEDUCTIONS :-	
1.	1.400x0.230x13 =	5.866 SQM
2.	4.200x0.540x4 =	9.943 SQM
3.	2.025x0.540x4 =	4.636 SQM
4.	4.200x0.703 =	05.252 SQM
5.	1.350x0.305x4 =	4.329 SQM
6.	2.250x12.73x4 =	11.479 SQM
7.	4.200x0.703x4 =	10.990 SQM
8.	1.350x0.305x4 =	8.038 SQM
9.	4.400x0.780x4 =	10.407 SQM
10.	1.500x0.350 =	0.203 SQM
11.	4.200x0.260 =	(3.713 SQM
	TOTAL DEDUCTION =	105.038 SQM
	TOTAL 1ST FLOOR BUILT UP AREA= 565.207-105.038 =	445.169 SQM
	BUILT UP AREA OF SECOND, THIRD, FOURTH, FIFTH FLOOR IS SAME AS ON FIRST FLOOR =	445.169 SQM

BALCONY AREA CALCULATIONS FIRST FLOOR :-

S.N.		
	PROPOSED BUILT UP =	445.169 SQM
	PERMISSIBLE BALCONY 25% =	066.776 SQM
	PROPOSED OPEN BALCONY :-	
B1.	7.200x0.300x4 =	(4.276 SQM
B2.	6.980x0.350x4 =	9.570 SQM
B3.	4.050x0.750x4 =	3.870 SQM
B4.	3.630x0.300x4 =	7.990 SQM
B5.	3.525x0.350x4 =	4.935 SQM
B6.	2.125x0.350x4 =	1.675 SQM
	TOTAL FIRST FLOOR BALCONY AREA =	41.884 SQM
	BALCONY AREA OF SECOND, THIRD, FOURTH, FIFTH FLOOR IS SAME AS ON FIRST FLOOR =	41.884 SQM

TOTAL BUILT-UP AREA STATEMENT

GROUND FLOOR	230.71 SQM
FIRST FLOOR	445.169 SQM
SECOND FLOOR	445.169 SQM
THIRD FLOOR	445.169 SQM
FOURTH FLOOR	445.169 SQM
FIFTH FLOOR	445.169 SQM
TOTAL BUILT-UP AREA =	2249.416 SQM

TOTAL BALCONY AREA STATEMENT

FIRST FLOOR	41.884 SQM
SECOND FLOOR	41.884 SQM
THIRD FLOOR	41.884 SQM
FOURTH FLOOR	41.884 SQM
FIFTH FLOOR	41.884 SQM
TOTAL BALCONY AREA =	209.42 SQM

SCHEDULE FOR OPENING

SR.	ITEM	SIZE	PARTICULARS
D	D	1.000 x 2.100	CONCRETE FRAME, FLUSH DOOR
D1	D1	0.900 x 2.100	CONCRETE FRAME, FLUSH DOOR
D2	D2	0.800 x 2.100	CONCRETE FRAME, FLUSH DOOR
W1	W	0.750 x 2.100	CONCRETE FRAME, FLUSH DOOR
W	W	1.200 x 1.200	ALUMINIUM WINDOW
W1	W1	1.100 x 1.200	ALUMINIUM WINDOW
W2	W2	0.900 x 0.900	ALUMINIUM WINDOW
V	V	0.600 x 0.600	ALUMINIUM LOUVERED VENTILATOR

PARKING CALCULATION :-

TYPE	CARPET AREA SQ.M.	TENEMENT NOS.	CAR NOS.		SCOOTER NOS.		CYCLE NOS.	
			REQ.	PROP.	REQ.	PROP.	REQ.	PROP.
RESIDENTIAL	EVERY 4 TENEMENT OR PART OF 4 OR 50M.	60	1	15	7.5	15	15	
5% FOR VISITORS	—	—	—	1.	4.	4.		
TOTAL BUILDING	—	—	—	16	28	29		
TOTAL PROPOSED	—	—	—	16	28	29		

INDEX
1) PLOT BOUNDARY SHOWN IN
2) PROPOSED CONSTRUCTION SHOWN IN

Approval subject to condition mentions in this office LOA vide no. EE/SP/MAVM/BUDA/ 53 / 20 18 DATE 24/04/19 & Plinth C.C. to be issued.

Ex. Engg/Dvlg Permission Cell PIMPRI MHADA

26 SEP 2019

PROPOSED AFFORDABLE HOUSING PROJECT UNDER AHP VERTICAL PPP MODEL UNDER PMAY FOR "AADHAR NAGAR" ON PLOT I TO ASC KH. NO.- 89/2,3,4/2,3,4,5 & 91 P.NO.-48, MOUZA :- KANHOLI, TAH.-KHOPOLI, DIST. RAIGAD, BELONGING TO M/S. MADHAV INFRA PRO. DEEPAK NILAWAR

NOTE : ALL DIMENSION ARE IN METER

OWNER/P.A. HOLDER/DEVELOPERS DECLARATION

I/We undersigned hereby confirm that I/we would abide by -layout sanctioned by building plan sanctioned by Ex. Engineer/Building Permission/PMAY/MHADA. I/We Would execute the structure as per sanction plans. I /we would execute the work under supervision of proper technical person so as to ensure the quality and the safety of the work site.

MADHAV INFRA
PROPRIETARY

Signature
OWNER'S/ P.A. HOLDER/DEVELOPER'S

CERTIFICATE OF AREA

Certify that the land under reference was surveyed by surveyor on Dt. and the dimension of plots etc. of land stated on plan are as measured on site and the area so worked out tallies with the area stated in document of Ownership/T.P. Scheme Records/Land Records/Department/ City Survey Records.

Signature
(Name of Architect/ Licensed Engineer / Surveyor)

DIRECTION	DATE
SCALE	
11/12	
DRG. NO.	JOB NO.

AR. KISHOR CHIDARWAR
B.ARCH. KITECH (I)
ARCHITECTURE & INTERIOR DESIGNER
Reg. No. CA/99/29262
Resource Floor, L. N. A. Road
Opp. L. N. S. College
Sitabuldi Nagpur - 12
NAGPUR (MAHARASHTRA)
MOB. 9823022094

Scanned by CamScanner