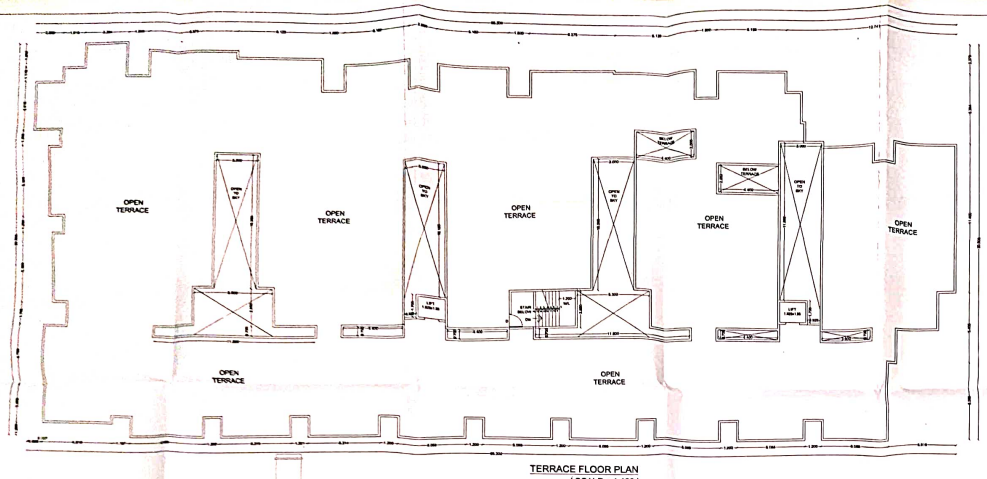



TERRACE FLOOR PLAN
(SCALE :- 1:100)

OFFICE OF THE CORPORATION OF THE CITY NAGPUR
SANCTIONED


SHEET NO. 04

PROPOSED AND EXISTING AFFORDABLE HOUSING FOR E.W.S. / LIG UNDER CHAPTER 7,7.7.1 RESIDENTIAL ZONE (MULTY FAMILY UNIT) FOR WEAKER SECTION ON HOUSE NO.-107/2/A, PLOT DAG-01, KHASRA NO.-190/1, WARD NO.-75, CITY SURVEY NO.-665, SHEET NO.-562/48, OF MOUZA - JAITALA, TAHSIL & DISTRICT - NAGPUR.


BELONGING TO :-
(1) :- SHRI. NARENDRA D. GANDHI.
(2) :- SMT. RAJASHRI P. GANDHI.

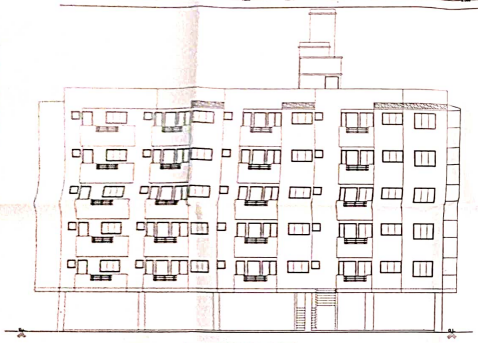



WEST SIDE ELEVATION

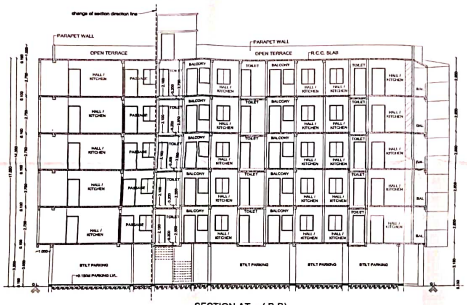

SECTION AT – (B-B)
(SCALE :- 1:100)

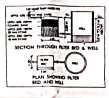

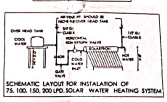

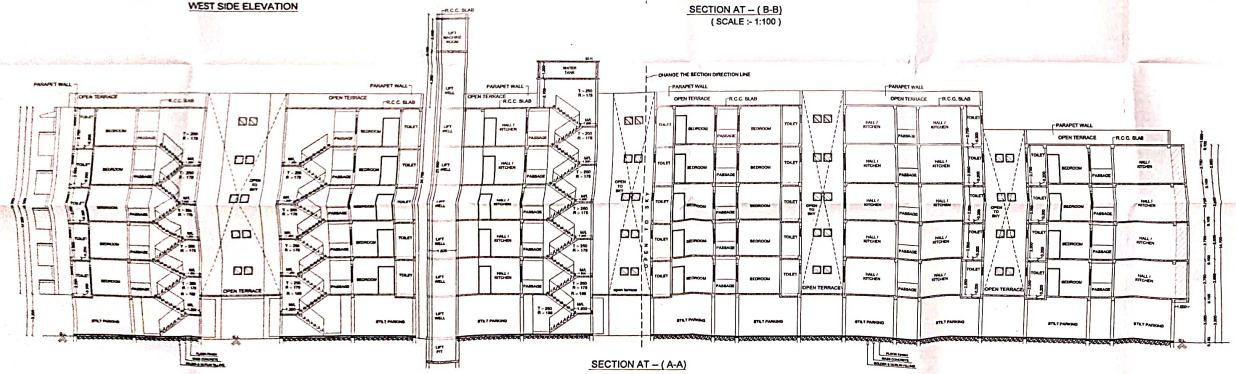

SECTION AT – (A-A)
(SCALE :- 1:100)

Certificate of Area:
Certified that the plot under reference was surveyed by me on_____and the dimensions of sides etc. of plot stated on plan are as measured on site and the area so worked out tallies with the area stated in document of Ownership/ T.P. Scheme Records/ Land Records Department/City Survey records.

Signature
AR. Vishakha A. Toshniwal
202, Payal Archade,Orange city sq
Khamla, NAGPUR.

M/S. VISHAKHA A. TOSHNIWAL
ARCHITECT
CA/2005/20448
IIMC/A- 166
NIT Regn. No. 1914 C.O.A.

Owner's Declaration –
I/We undersigned hereby confirm that I/We would abide by plans approved by Authority / Collector. I/We would execute the structure as per approved plans. Also I/We would execute the work under supervision of proper technical person so as to ensure the quality and safety at the work site.
Owner :- (1) :- SHRI. NARENDRA D. GANDHI.
(2) :- SMT. RAJASHRI P. GANDHI.

Architect
AR. Vishakha A. Toshniwal
202, Payal Archade,Orange city sq
Khamla, NAGPUR.

M/S. VISHAKHA A. TOSHNIWAL
ARCHITECT
CA/2005/20448
IIMC/A- 166
NIT Regn. No. 1914 C.O.A.

PREVIOUS PERMIT NO. :- 194 / BP-JAITALA / TP / NMC / 820
DATE :- 21 - 06 - 2019

LEGEND
PLOT BOUNDARY SHOWN BY
EXISTING CONSTRUCTION SHOWN BY
PROPOSED CONSTRUCTION SHOWN BY

Job No. Drawing No.
Drawn by :- PUNAM
Scale 1:100 , 1:200
N