
N.M.R.D.A.
L.S. No.
L.S. Valid
Up to

"Approved Tentatively for Fire NOC only"

Assistant Engineer
N.M.R.D.A.

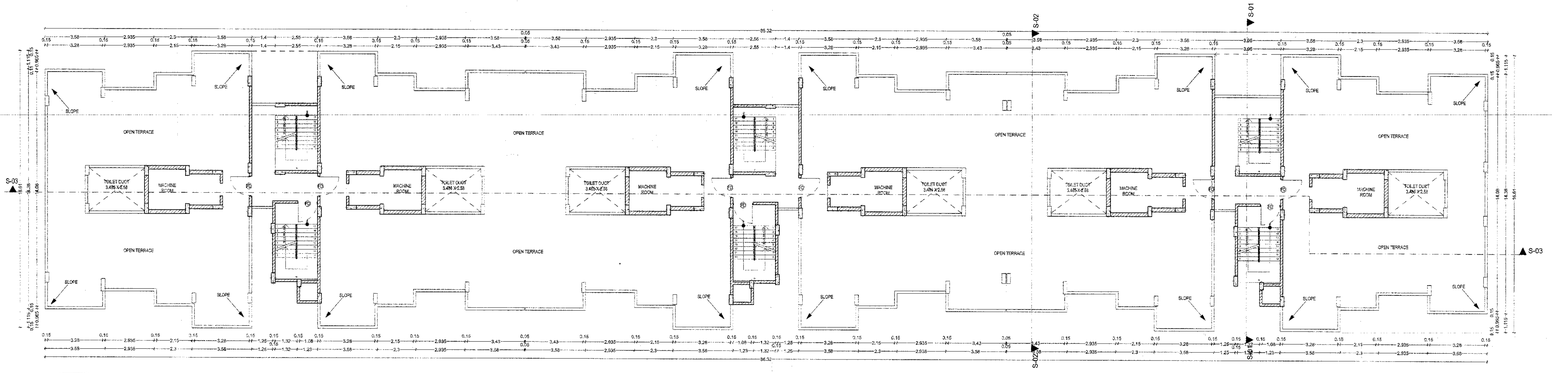

TERRACE FLOOR PLAN (SCALE - 1:100)

This sanction is subject to conditions of
M.A.P. order Dt.
M.A.P. order Dt.

This Sanction is Subject to Conditions
Mentioned in Development agreement
Dt.


SUBJECT TO THE PROVISIONS OF STRUCTURAL DESIGN SUFFICIENCY CERTIFICATE DATED [illegible] OF STRUCTURAL DESIGNER A/C AFFIDAVIT

Sanction is to the provisions of structural drawings submitted by applicant.

Necessary arrangement for rain water harvesting shall be done.

Subject to condition that N.O.C. be obtained from Airport Authority Dt.

OFFICE OF THE
NAGPUR METROPOLITAN REGION DEVELOPMENT A...
Building Permit No.
Dt.
SANCTIONED
Authorised
Assistant Engineer
Nagpur Metropolitan Region Development Authority

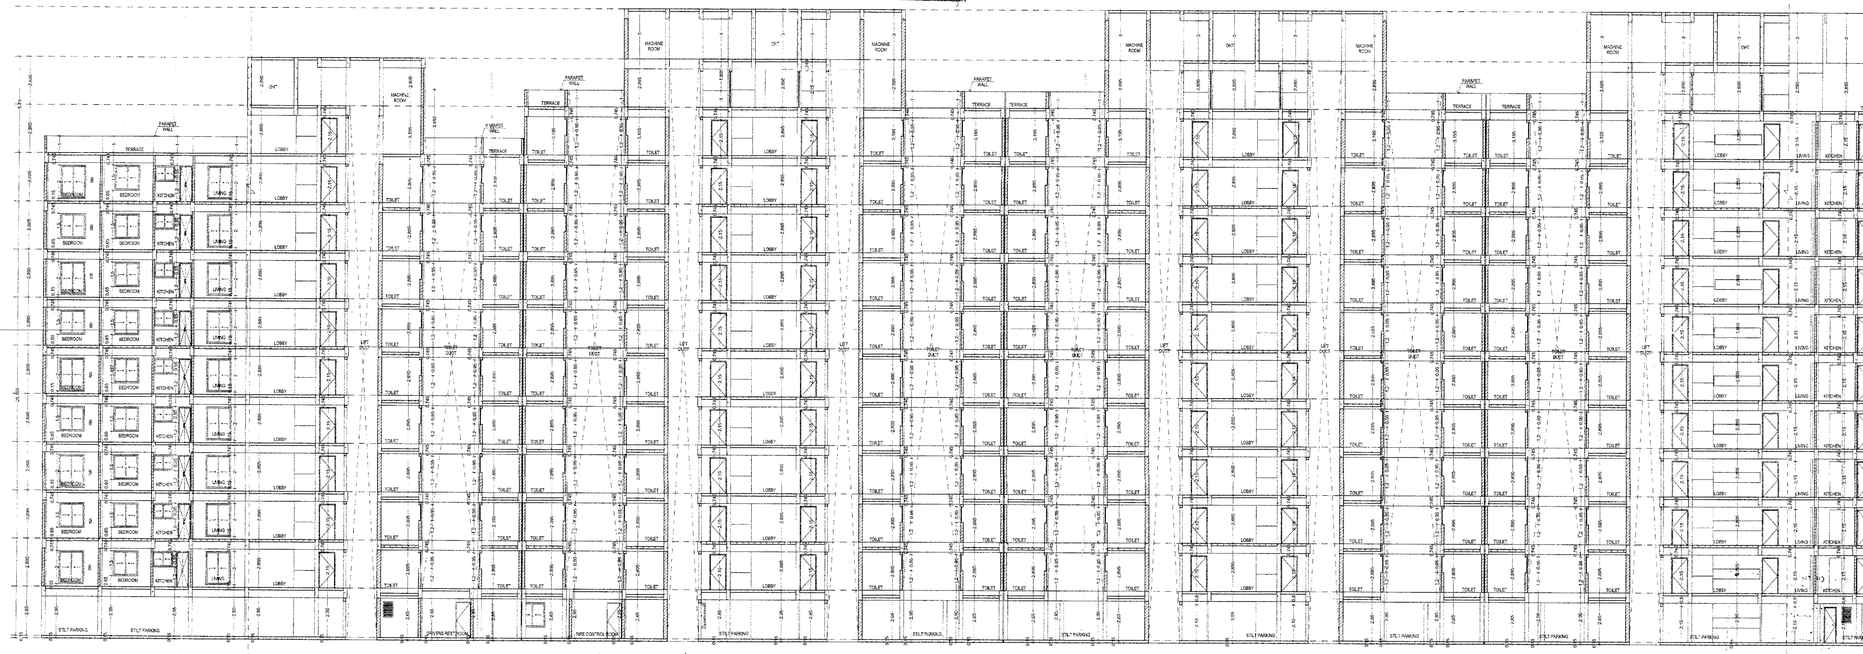

SECTION S-03 (SCALE - 1:100)

Dy. Chief Fire Officer
For Fire & Emergency Services
M. C. Nagpur

abbeat to the Condition laid down by Fire Brigade Deptt. Nagpur Mpl. Corporation Vide Letter No.

OFFICE OF THE CORPORATION
OF THE CITY OF NAGPUR.
(FIRE SERVICE)
No Objection Certificate hereby issued by Fire Service Deptt. for the proposed construction.
The scope of this approval is restricted to the Fire Protection arrangements only shown in the plans. Rest conditions mentioned in N.O.C. Comply
Dy. Chief Fire Officer
No. G. A.
Fire Service N.M.C. Nagpur

SUBMISSION DRAWING | SK.NO.:- 64

PROJECT ADDRESS:

PROPOSED GROUP HOUSING RESIDENTIAL BUILDING PLAN ON LAND BEARING KHASRA/SURVEY NO 59/2/2 MOUZA PANJRI (BZ), TAH. NAGPUR (RURAL) DIST. NAGPUR, BELONGING TO. M/s NOVEL INFRASTRUCTURE THROUGH YASHODA HYBRID SEEDS PVT. LTD. & ASHOK PURANMAL AGRAWAL THROUGH DIRECTOR SHRI SHANKAR DHANAJI PAWADE.

FIRE PROTECTION CONSULTANT:

PREE ENGINEERING
ENGINEERING
Plot No.2, Laxmi Niwas, Ground Floor,
Bajaj Ave Nagar, Nagpur 440017
Mo. No: 9922481316, E-Mail :
preeengineering17@gmail.com

NORTH | DRAWING TITLE: SECTION AND TERRACE PLAN
SCALE: 1:100 | DATE: 18/10/2019 | REV. NO.:

OWNER: | SIGNATURE:

M/S NOVEL RESIDENTIAL INFRASTRUCTURES
PLOT NO. 59/2/2, MOUZA PANJRI, TAH. & DIST. NAGPUR (M.S.) 441016.
(712 2822 870)

ARCHITECT: | SIGNATURE:

EKVEERA ARCHITECTS
215, Gat Singh Layout, Khamla Nagpur, Nagpur-15
email: ekveera.home@gmail.com
(0) (712) 2243247, (712) 6529442

M/s Ekveera Architects
Authorised Signatory