N.M.R.D.A.
L.S. No.
L.S. Valid
Up to

"Approved Tentatively for Fire NOC only"

Assistant Engineer
N.M.R.D.A.

FRONT ELEVATION (SCALE - 1:100)

OFFICE OF THE
NAGPUR METROPOLITAN REGION DEVELOPMENT AUTHORITY
Building Permit No.
SANCTIONED
Assistant Engineer
Nagpur Metropolitan Region Development Authority

This sanction is subject to conditions of
N.A. order Dt.
N.A.T.P. order Dt.

Title Section is Subject to Conditions
Mentioned in Development agreement
Dt.

SUBJECT TO THE PROVISIONS OF STRUCTURAL DESIGN, SUBMISSION CERTIFICATE DT. 3.10.2017 OF STRUCTURAL DESIGNER AND APPLICANT

Subject to the conditions of
structural drawings submitted
by applicant.


Necessary arrangement for rain
water harvesting shall be done.


Subject to condition that N.O.C. be
obtained from Airport Authority Dt.


SUBMISSION DRAWING — SHEET NO. - 05


PROJECT ADDRESS:

PROPOSED GROUP HOUSING RESIDENTIAL BUILDING PLAN ON LAND BEARING KHASRA SURVEY NO 99/2 MOUZA PANJRI (SZ), TAH. NAGPUR (RURAL), DIST. NAGPUR, BELONGING TO M/s NOVEL INFRASTRUCTURE THROUGH YASHODA HYBRID SEEDS PVT. LTD. & ASHOK PURANMAL AGRAWAL THROUGH DIRECTOR SHRI SHANKAR DYANAI PAWADE.

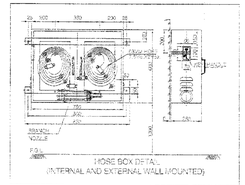

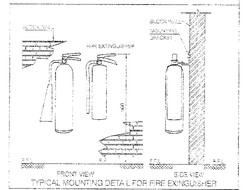

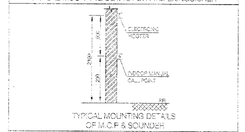

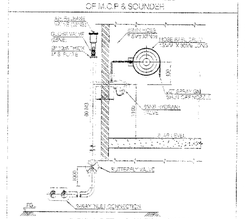


LEGENDS:

	HYDRANT WITH 4
	PRESSURE GAUGE
	FIRE ALARM CONTROL PANEL
	HOSE REEL WITH 30 MM DIA CONNECTED TO
	BUTTERFLY VALVE
	NON RETURN VALVE
	GATE VALVE
	NON RETURN VALVE
	BOOSTER PUMP WITH MOTOR
	MS PIPE
	MANUAL CALL POINT
	ELECTRONIC HOOTER
	FIRE ALARM CONTROL PANEL
	2C X 2MM X 1 FOR AIRPORTS CABLE
	ELECTRICAL


NOTE:
1. ALL DIMENSION ARE IN MM UNLESS OTHERWISE NOTED
2. PIPES UPTO 150 MM NB - 'C' CLASS AS PER IS : 1239 PART
3. FITTINGS SHALL BE INCLUDED FOR
4. PIPES SHALL BE PAINTED WITH ONE COAT OF PRIMER & TWO COATS OF ENAMEL PAINT
5. PIPE RATE / RMT FOR EXCAVATION, LAYING, TESTING ETC. THE CONTRACTOR SHALL BE PAID AS PER APPROVED TRENCH DETAILS ONLY.
6. THE DRG. LAYOUT PLANS IS INDICATIVE AND IS SUBJECTED TO CHANGE AS PER SITE CONDITIONS
7. WHERE ALIGNMENT OF PIPES WITH OBSTACLES AS PER IS : 9668 PART 2
8. AS PER SITE CONDITION CABLE SHOULD ALSO BE LAID THROUGH MEDIUM OF INTERNAL ROADS / CART TRACK / FOOTPATH OR SHARE DRAIN TRENCH.
9. LOCATION OF ALL FIRE EXTINGUISHERS AND BOOSTER PUMP ARE INDICATIVE ACTUAL LOCATIONS CAN BE DECIDED AT SITE AS PER REQUIREMENTS


Window List				
Marker Text	No.s and Size in #	Height	Sill Height	DESCRIPTION
W1a	1.2X0.45	1.13	1.7	ALUMINIUM SLIDING WINDOW
W1	0.6X1.35	2.13	0.3	ALUMINIUM SLIDING WINDOW
W3	0.75X1.5	2.13	0.3	ALUMINIUM SLIDING WINDOW

Door List		
Marker Text	Unit Dimensions	DESCRIPTION
D1	1X2.1	TEAK WOOD PANEL DOOR
D2	0.9X2.1	SMOOTH FLUSH DOOR
D3	0.75X2.1	SMOOTH FLUSH DOOR
D3a	1.5X2.1	FIRE RATED METAL DOOR
D5	1.2X2.1	SLIM PARTITION DOUBLE DOOR
D6	1.5X2.1	FLUSH ALUMINIUM SLIDING DOOR

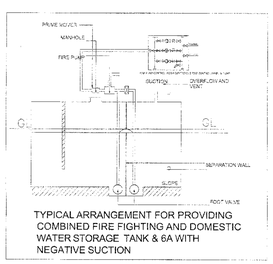

TYPICAL ARRANGEMENT FOR PROVIDING COMBINED FIRE FIGHTING AND DOMESTIC WATER STORAGE TANK & 6A WITH NEGATIVE SUCTION

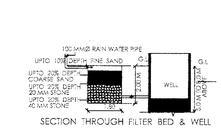

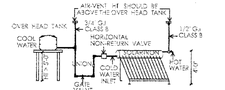



SCHEMATIC LAYOUT FOR INSTALATION OF 75, 100, 150, 200 LPD, SOLAR WATER HEATING SYSTEM

Subject to the Condition laid down by Fire Brigade Deptt. Nagpur Mpl. Corporation Vide Letter No.

OFFICE OF THE CORPORATION OF THE CITY OF NAGPUR.
(FIRE WING)
No Objection Certificate hereby issued by Fire Service Deptt. for the proposed constructions.
This scope of this approval is Restricted to Fire Protection arrangements only.
Please See conditions mentioned
No. dt.
Chief Fire Officer
Fire Service N.M.C. Nagpur

Dy. Director (Town Planning Services)
N.M.R.D. Nagpur

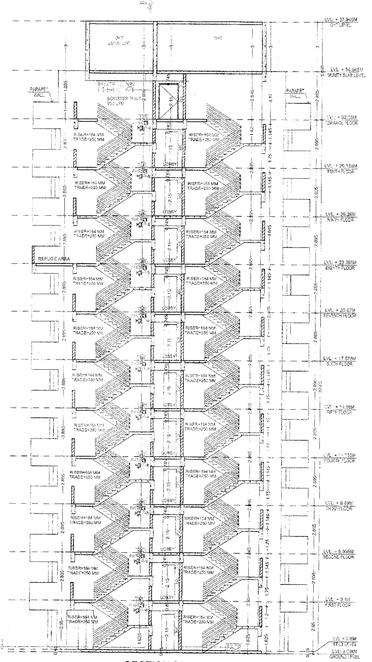

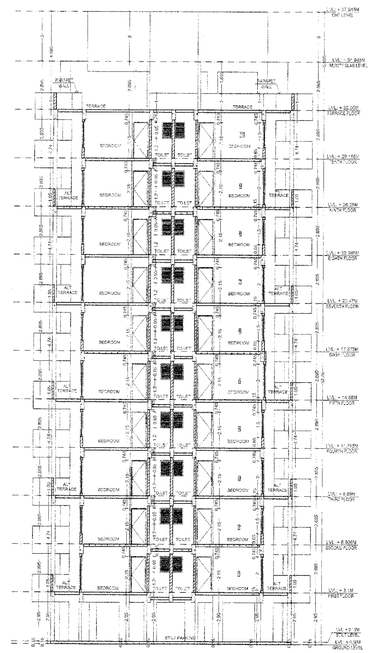

NORTH
DRAWING TITLE: ELEVATION AND SECTION
SCALE: 1:100
DATE:
REV. NO.:
DRAWING NO.:
OWNER:
SIGNATURE:
M/S NOVEL RESIDENTIAL INFRASTRUCTURE
Partner
Partner
ARCHITECT:
SIGNATURE:
ERIVEERA ARCHITECTS
Mrs Erveera architects
Authorised Signatory

FIRE PROTECTION CONSULTANT:

PREE ENGINEERING
ENGINEERING
Plot No.2, Laxmi Nivas, Ground Floor, Bapu@Ane Nagar, Nagpur 440017
Mo. No: 9922481318, E-Mail : preeengineering17@gmail.com
The Initial Build