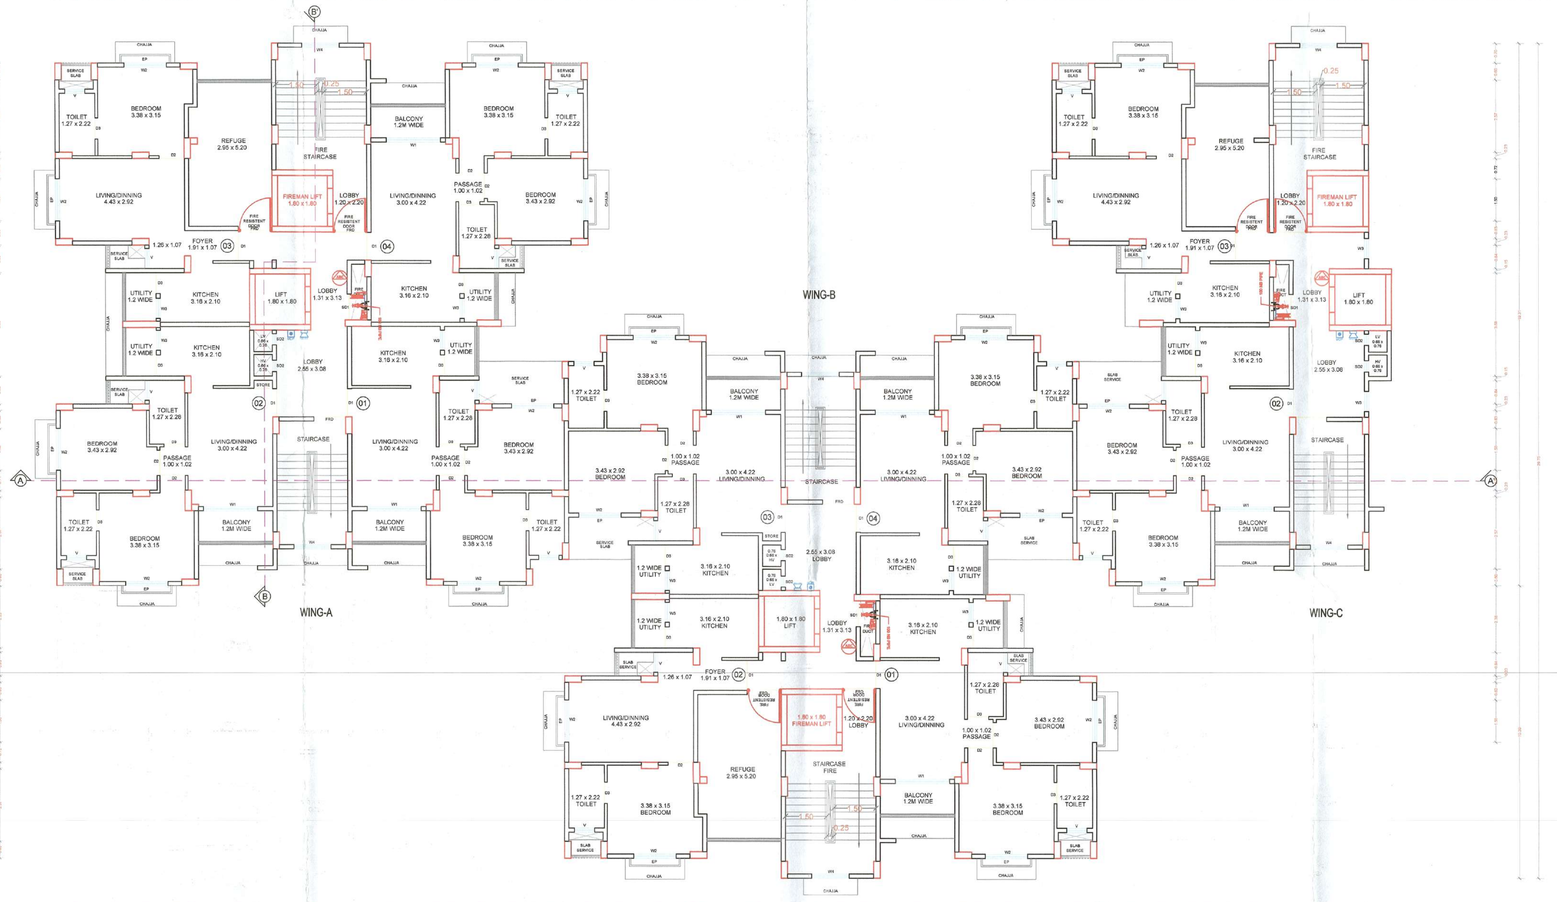

BUILDING-14
REFUGE FLOOR PLAN
(8TH FLOOR)
(SCALE = 1:100)

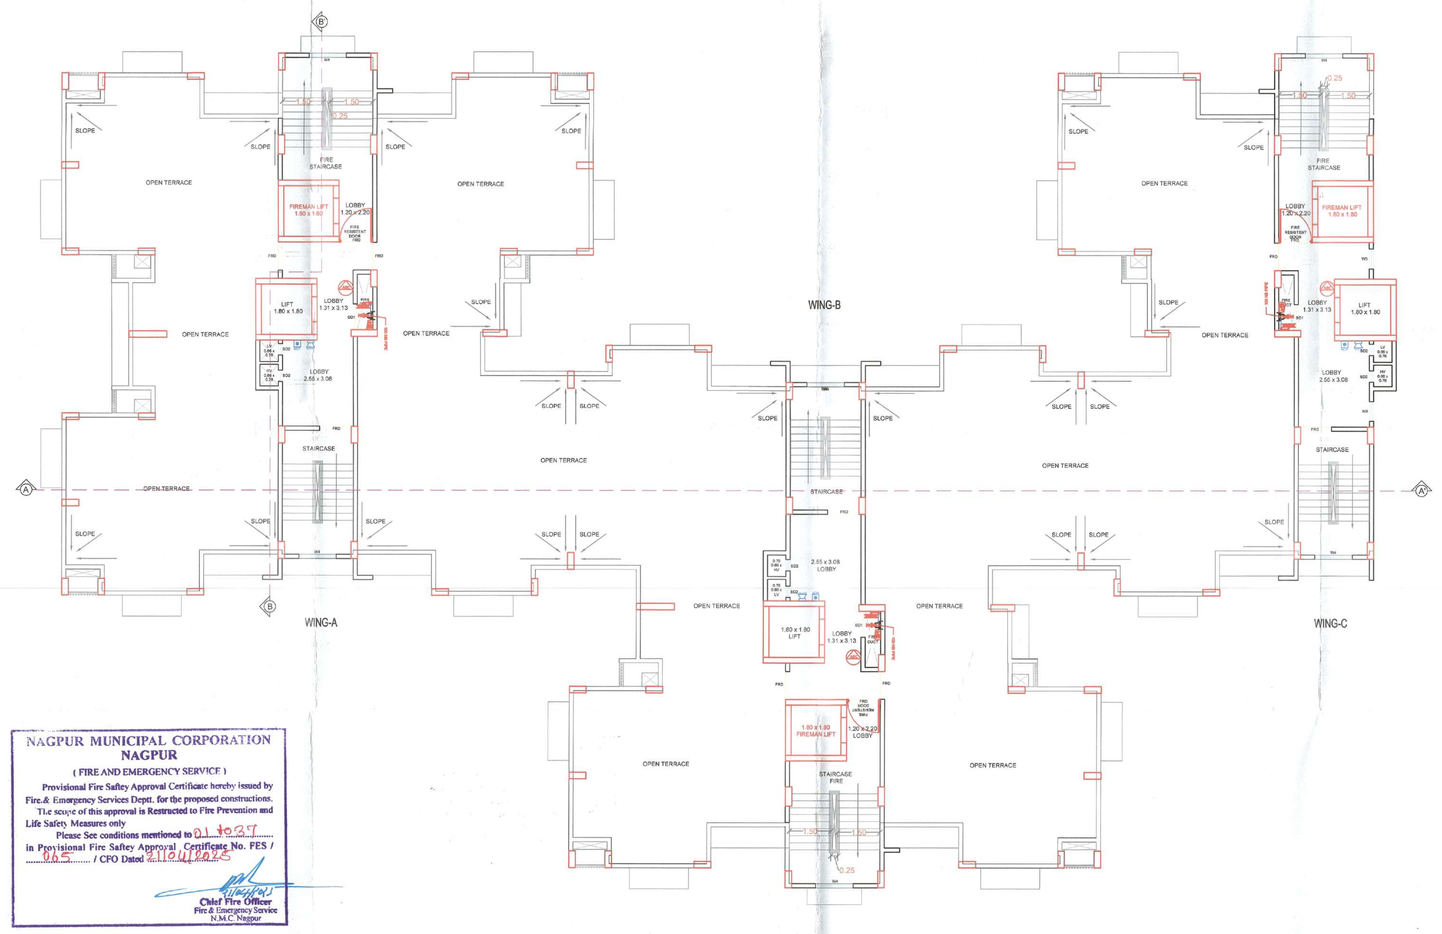

BUILDING-14
TERRACE FLOOR PLAN
(SCALE = 1:100)

NAGPUR MUNICIPAL CORPORATION
NAGPUR
(FIRE AND EMERGENCY SERVICE)
Provisional Fire Safety Approval Certificate hereby issued by Fire & Emergency Services Deptt. for the proposed constructions. The issue of this approval is Restricted to Fire Prevension and Life Safety Measures only.
Please See conditions mentioned in D1 /4924
In Provisional Fire Safety Approval Certificate No. FES / HO/ CFO Dated 11/04/2025
Chief Fire Officer
Fire & Emergency Service
N.M.C. Nagpur

OFFICE OF THE NAGAR PANCHAYAT BESA-PIPLA
Working Permit No. 01 ५ ४ ४ /२०२५ ५ ४ ४
Date 25/04/2025
ASSISTANT ENGINEER
Nagar Panchayat Besa-Pipla

Subject to the condition that Developer / Applicant, Building Owner / Occupier shall install plant (STP) as per the technical norms of Maharashtra Pollution Control Board & shall submit the NOC from MPCB without any reference of water consumption permissions and to be binded.

SUBJECT TO THE PROVISION OF STRUCTURAL DESIGN SUFFICIENCY CERTIFICATE DATED 23/05/2024 OF STRUCTURAL DESIGNER AND APPLICANT

- Subject to all terms & Conditions mentioned in SIENA Environment Clearance dated 03/12/2024
- Subject to Bank NOC at BOB Bank dated 03/01/2025

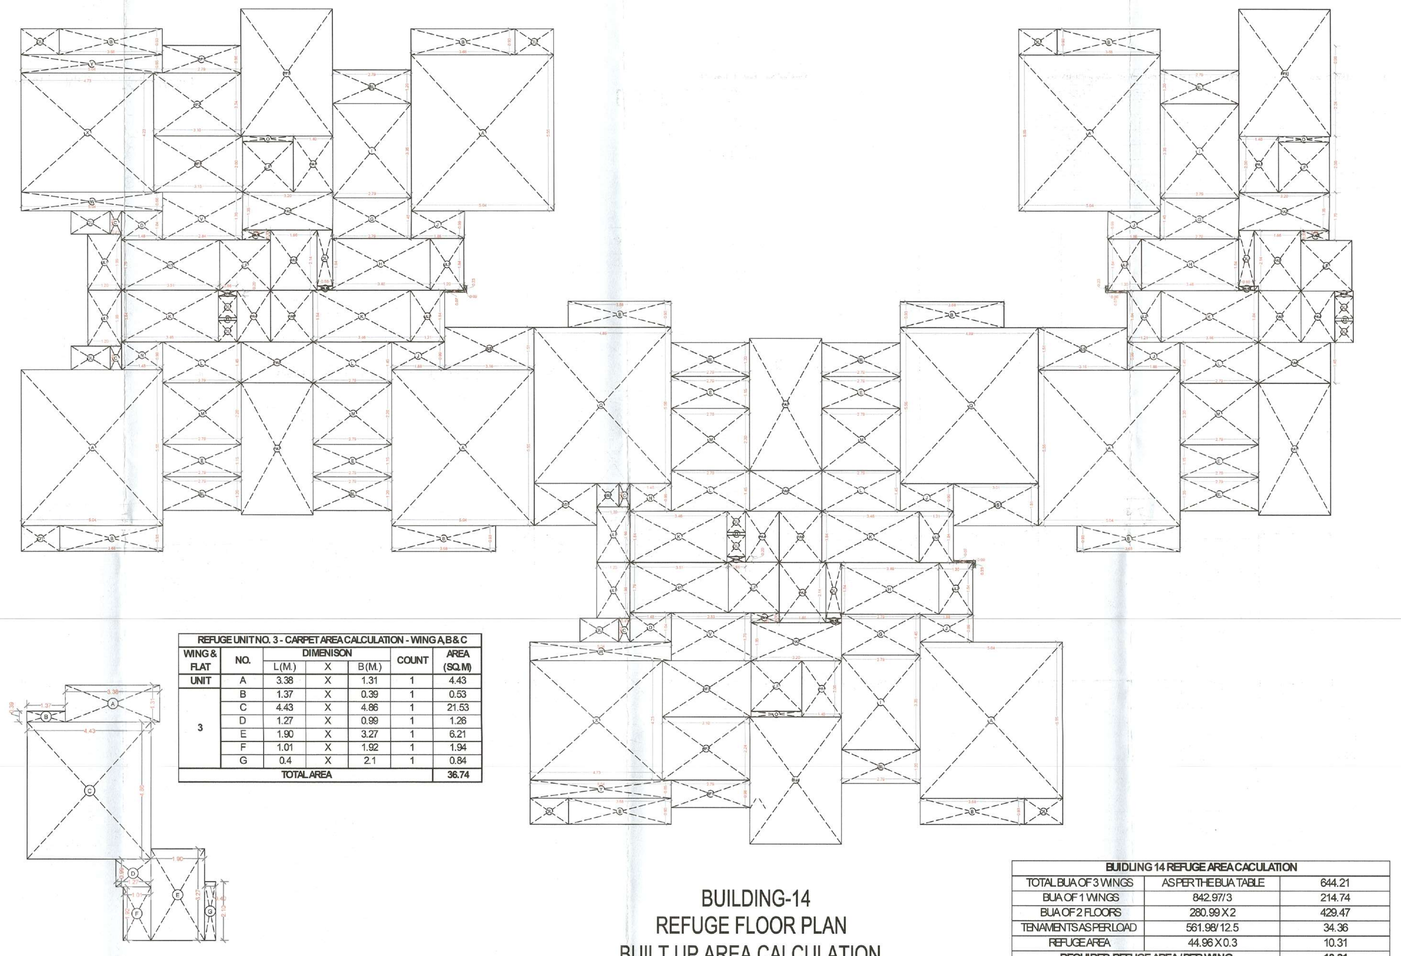

UNIT NO.3 (REFUGE)
TYPICAL FLOOR PLAN
(8TH)
(SCALE = 1:100)

BUILDING-14
REFUGE FLOOR PLAN
BUILT UP AREA CALCULATION
(8TH FLOOR)
(SCALE = 1:100)

REFUGE UNIT NO. 3 - CARPET AREA CALCULATION - WING A,B& C

WING & FLAT	NO.	DIMENSION L/M		B/M	COUNT	AREA (SQ.M)
UNIT 3	A	3.38	X	1.31	1	4.43
	B	1.37	X	0.39	1	0.53
	C	4.43	X	4.86	1	21.53
	D	1.27	X	0.86	1	1.09
	E	1.90	X	3.27	1	6.21
	F	1.01	X	1.92	1	1.94
	G	0.4	X	2.1	1	0.84
TOTAL AREA						36.74

BUILDING 14 REFUGE AREA CALCULATION

TOTAL BUA OF 3 WINGS	AS PER THE BUA TABLE	644.21
BUA OF 1 WINGS	842.97/3	214.74
BUA OF 2 FLOORS	280.99 X 2	429.47
TENAMENTS AS PER LOAC	561.99/ 12.5	34.36
REFUGE AREA	44.96 X 0.3	10.31
REQUIRED REFUGE AREA PER WING		10.31
MINIMUM REFUGE AREA TO BE PROVIDED		15 SQMT

B14 - BUILT UP AREA CALCULATION OF REFUGE FLOOR

SNO.	L	x	B	QUANTITY	AREA (SQMT)
A	5.04	X	5.55	5	139.86
B	3.68	X	0.93	10	34.22
C	0.41	X	0.84	4	1.38
D	1.48	X	1.04	2	3.08
E	2.79	X	1.15	5	16.04
H1	3.51	X	1.79	2	12.57
G	2.79	X	1.45	2	8.09
H	3.46	X	1.64	3	19.10
I	2.79	X	3.35	2	18.69
J	1.88	X	0.99	6	11.17
K	3.46	X	1.64	5	31.63
L	2.79	X	1.45	5	20.23
M	2.79	X	2.2	5	30.69
N	1.48	X	0.99	2	2.93
Q	4.89	X	5.56	2	54.38
Z5	0.09	X	0.23	3	0.06
Z4	0.69	X	0.07	3	0.14
V	2.79	X	1.7	2	9.49
V1	3.79	X	1.65	1	6.25
W	5.04	X	0.66	3	9.98
X	4.73	X	4.23	3	60.02
Y	5.04	X	0.65	3	9.83
TOTAL BUA					500.03

PREMIUM AREA CALCULATION OF REFUGE FLOOR

SNO.	L	x	B	QUANTITY	AREA (SQMT)
O	1.8	X	0.2	3	1.08
Z1	0.66	X	0.1	3	0.20
PA1	1.4	X	2	3	8.40
PA2	3.2	X	1.35	3	12.96
PA3	1.66	X	2.14	3	10.66
PA4	1.2	X	1.83	3	6.59
PA5	1.5	X	1.84	3	8.28
PA6	2.55	X	1.45	3	11.09
PA7	2.55	X	4.7	3	35.96
PA8	0.66	X	0.2	3	0.40
PA9	1	X	0.35	3	1.05
PA10	0.55	X	0.15	3	0.26
TOTAL BUA					96.92

PERMISSIBLE BALCONY AREA ON REFUGE FLOOR

PERMISSIBLE	15% OF THE GROSS AREA
GROSS AREA	500.03
15% OF THE GROSS	75.00

BALCONY AREA CALCULATION OF REFUGE FLOOR

SNO.	L	X	B	QUANTITY	AREA (SQMT)
BL	2.79	X	1.2	9	30.13
UL1	1.2	X	1.99	4	9.55
UL2	1.2	X	1.54	6	13.25
TOTAL BUA					52.93

SERVICE SLAB AREA CALCULATION

SNO.	L	X	B	QUANTITY	AREA (SQMT)
SS1	2.22	X	1.5	1	3.33
SS2	0.79	X	0.84	1	0.66
SS3	3.01	X	1.51	1	4.55
SS4	3.16	X	1.51	2	9.54
TOTAL BUA					18.08

REFUGE AREA CALCULATION

SNO.	L	X	B	QUANTITY	AREA (SQMT)
RF1	2.79	X	0.98	3	8.20
RF2	3.1	X	2.24	3	20.83
RF3	3.15	X	2	3	18.90
TOTAL BUA					47.93

BUILDING 13 & 14
DOOR SCHEDULE (IN METERS)

SNO.	DOOR	LENGTH		HEIGHT
1	D0	1.2	X	2.1
2	D1	0.9	X	2.1
3	D2	0.75	X	2.1
4	D3	1.2	X	2.1
5	D4	1	X	2.1
6	RD	1.2	X	2.1
7	BD1	0.9	X	1.8
8	BD2	0.4	X	1.85

WINDOW SCHEDULE (IN METERS)

SNO.	DOOR	LENGTH		HEIGHT
1	W1	1.9	X	2.1
2	W2	1.5	X	2.1
3	W3	0.7	X	1.4
4	W4	1.35	X	2.1
5	V	0.7	X	1.8

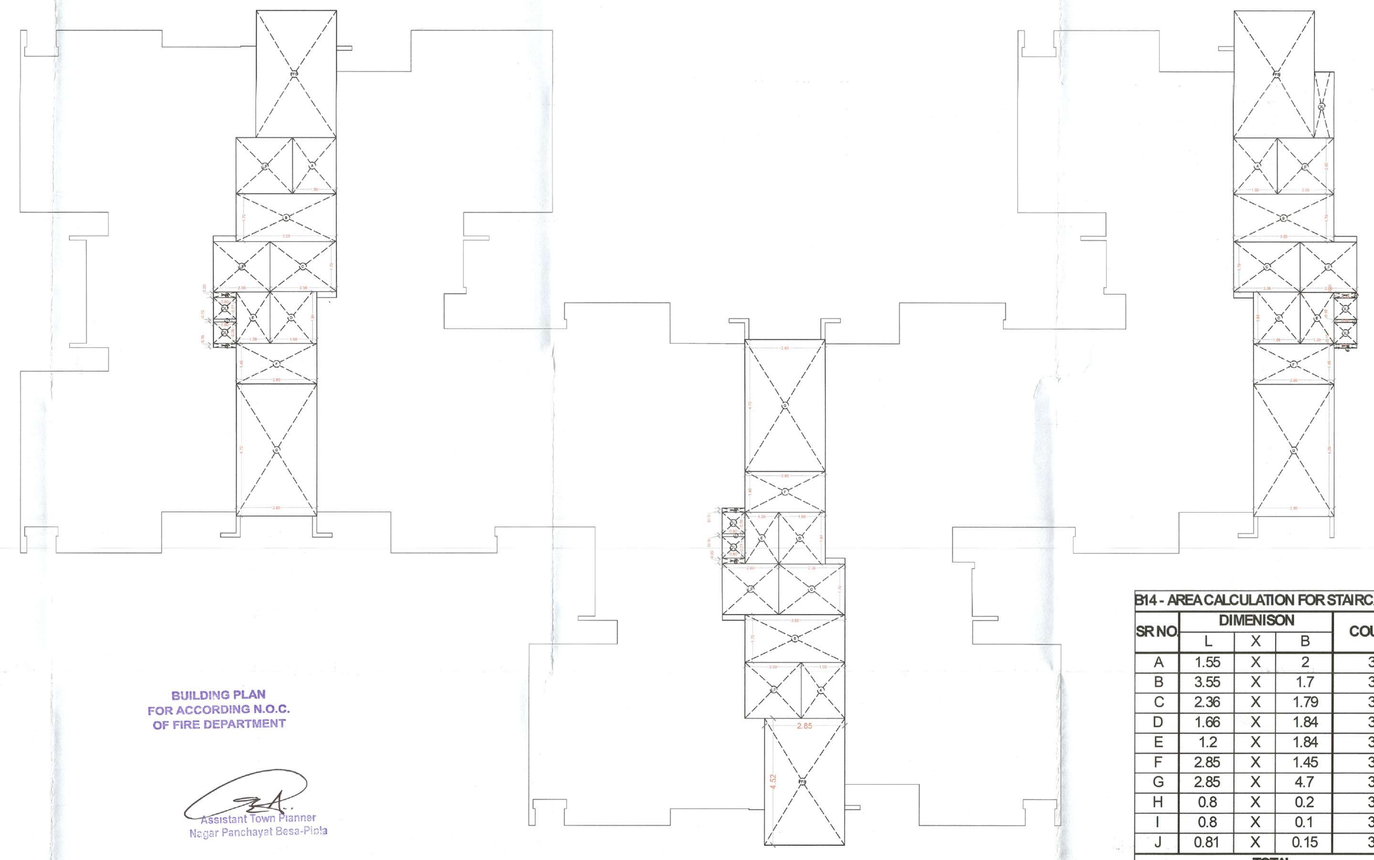

BUILDING-14
TERRACE FLOOR PLAN
BUILT UP AREA CALCULATION
(SCALE = 1:100)

BUILDING PLAN
FOR ACCORDING N.O.C.
OF FIRE DEPARTMENT
Assistant Town Planner
Nagar Panchayat Besa-Pipla

Assistant Director of Town Planning
Nagar Panchayat Besa-Pipla

B14 - AREA CALCULATION FOR STAIRCASE AND LIFT TOWER

SR NO	DIMENSION L	X	B	COUNT	AREA
A	1.55	X	2	3	9.30
B	3.55	X	1.7	3	18.11
C	2.36	X	1.79	3	12.67
D	1.66	X	1.84	3	9.16
E	1.2	X	1.84	3	6.62
F	2.85	X	1.45	3	12.40
G	2.85	X	4.7	3	40.19
H	0.8	X	0.2	3	0.48
I	0.8	X	0.1	3	0.24
J	0.81	X	0.15	3	0.36
TOTAL					109.5324

Assist Divisional Fire Officer GR-II
Fire and Emergency Services,
NMC, Nagpur.

REVISED RESIDENTIAL BUILDING PLAN
FOR CLUSTER R-3,6 BUILDING NOS. - 14.
UNDER SPECIAL TOWNSHIPS
(INTEGRATED TOWNSHIP PROJECT) AT
KH.NO.- 51,56/2,66/1,66/2 & 67,
MOUZA - PIPLA, TAH.-NAGPUR (GRAMIN),DIST.- NAGPUR

IMPORTANT NOTES

1. Special Township Under Regulations Sanctioned By Govt. U.D.D. Notification No.TPS-2405-Nagpur R.P.DCR-UD-9. dt 17/02/2006 Of M.R & T.P.Act 1966 Regarding Development Of Township In Area Under Regional Plan For Nagpur District Region
2. Locational Clearance Under Section 18(3)Of MR & T.P Act 1966 At Mouja Pipla, Tah-Nagpur(Gramin),Distric Nagpur Township Notified By Govt. U.D.D. Notification No.TPS / 2407/2045/CR-233/ 07/UD-9, Dt 29/02/2008 & Dt 04/12/2008.
3. Letter Of Intent By Collector, Nagpur Vide Order prastutkar / Jilhadhikar/ kavi - 1029/2011/ R. M. No. 188/MRC 81 /EMRTP/ Vishesh Nagar Vasahat / 2010 - 2011, Dt 27/05/2011.
4. As Per Locational Clearance (Note - 2), The Total Notified Area Of Special Township Project Submitted By luxora Infrastructure Pvt. Ltd. Is 126.61 Hec. (100.62 + 25.99 Hec.).Due To Constrained On Availability Of Land Company Have Prepared A Master Plan For 116.00 Hec.

NOTE:
(i) Urban development dept notification No-TPS-2405- Nagpur R.P. DCR - UD-9 dt. 7-02-2006, w.r.t. Development Control Regulation (DCRN special townships, Rule no. 2(h) (Special concession),floating FS There will be floating FSI in the Township. Unused FSI of one plot can be used anywhere in the whole township.
(ii) Rule no.5.2- Development of special township project in Agriculture/No development zone ,contained in regional plan shall be permissible subject to condition that 50% of gross area of the project shall be kept open, while the project of special township.Shall be executed on the remaining 50% of the land with gross built up area/ FSI of 0.50 work out on the entire gross area of the project.

SIGNATURE OF P.O.A.HOLDE / AUTHORIZED PERSONNEL

Client's Sign.

Authorized Signatory
M/S. LUXORA INFRASTRUCTURE PVT. LTD.

Architect's Sign.

Ar. Sachin K. Kukade
Regd. Architect
CA/2007/39388
M?-CIAP
NMC/01-485
HM/RMC/A/2007/00388/0827

Mr. SACHIN K. KUKADE

STUDIO ELEVEN Architects & Interior
10, ALPS Residency, Central exise Colony,
Chatrapati square, Ring Road, Nagpur
440015.Tel & Fax : 0712 2227644
Mob. - 9922053990
studioeleven@gmail.com, www.studioeleven.co.in

ARCHITECT/LICENSED ENGINEER/ SUPERVISOR NAME AND SIGNATURE

JOB NO. : 01	DRAWN BY : BHUPESH.M	SCALE : 1:100
DRAWING NO. : 01	CHECKED BY : BUPESH.M	SHEET NO. : 06/ 07

LEGENDS -

- FIRE DOOR
- ABC FIRE EXTINGUISHER
- CO2 FIRE EXTINGUISHER
- FIRE PUMP
- FIRE ALARM CONTROL PANEL
- FIRE MANUAL CALL POINT
- FIRE HOOTER WITH PA TALK BACK
- FIRE HYDRANT VALVE
- HR-HOSE REEL
- HB-HOSE BOX
- SD-SMOKE DETECTOR
- AIR RELEASE VALVE
- BFV — BUTTERFLY VALVE
- BALL VALVE
- NRV-NON RETURN VALVE
- BELLOW
- Y-STRAINER
- FHSP — FIRE HYDRANT STAND POST
- FIRE SERVICE INLET
- BUTTERFLY VALVE
- NON RETURN VALVE
- 100 NB PIPE LINE - HYDRANT
- 100 NB PIPE LINE - SPRINKLER
- 80 NB PIPE LINE
- 65 NB PIPE LINE
- 50 NB PIPE LINE
- 40 NB PIPE LINE
- 32 NB PIPE LINE
- 25 NB PIPE LINE

FIRE CONSULTANT -

AMEYA AGENCIES
Quality is Ameya Your Safety

M/S AMEYA AGENCIES
ADD-215, CHHATRAPATI NAGAR, NEAR MSEB POWER STATION, OPP. CHHATRAPATI HALL, RING ROAD, NAGPUR
MB : 9372072043.
EMAIL : ameya.fire@yahoo.com

LICENCE NO - MFS - LA/RF-363
LICENCE NO - MFS - LA/RD-538
LICENCE NO - MFS - LA/RP-81

FIRE CONSULTANT SEAL & SIGN-

AUTHORISED SIGNATORY

DRAWN BY -	DESIGNED BY -	SHEET -
DATE - 10/03/2025	CHECKED BY - ARVIND SIR..	FF-REV-0-06 OF 07
SCALE - 1:100	APPROVED BY- ARVIND K.	