Assist. Divisional Fire Officer (I.C.I.)
Fire and Emergency Services,
NMC, Nagpur.

BUILDING-14
ELEVATION A-A'
(SCALE = 1:100)

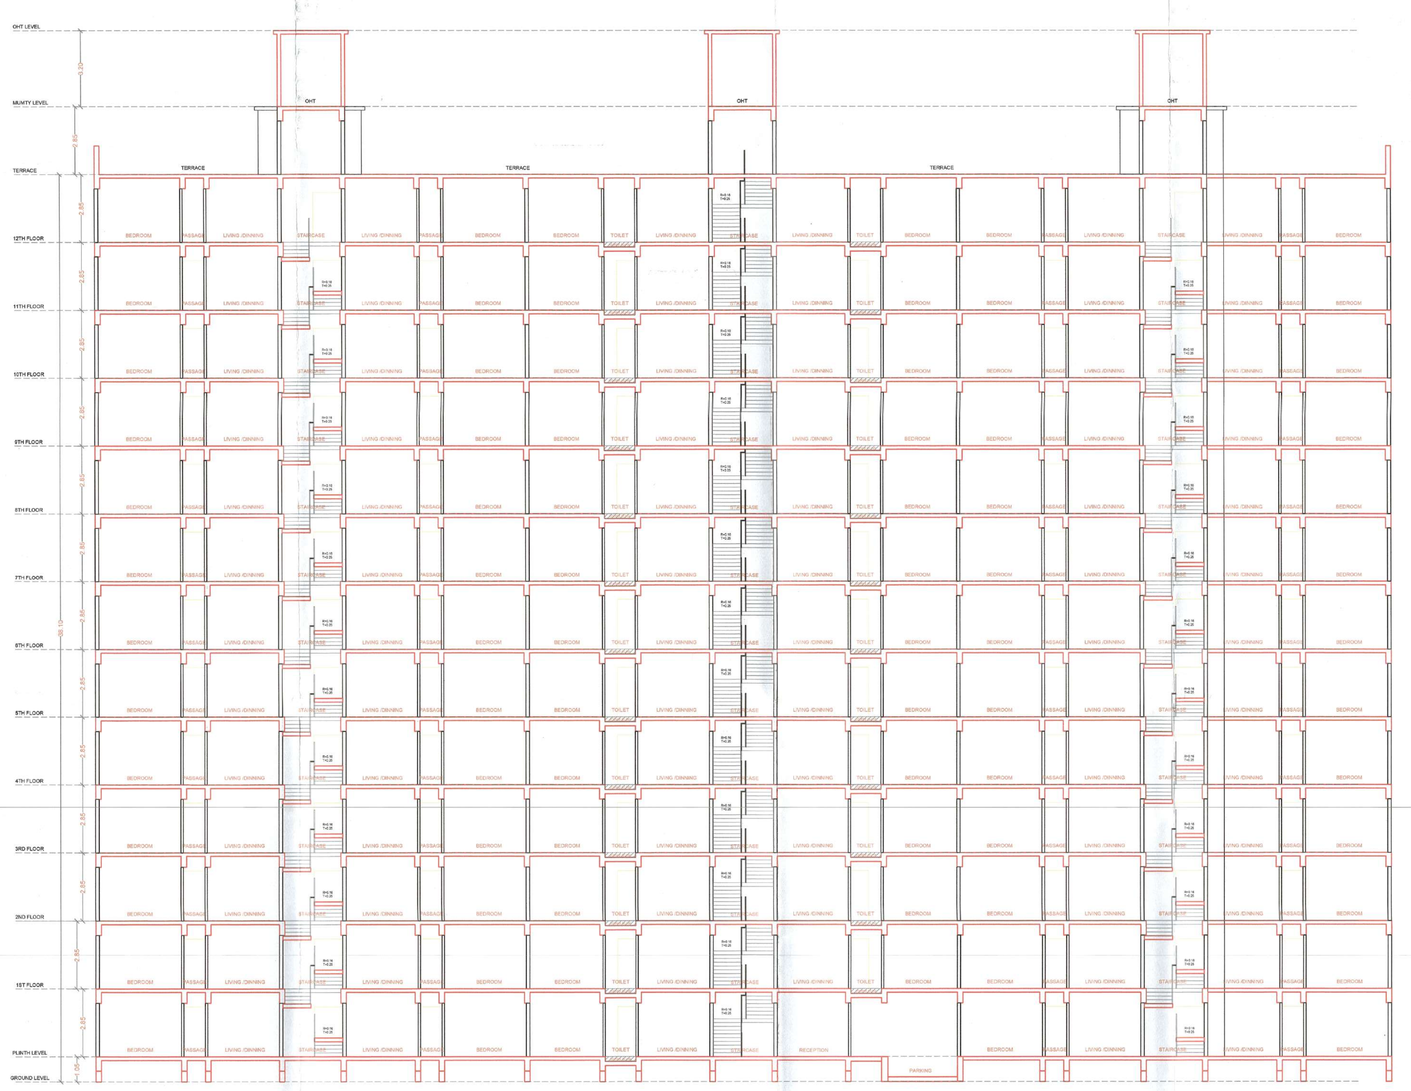

BUILDING-14
SECTION A-A'
(SCALE = 1:100)

REVISED RESIDENTIAL BUILDING PLAN
FOR CLUSTER R-3.6 BUILDING NOS. - 14.
UNDER SPECIAL TOWNSHIPS
(INTEGRATED TOWNSHIP PROJECT) AT
KH.NO.- 51,56/2,66/1,66/2 & 67.
MOUZA - PIPLA, TAH.-NAGPUR (GRAMIN),DIST.- NAGPUR

IMPORTANT NOTES

1. Special Township Under Regulations Sanctioned By Govt. U.D.D. Notification No.TPS-2405-Nagpur R.P.DCR-UD-9, dt.17/02/2006 Of M.R & T.P.Act 1966 Regarding Development Of Township in Area Under Regional Plan For Nagpur District Region
2. Locational Clearance Under Section 18(3)Of MR & T.P.Act 1966 At Mouja Pipla, Tah-Nagpur(Gramin),Distric Nagpur. Township Notified By Govt.(U.D.D. Notification No.TPS / 2407/2045/CR-233/ 07/UD-9, Dt.29/02/2008 & Dt:04/12/2008.
3. Letter Of Intent By Collector, Nagpur Vide Order prastutkar / Jilhadhikari/ kavi - 1022/2011/ R. M. No. 188/MRC 81 /EMRTP/ Vishesh Nagar Vasahat / 2010 - 2011. Dt.27/06/2011.
4. As Per Locational Clearance (Note - 2), The Total Notified Area Of Special Township Project Submitted By Luxora Infrastructure Pvt. Ltd. Is 126.61 Hec. (100.62 + 25.99 Hec.) Due To Constrained On Availability Of Land Company Have Proposed A Master Plan For 118.00 Hec.

NOTE:
(i). Urban development dept notification No-TPS-2405- Nagpur R.P. DCR - UD-9 dt. 7-02-2006, w.r.t. Development Control Regulation (DCRN special townships, Rule no. 2(H) (Special concession),floating FS There will be floating FSI in the Township. Unused FSI of one plot can be used anywhere in the whole township.
(ii) Rule no 6.2- Development of special township project in Agriculture/No development zone ,contained in regional plan shall be permissible subject to condition that 50% of gross area of the project shall be kept open, while the project of special township Shall be executed on the remaining 50% of the land with gross built up area/ FSI of 0.50 work out on the entire gross area of the project.

LEGENDS -

FIRE RESISTANT DOOR / FIRE RESISTANT DOOR	FIRE DOOR
ABC	ABC FIRE EXTINGUISHER
CO_2	CO2 FIRE EXTINGUISHER
	FIRE PUMP
	FIRE ALARM CONTROL PANEL
	FIRE MANUAL CALL POINT
	FIRE HOOTER WITH PA TALK BACK
	FIRE HYDRANT VALVE
	HR-HOSE REEL
	HB-HOSE BOX
S(32)	SD-SMOKE DETECTOR
	AIR RELEASE VALVE
BFV	BUTTERFLY VALVE
	BALL VALVE
	NRV-NON RETURN VALVE
	BELLOW
	Y-STRAINER
FHSP / FHSP	FIRE HYDRANT STAND POST
	FIRE SERVICE INLET
	BUTTERFLY VALVE
	NON RETURN VALVE
	100 NB PIPE LINE - HYDRANT
	100 NB PIPE LINE - SPRINKLER
	80 NB PIPE LINE
	65 NB PIPE LINE
	50 NB PIPE LINE
	40 NB PIPE LINE
	32 NB PIPE LINE
	25 NB PIPE LINE

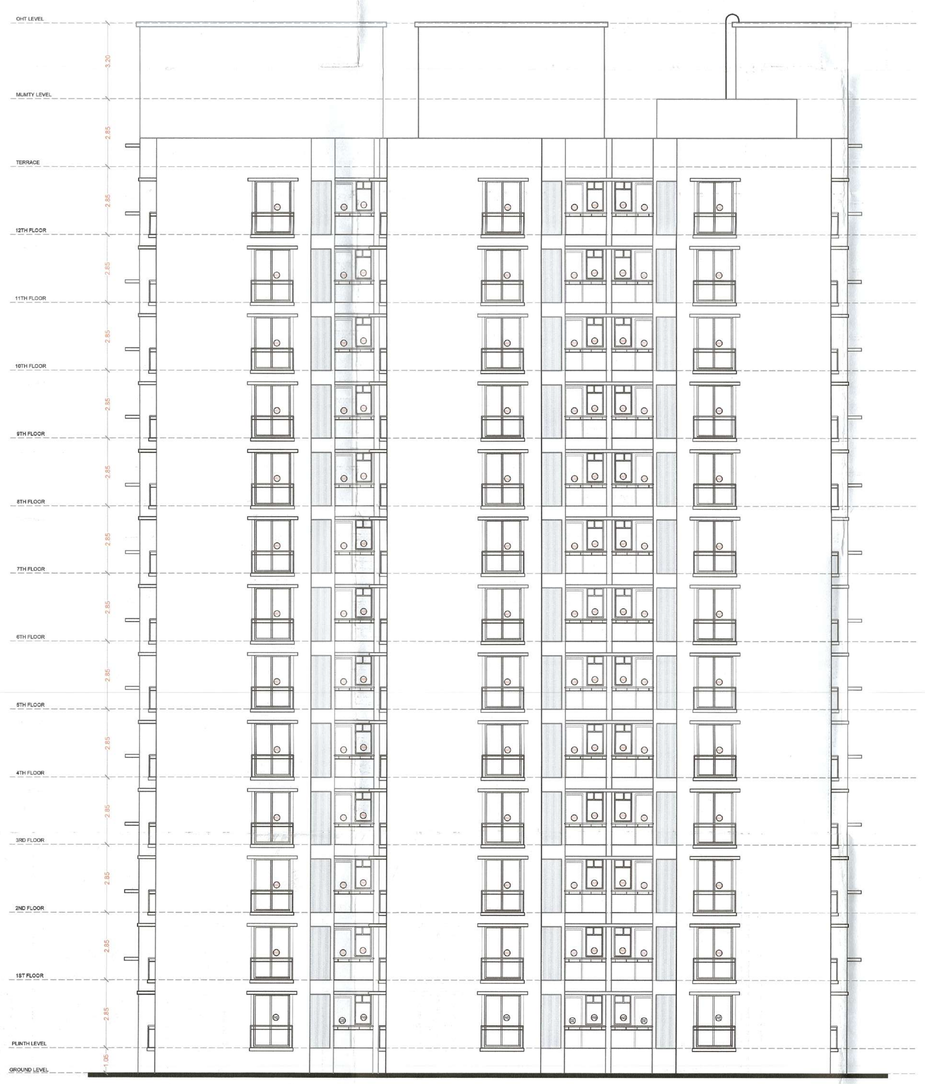

OFFICE OF THE NAGAR PANCHAYAT BESA-PIPLA
Building Permit No. ०१.१.२२-२६१/ नगपं/१२३१ दिनांक १७/०८/२०२५
Date 26/08/2025
SANCTIONED
Assistant Town Planner
Nagar Panchayat Besa-Pipla
Chief Officer
Nagar Panchayat Besa-Pipla

BUILDING-14
ELEVATION B-B'
(SCALE = 1:100)

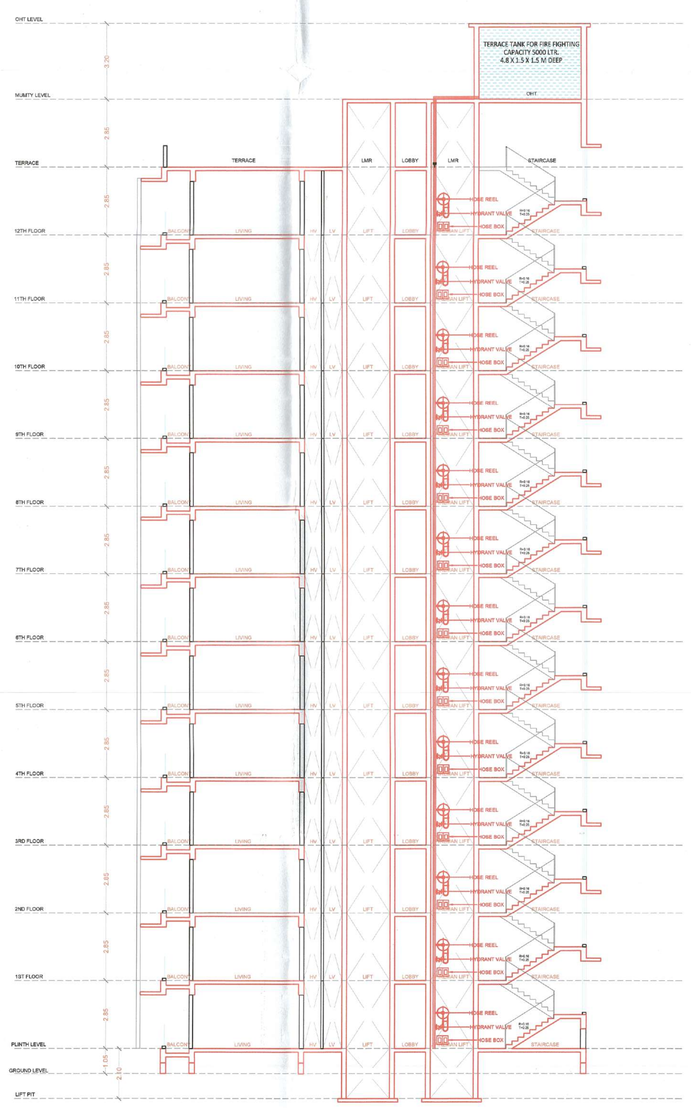

BUILDING-14
SECTION B-B'
(SCALE = 1:100)

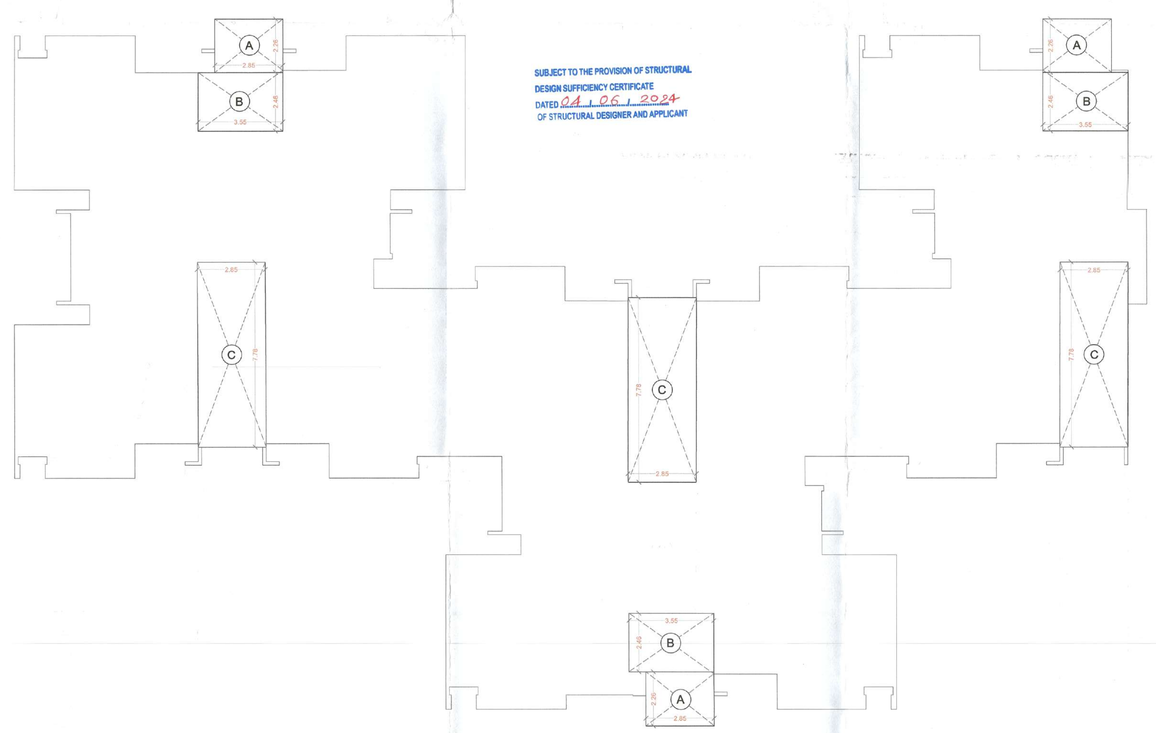

SUBJECT TO THE PROVISION OF STRUCTURAL DESIGN SUFFICIENCY CERTIFICATE DATED 24.06.2024 OF STRUCTURAL DESIGNER AND APPLICANT

BUILDING-14
OHT FLOOR PLAN
BUILT UP AREA CALCULATION
(SCALE = 1:100)

B14 - AREA CALCULATION FOR OVER HEAD TANK

SR NO.	DIMENSION L	X	B	COUNT	AREA
A	2.85	X	2.26	3	19.32
B	3.55	X	2.46	3	26.20
C	2.85	X	7.78	3	66.52
TOTAL					112.041

BUILDING PLAN
FOR ACCORDING N.O.C.
OF FIRE DEPARTMENT

Assistant Town Planner
Nagar Panchayat Besa-Pipla

Asst. Divisional Fire Officer
Fire and Emergency Services,
NMC, Nagpur

NAGPUR MUNICIPAL CORPORATION
NAGPUR
(FIRE AND EMERGENCY SERVICE)
Provisional Fire Safety Approval Certificate hereby issued by Fire,& Emergency Services Deptt. for the proposed construction. The scope of this approval is Restricted to Fire Prevention and Life Safety Measures only
Please See conditions enetioned in G.I. NO.ST.
In Provisional Fire Safety Approval Certificate No. FFS / 685 / CFO Dated 27/04/2023
Chief Fire Officer
Fire & Emergency Service
N.M.C. Nagpur

* Subject to all terms & conditions mentioned in SEIAA Environment Clearance dated 09/12/2024.
* Subject to Bank NOC of BOB bank dated 09/01/2023

SIGNATURE OF P.O.A HOLDE / AUTHORIZED PERSONNEL

Client's Sign.

Authorized Signatory
M/S. LUXORA INFRASTRUCTURE PVT. LTD,

Architect's Sign.

Ar. Sachin K. Kukade
Regd. Architect
CA/1997/39358
M.C.A.P. No. 13483
DIP/DACA/2797/33/35/327

Mr. SACHIN K. KUKADE

STUDIO ELEVEN Architects & Interior
10, ALPS Residency, Central excise Colony, Chatrapati square, Ring Road, Nagpur 440015.Tel & Fax : 0712 2227544
Mob.:- 9922030956
arinet@eleven.gg@gmail.com, www.studioeleven.co.in

ARCHITECT/ LICENSED ENGINEER/ SUPERVISOR NAME AND SIGNATURE

JOB NO. : 01	DRAWN BY : BHUPESH.M	SCALE : 1:100	
DRAWING NO. : 01	CHECKED BY : BUPESH.M	SHEET NO.	07/ 07

FIRE CONSULTANT -

M/S AMEYA AGENCIES
ADD-215, CHHATRAPATI NAGAR, NEAR MSEB POWER STATION, OPP. CHHATRAPATI HALL, RING ROAD, NAGPUR
MB : 9372072043.
EMAIL : ameya.fire@yahoo.com

LICENCE NO - MFS - LA/RF-363
LICENCE NO - MFS - LA/RD-538
LICENCE NO - MFS - LA/RP-81

FIRE CONSULTANT SEAL & SIGN-

AUTHORISED SIGNATORY

DRAWN BY -	DESIGNED BY -	SHEET -
DATE - 10/03/2025	CHECKED BY - ARVIND SIR..	FF-REV-0-07 OF 07
SCALE - 1:100	APPROVED BY- ARVIND K.	