NMRDA
L.S. No. 19
L.S. Valid
Up to 31-12-2024

OFFICE OF THE
NAGPUR METROPOLITAN REGION DEVELOPMENT AUTHORITY
Building Permission No. 85/Commencement Certificate/1711281/4/2020521422/1990/599
Dated - 16/10/2020
SANCTIONED
Assistant Engineer
Nagpur Metropolitan Region Development Authority

Dy. Chief Fire Officer
Fire & Emergency Services,
N. M. C. Nagpur

SHEET NO. 5/10


DWG TITLE:- ("WING - A")
SECTION, ELEVATION



"WING - A" SECTION - E-E (SCALE 1:100)



"WING - A" SECTION - D-D (SCALE 1:100)

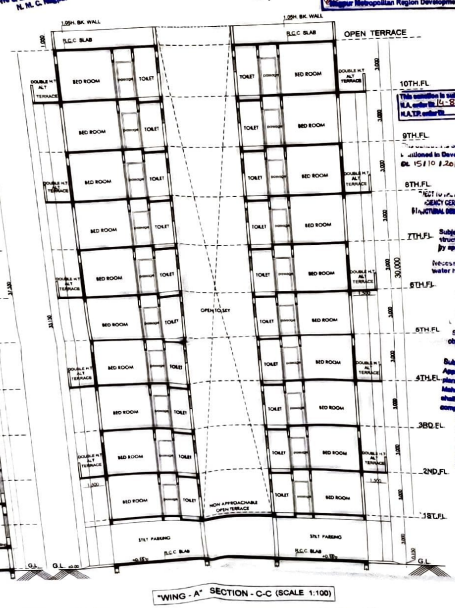

"WING - A" SECTION - C-C (SCALE 1:100)

This sanction is subject to conditions of N.A. order dt 16-8-2019 N.A.T.P. order dt.

Subject to the provisions of structural drawings submitted by applicant.

Necessary arrangements for rain water harvesting shall be done

Subject to condition that NOC be obtained from Airport Authority dt 26-8-2019

Subject to the condition that Developers/ Applicant shall construct sewage treatment plant (STP) as per the required norms of Maharashtra Pollution Control Board and shall submit the NOC from MPCB before application of occupancy permission.


Subject to terms and condition of Government circular dated 30/01/2019 that Developer have to construct the temporary sheds, toilet and arrangement of drinking water for the labours.

Subject to the condition the N.O.C. Shall be Obtained from Competent Authorities before Start of Swimming Pool.

Subject to Appointment of Life Guard & Maintenance of Swimming pool as particularly head Submitted by Applicant at 17/19 (Part)

as per CENT Authorities Rule/ 2019/R.M/eB/ENGG/1

OFFICE OF THE CORPORATION OF THE CITY OF NAGPUR.
(FIRE SERVICE)
No Objection Certificate hereby issued by Fire Service Deptt. for two proposed staircases
This receipt of this approval is Conditional to Fire Protection arrangements only
Deposit fees vide receipt No. 1231 dt. 16.10.20 for N.O.C. Certificate
No. G.A. / 1119 / 2020 Dated 16.10.2020
Fire Officer

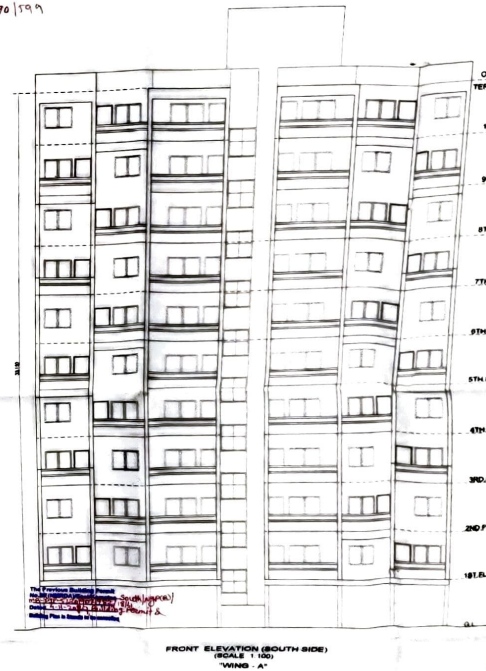

FRONT ELEVATION (SOUTH SIDE)
(SCALE 1:100)
"WING - A"

LEGENDS

- FIRE DOOR
- ABC FIRE EXTINGUISHER
- FIRE PUMP
- FIRE CONTROL PANEL
- FIRE MANUAL CALL POINT
- FIRE HOOTER
- FIRE HYDRANT VALVE
- HR-HOSE REEL
- HB-HOSE BOX
- AIR RELEASE VALVE
- BUTTERFLY VALVE
- BALL VALVE
- NRV-NON RETURN VALVE
- FIRE HYDRANT STAND POST
- FIRE SERVICE INLET
- BUTTERFLY VALVE
- NON RETURN VALVE
- 100 NB-6 PIPE LINE

FIRE CONSULANT — SIGNATURE

AMEYA AGENCIES
MR. ARVIND KHOBE
215,CHHATRAPATI NAGAR,NEAR M.S.E.B. SUB STATION,RING ROAD NAGPUR.
CONTACT NO. 0712-2280779 / 9373972043
E-MAIL ID :- ameya_agencies@rediffmail.com
LICENCE NO. MFS-LA/NP-0/7(FIRE SYSTEM)
LICENCE NO. MFS-LA/D-0/7(ALARM SYSTEM)
LICENCE NO. MFS-LA/P-0025(PASSIVE PROTECTION)

PROJECT TITLE :
REVISED PROPOSED RESIDENTIAL BUILDING PLAN FOR MULTY FAMILY DWELLING UNIT ON KH. NO. 153/3, P.H. NO. 38, MOUZA - PIPLA, TAH. - NAGPUR (RURAL), DIST. - NAGPUR.

BELONGING TO :-
M/S LEVERAGE SPACES LLP
PARTNER
SHRI. ADITYA UMESH GUPTA

SCALE	DRN. BY:	CHKD BY:	APP. BY:	NORTH	DATE:
1 : 100					16-08-19
1 : 200					

OWNER/CLIENT'S SIGN
M/S LEVERAGE SPACES LLP
PARTNER

ARCHITECT'S SIGN

Design Cell
The Edge, 12, Shankar Nagar, WHC Road
Nagpur - 440 010 (M.S.) INDIA
Phone : +91 - 712 - 2960139 +91-7103-6560156
E-mail : design_cell@hotmail.com
Web : www.designcellindia.net
ARCHITECTS PLANNERS & INTERIOR DESIGNERS