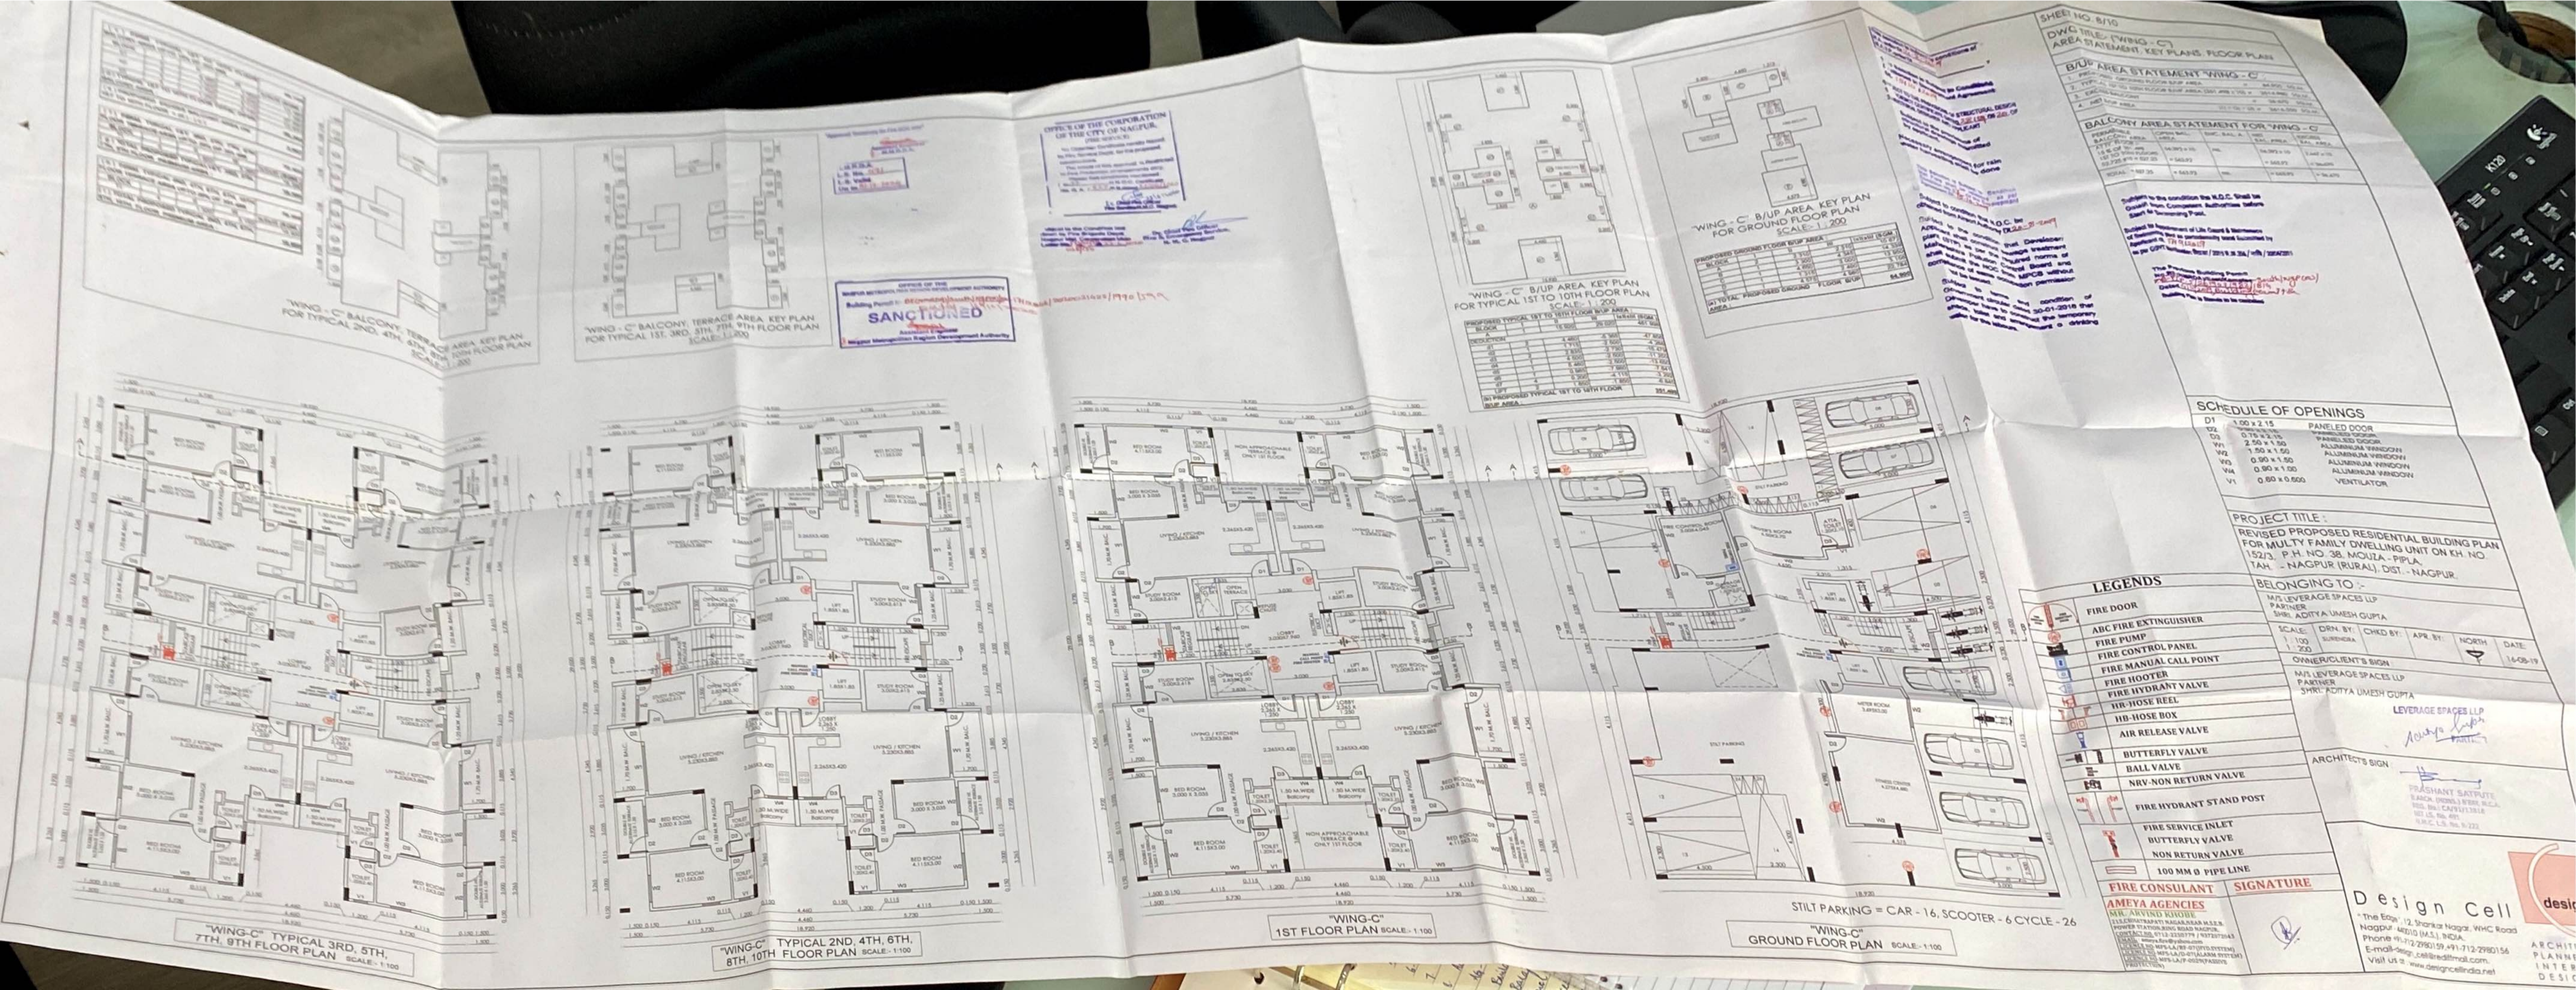

"WING - C" BALCONY TERRACE AREA KEY PLAN FOR TYPICAL 2ND, 4TH, 6TH, 8TH, 10TH FLOOR PLAN SCALE:- 1:200
"WING - C" BALCONY TERRACE AREA KEY PLAN FOR TYPICAL 1ST, 3RD, 5TH, 7TH, 9TH FLOOR PLAN SCALE:- 1:200
OFFICE OF THE MAHAPURA METROPOLITAN DEVELOPMENT AUTHORITY
SANCTIONED
Assistant Engineer
Nagpur Metropolitan Region Development Authority
OFFICE OF THE CORPORATION OF THE CITY OF NAGPUR.
"WING - C" B/UP AREA KEY PLAN FOR TYPICAL 1ST TO 10TH FLOOR PLAN SCALE:- 1:200
"WING - C" B/UP AREA KEY PLAN FOR GROUND FLOOR PLAN SCALE:- 1:200
PROPOSED TYPICAL 1ST TO 10TH FLOOR B/UP AREA
PROPOSED GROUND FLOOR B/UP AREA
SHEET NO. 8/10
DWG TITLE:- (WING - C) AREA STATEMENT, KEY PLANS, FLOOR PLANS
B/UP AREA STATEMENT "WING - C"
BALCONY AREA STATEMENT FOR "WING - C"
SCHEDULE OF OPENINGS
D1 1.00 x 2.15 PANELED DOOR
D2 0.75 x 2.15 PANELED DOOR
D3 2.50 x 1.50 PANELED DOOR
W1 1.50 x 1.50 ALUMINUM WINDOW
W2 0.90 x 1.50 ALUMINUM WINDOW
W3 0.90 x 1.00 ALUMINUM WINDOW
V1 0.60 x 0.600 VENTILATOR
PROJECT TITLE :-
REVISED PROPOSED RESIDENTIAL BUILDING PLAN FOR MULTY FAMILY DWELLING UNIT ON KH. NO. 152/3, P.H. NO. 38, MOUZA - PIPLA, TAH. - NAGPUR (RURAL), DIST. - NAGPUR.
BELONGING TO :-
M/S. LEVERAGE SPACES LLP
PARTNER
SHRI. ADITYA UMESH GUPTA
SCALE: 1:100 / 1:200
DRN. BY: SURENDRA
CHKD BY:
APR. BY:
NORTH
DATE: 16-08-19
OWNER/CLIENT'S SIGN
M/S. LEVERAGE SPACES LLP
PARTNER
SHRI. ADITYA UMESH GUPTA
LEVERAGE SPACES LLP
ARCHITECT'S SIGN
PRASHANT SATPUTE
LEGENDS
FIRE DOOR
ABC FIRE EXTINGUISHER
FIRE PUMP
FIRE CONTROL PANEL
FIRE MANUAL CALL POINT
FIRE HOOTER
FIRE HYDRANT VALVE
HR-HOSE REEL
HB-HOSE BOX
AIR RELEASE VALVE
BUTTERFLY VALVE
BALL VALVE
NRV-NON RETURN VALVE
FIRE HYDRANT STAND POST
FIRE SERVICE INLET
BUTTERFLY VALVE
NON RETURN VALVE
100 MM Ø PIPE LINE
FIRE CONSULANT
SIGNATURE
AMEYA AGENCIES
MR. ARVIND KHUBE
Design Cell
"WING-C" TYPICAL 3RD, 5TH, 7TH, 9TH FLOOR PLAN SCALE:- 1:100
"WING-C" TYPICAL 2ND, 4TH, 6TH, 8TH, 10TH FLOOR PLAN SCALE:- 1:100
"WING-C" 1ST FLOOR PLAN SCALE:- 1:100
STILT PARKING = CAR - 16, SCOOTER - 6 CYCLE - 26
"WING-C" GROUND FLOOR PLAN SCALE:- 1:100