"Approved Tentatively for Fire NOC only"

Assistant Engineer
N.M.R.D.A.

NERSA
L.A. No. 4/1
L.A. Valid
Up to 31-12-2041

OFFICE OF THE
NAGPUR METROPOLITAN REGION DEVELOPMENT AUTHORITY
Building Permit No. BP(MWRD)(South)/NP/VP/1911/2546/2020/2021/422/1990 Dated 18/11/2020
SANCTIONED
Assistant Engineer
Nagpur Metropolitan Region Development Authority

Dy. Chief Fire Officer
Fire & Emergency Service,
M.R.D.A. Nagpur

OFFICE OF THE CORPORATION
OF THE CITY OF NAGPUR
(FIRE SERVICE)
No Objection Certificate hereby issued by Fire Service Dept. for the proposed constructions.
The scope of this approval is Restricted to Fire Protection arrangements only.
Please See conditions mentioned
In lieu of N.O.C. Certificate
No. G. A. / 037 / F. S. Dated 23/06/2020
Dy. Chief Fire Officer
Fire Service N.M.C. Nagpur.


Subject to the condition the N.O.C. Shall be Obtain from Competent Authorities before Start of Borewing Pest.

Subject to the condition laid down by Fire Brigade Dept. Nagpur Mah. Cumpta. Letter No. FS/NIT/F.93-16/2020 018/FS


This sanction is subject to conditions of
N.A. order Dt. 14-8-2019
N.A.P. order Dt. —

This sanction is subject to conditions mentioned in Development Agreement Dt. 15/10/2019

SUBJECT TO THE PROVISIONS OF STRUCTURAL DESIGN
OCCUPANCY CERTIFICATE DATED 25-9-2020
STRUCTURAL DESIGNER AND APPLICANT

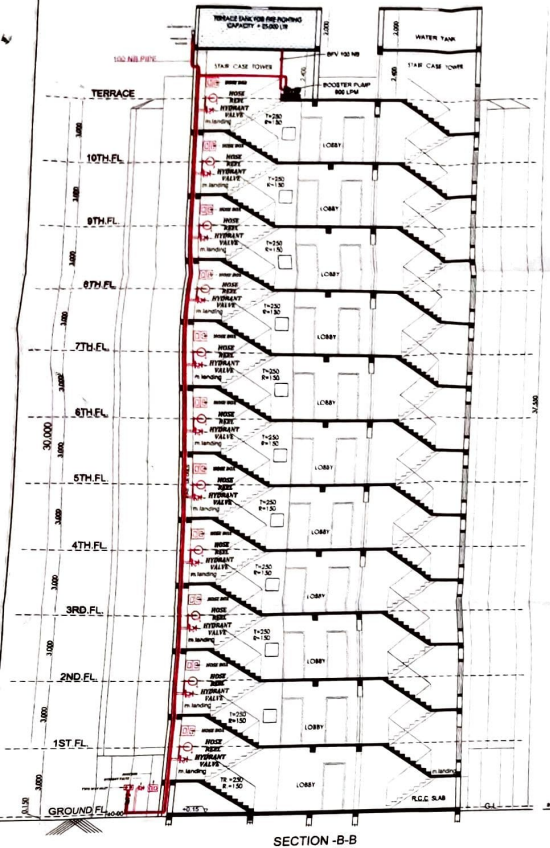

SECTION -B-B
(SCALE 1:100)
"WING - C"

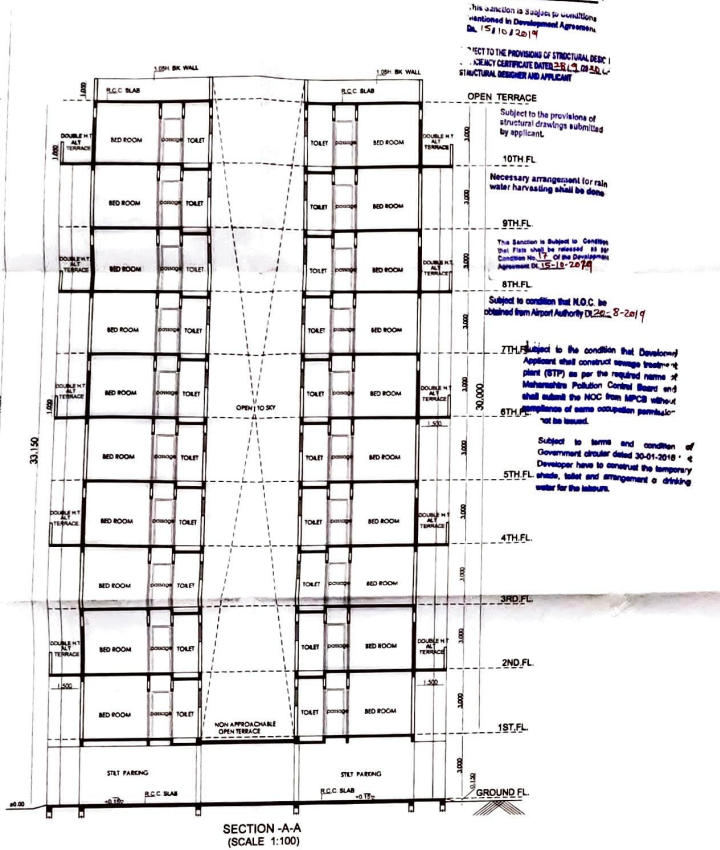

Subject to the provisions of structural drawings submitted by applicant.

Necessary arrangement for rain water harvesting shall be done


The Sanction is Subject to Condition that Plan shall be released as per Condition No. 17 of the Development Agreement Dt. 15-10-2019

Subject to condition that N.O.C. be obtained from Airport Authority Dt. 26-8-2019

Subject to the condition that Developer/ Applicant shall construct sewage treatment plant (STP) as per the required norms of Maharashtra Pollution Control Board and shall submit the NOC from MPCB without compliance of same occupation permission not be issued.

Subject to terms and condition of Government circular dated 30-01-2018 Developer have to construct the temporary sheds, toilet and arrangement o drinking water for the labours.

SECTION -A-A
(SCALE 1:100)
"WING - C"

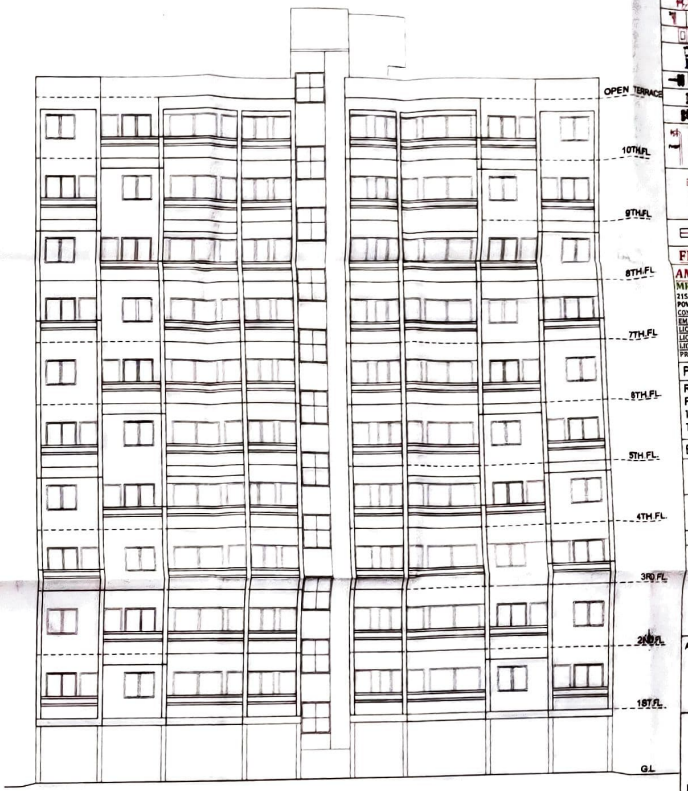

FRONT ELEVATION
(SCALE 1:100)
"WING - C"

SHEET NO. 9/10

DWG.TITLE:- ("WING - C")
SECTION, ELEVATION

LEGENDS

- FIRE DOOR
- ABC FIRE EXTINGUISHER
- FIRE PUMP
- FIRE CONTROL PANEL
- FIRE MANUAL CALL POINT
- FIRE HOOTER
- FIRE HYDRANT VALVE
- HR-HOSE REEL
- HB-HOSE BOX
- AIR RELEASE VALVE
- BUTTERFLY VALVE
- BALL VALVE
- NRV-NON RETURN VALVE
- FIRE HYDRANT STAND POST
- FIRE SERVICE INLET
- BUTTERFLY VALVE
- NON RETURN VALVE
- 100 MM Ø PIPE LINE

FIRE CONSULANT | SIGNATURE

AMEYA AGENCIES
MR. ARVIND KHOBE
215,CHHATRAPATI NAGAR,NEAR M.S.E.B. POWER STATION,RING ROAD NAGPUR.
CONTACT NO. 0712-2250779 / 9370720243
EMAIL - ameya.fire@yahoo.com
LICENCE NO-MFS-LA/RF-07(HYD.SYSTEM)
LICENCE NO-MFS-LA/D-07(ALARM SYSTEM)
LICENCE NO-MFS-LA/P-0079(PASSIVE PROTECTION)

PROJECT TITLE :

REVISED PROPOSED RESIDENTIAL BUILDING PLAN FOR MULTY FAMILY DWELLING UNIT ON KH. NO. 152/3, P.H. NO. 38, MOUZA - PIPLA, TAH. - NAGPUR (RURAL), DIST. - NAGPUR.

BELONGING TO :-

M/S LEVERAGE SPACES LLP
PARTNER
SHRI. ADITYA UMESH GUPTA

SCALE:	DRN. BY:	CHKD BY:	APR. BY:	NORTH	DATE.
1 : 100 1 : 200	SURENDRA				16-08-19

OWNER/CLIENT'S SIGN :

M/S LEVERAGE SPACES LLP
PARTNER
SHRI. ADITYA UMESH GUPTA

LEVERAGE SPACES LLP
PARTNER

ARCHITECT'S SIGN :

PRASHANT SATPUTE
B.ARCH. (NGPR.) PGDM (M.C.E.)
REG. NO. CA/91/17918

Design Cell
"The Edge" 12, Shankar Nagar, WHC Road
Nagpur - 440010 (M.S.), INDIA
Phone +91-712-2980159 +91-712-2980156
E-mail-design_cell@rediffmail.com.
Visit us at www.designcellindia.net

design cell
ARCHITECTS PLANNERS & INTERIOR DESIGNERS