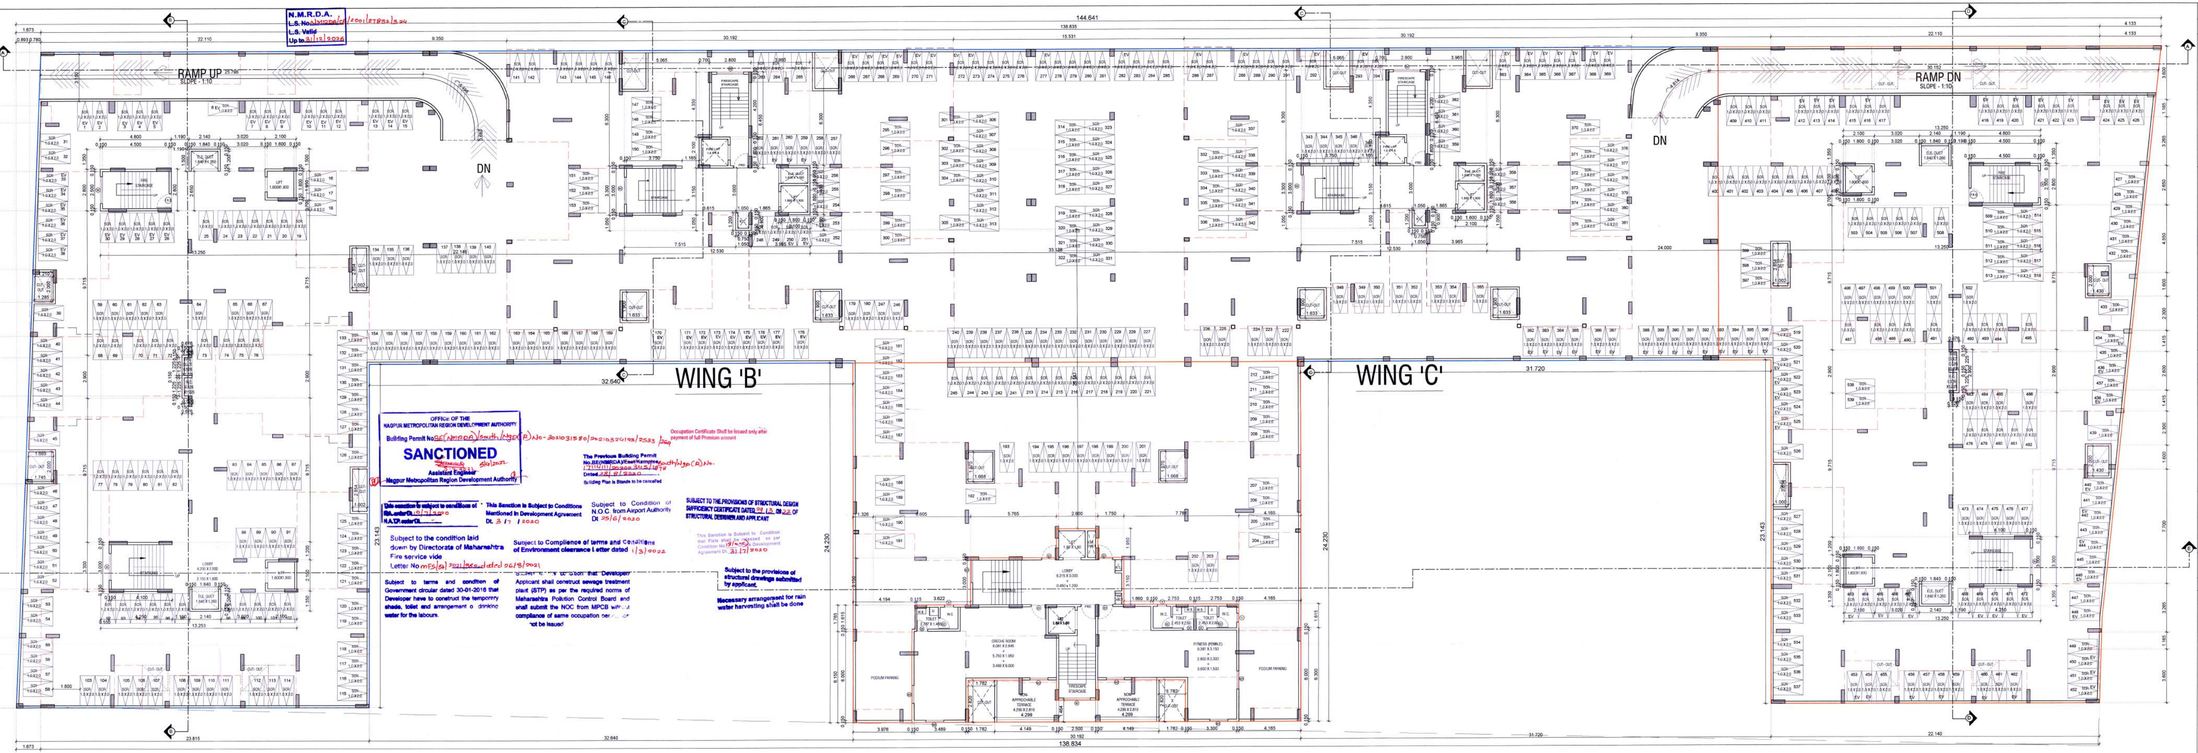


EXISTING & PROPOSED FIRST FLOOR (PODIUM)

SCALE - 1:100

SHEET NO. - 03\18

FIRST FLOOR PLAN (PODIUM FLOOR)

REVISED PROPOSED MULTY - FAMILY RESIDENTIAL BUILDING PLAN ON KH. NO.-150/1,MOUZA- PIPLA, TAL.- NAGPUR (GRAMIN), DIST. - NAGPUR

BELONGING TO :

1) MR. NARENDRA S. MALLELWAR
2) MR. RAHUL B. MALLELWAR
3) MR. MANOJ B. SURAMWAR
4) MR. CHANDRAKANT B. SURAMWAR
5) MR. MANGESH A. MALLELWAR
6) MR. RAJU B. CHANNAWAR

TOTAL BUILT UP AREA

GROUND FLOOR	=	725.153	Sq.m.
FIRST FLOOR	=	294.486	Sq.m.
WING A (2ND TO 11 TH)	=	6740.377	Sq.m.
WING B (2ND TO 12 TH)	=	4607.444	Sq.m.
WING C (2ND TO 12 TH)	=	4607.444	Sq.m.
WING D (2ND TO 11 TH)	=	4172.120	Sq.m.
WING E (2ND TO 11 TH)	=	6740.377	Sq.m.
TOTAL B/UP AREA	=	**27887.401**	**Sq.m.**

TOTAL B/UP AREA OF EXISTING & PROPOSED

WING - A	(G.F. TO 11 TH FLOOR)	=	6948.412	SQ.MT
WING - B	(G.F. TO 12 TH FLOOR)	=	4697.878	SQ.MT
WING - C	(G.F. TO 12 TH FLOOR)	=	4697.878	SQ.MT
WING - D	(G.F. TO 11 TH FLOOR)	=	4602.317	SQ.MT
WING - E	(G.F. TO 11 TH FLOOR)	=	6940.916	SQ.MT
	TOTAL	=	27887.401	SQ.MT

SCHEDULE OF OPENING

SR.NO.	TYPE	SIZE	DESCRIPTION
01	D	1.00 X 2.10	T.W. PANELLED DOOR
02	D1	0.90 X 2.10	T.W. PANELLED DOOR
03	D2	0.75 X 2.10	T.W. PANELLED DOOR
04	D3	1.20 X 2.10	T.W. PANELLED DOOR
05	W	1.80 X 1.50	T.W. GLAZED WINDOW
06	W1	1.50 X 1.50	T.W. GLAZED WINDOW
07	W2	1.20 X 1.50	T.W. GLAZED WINDOW
08	W3	1.20 X 0.90	T.W. GLAZED WINDOW
09	V	0.60 X 0.60	M.S. LOUVERED VENTILATION
10	O	1.00 X 2.10	OPENING
11	F.R.D.	1.00 X 2.10	FIRE RESISTANT DOOR

PLOT BOUNDRY SHOWN IN

PROPOSED CONSTRUCTION SHOWN IN

EXISTING CONSTRUCTION SHOWN IN

SUBMISSION DRAWING

ARCHITECT

Ar. D. Chinpunje
C.A. No.I-29582
N.I.T. No.1321
M.M.C. No.R-158
M. No. 9422[illegible]

Date	13.03.2020	North
Dwg No.	SUB./01	
Dealt by	CHANDU SIR	
Scale	1:100	

OWNER

1) MR. NARENDRA S. MALLELWAR
2) MR. RAHUL B. MALLELWAR
3) MR. MANOJ B. SURAMWAR
4) MR. CHANDRAKANT B. SURAMWAR
5) MR. MANGESH A. MALLELWAR
6) MR. RAJU B. CHANNAWAR

V I S T A A R
ARCHITECT,INTERIOR DESIGNER, PLANNER FLAT NO. 106,GROUND FLOOR,SHRILA APARTMENT, BEHIND BATUKBHAI JEWELLERS,KHARE TOWN,DHARAMPETH,NAGPUR-440010. PH.NO.(0712)-2546183