# NAGPUR IMPROVEMENT TRUST

**APPENDIX 'H'**

**FORM FOR OCCUPANCY CERTIFICATE**

**No. D.O. (West)/OCCU.PERMIT/** 827 **Nagpur, Dated:** 31/3/2022

**To,**

**DHUNI CONSTRUCTION PVT. LTD. THROUGH**
**DIRECTOR SHRI AMIT SURESHRAO TAREKAR**
**SHRI SWAPNIL SANJAY GODE**
**F.S. 11, VIDARBHA PREMIER SCHEME, BUILDING NO. 1,**
**IN FRONT OF GANDHI SAGAR, NAGPUR.**

**Architect Licensed Engineer** :- **Shri Swapnil Gode**
**Architect Reg. No. NIT-2357.**

**Structural Engineer/Supervisor** :- **Shri Swapnil Gode**

The full development work of building on **Plot No. 79, at Kh. No. 11/5, 12/5, Mouza-Sonegoan, Shivshakti G.N.S.S., Tah-Nagpur** has been completed under the supervision of **Architect Shri Swapnil Gode** having N.I.T. **Licensed No. 2357** may be occunied fully for **G + 5th floor** on the following conditions :-

1. As per sanctioned **Building Permit No. B.E(WEST)/Case No. BUL-G-287856/ /Tracking No. 2021091680/287, Date : 03/02/2022.**
2. Construction of **G+5th floor** for Residential use only.
3. Subject to submission of Confirmation Certificate from Airport Authority.


**Enclosers :-** Approved Sewer Line Plan is enclosed.

31.03.2022

**Divisional Officer (West)**
**Nagpur Improvement Trust, Nagpur.**

**Copy submitted to :-**
Building Engineer (West), Nagpur Improvement Trust, Nagpur for information please.

PRODUCED BY AN AUTODESK STUDENT VERSION

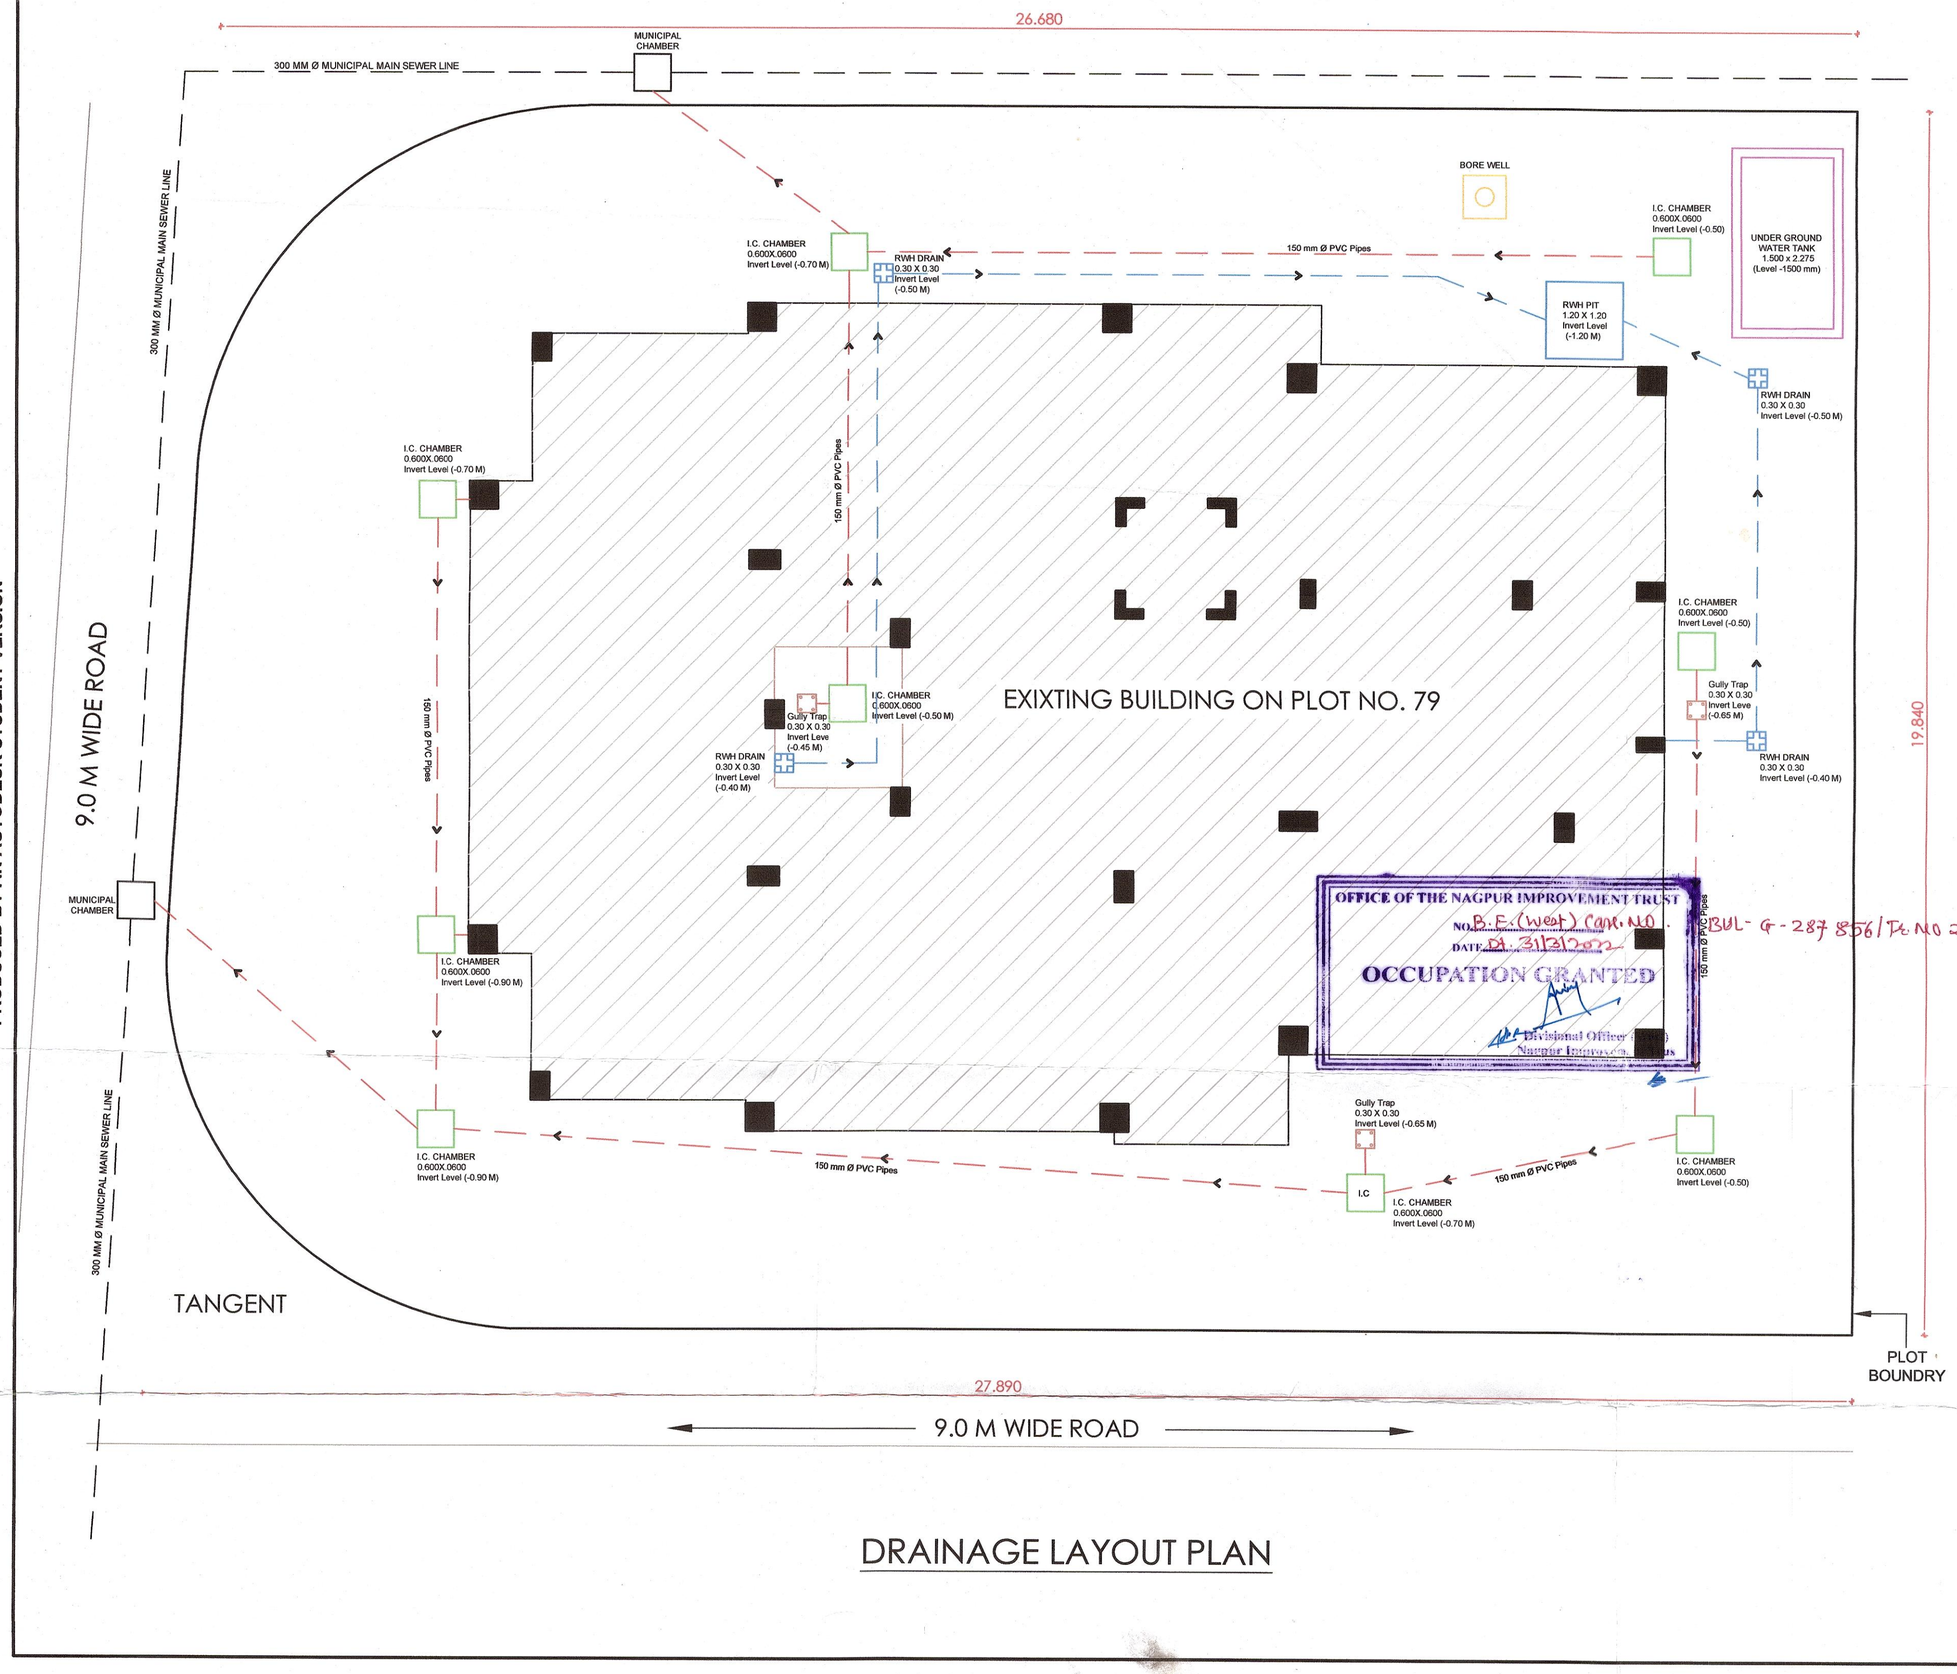


OFFICE OF THE NAGPUR IMPROVEMENT TRUST
NO. B.E.(West) Case.NO.
DATE Dt. 31/3/2022
OCCUPATION GRANTED
Divisional Officer
Nagpur Improvement Trust

BUL- G-287 856/TeNO 2021091680/287/827 Dt.31/3/2022

# DRAINAGE LAYOUT PLAN

SEWER LINE CONNECTION PLAN ON EXISTING BUILDING ON PLOT NO.-79, MOUZA-SONEGAON, KH.NO.-11/5,12/5, C.T.S. NO.-18, SHEET NO.- 300 , IN THE LAYOUT OF - SHIVSHAKTI GRUHA NIRMAN SAHAKARI SANSTHA LTD. , TAH. & DIST.- NAGPUR
BELONGS TO:

DHUNI CONSTRUCTIONS PVT. LTD.
THROUGH DIRECTORS
AMIT SURESHRAO TAREKAR,
SWAPNIL SANJAY GODE
(as per city survey record)

LEGENDS

| ABBREVIATION | DESCRIPTION |
|---|---|
| G.T | Gully trap (250mm x 300mm) |
| I.C | Inspection Chamber (600mm x 600mm) |
| R.W.H. | Rainwater Harvesting (1000mm x 1200mm) |
| U.G.W.T | Underground water tank (1500mm x 2775mm) |
| BOREWELL | Borewell point |
| PIPES | SEWER LINE |

Internal Sewer Line - 150mm Ø PVC Pipes With 1:10 Slope

Rainwater Pipe - 150mm Ø PVC Pipes With 1:10 Slope

Existing Main Sewer Line - 300mm Ø RCC Pipes

NOTE : REFER WRITTEN DIMENSIONS, DO NOT SCALE THE DWG.

ALL DIMENSIONS ARE IN METERS

NOTE : REFER WRITTEN DIMENSIONS, DO NOT SCALE THE DWG.

PLOT BOUNDRY SHOWN IN

EXISTING CONSTRUCTION SHOWN IN

OWNER SIGN.

DHUNI CONSTRUCTIONS PVT. LTD. THROUGH DIRECTORS
AMIT SURESHRAO TAREKAR,
SWAPNIL SANJAY GODE

ARCHITECT SIGN.

AR.SWAPNIL GODE
CA/2009/46446
NMC/R-475
NIT LIC.NO.: 2357

N
W E
S

| | | | |
|---|---|---|---|
| REGISTRATION NUMBER | (CA / 2009 / 46446) | | N.I.T REG. NO: 2357<br>N.M.C REG. NO: R-475 |
| PROJECT ARCHITECT: | | OFFICE OF ORIGIN: | NAGPUR |
| DEALT BY: | | SCALE | |
| CHK BY: | SWA | DATE: | 28/02/2022 |

SANJYOT ARCHITECTS
# ARCHITECTS & INTERIOR DESIGNERS #
AR. SWAPNIL GODE
FS-11, BUILDING NO. 1, VIDARBHA PREMIER SCHEME, OPP.GANDHISAGAR LAKE, NAGPUR - 440032
Call on: 9860009044 E-mail: sanjyotarchitects@gmail.com

PRODUCED BY AN AUTODESK STUDENT VERSION