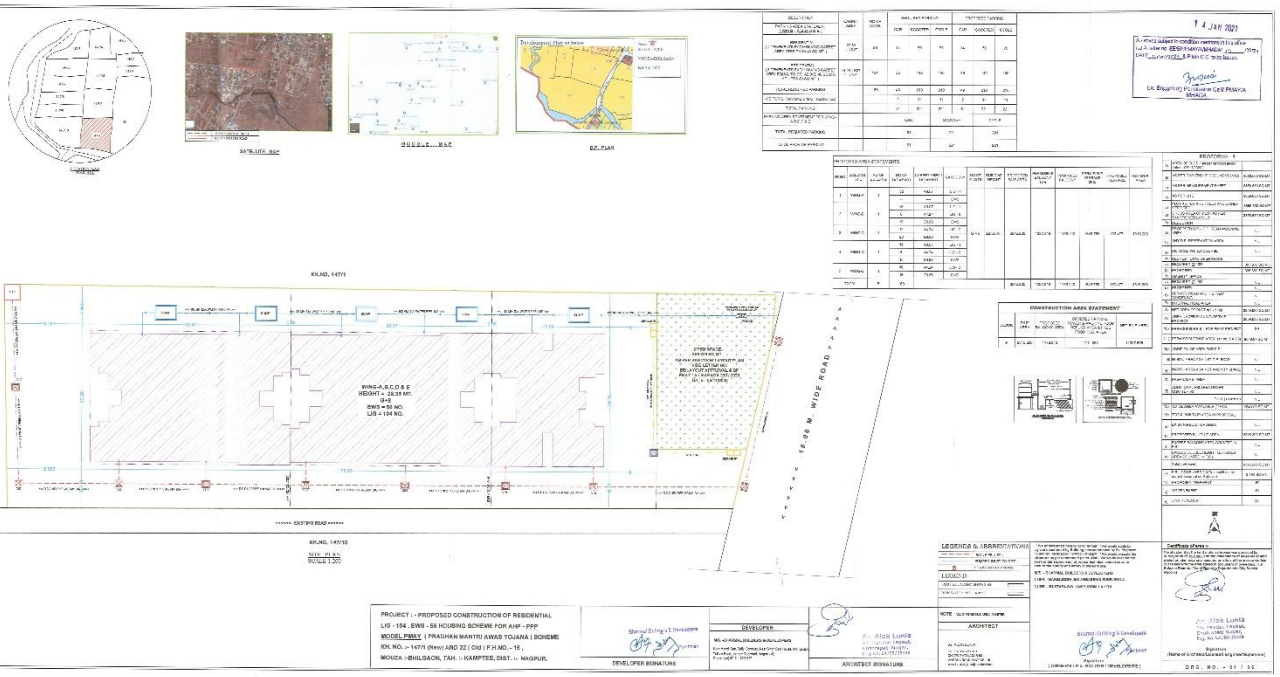
KH.NO. 147/1
KH.NO. 147/2
KH.NO. 147/10
WING-A,B,C,D & E
HEIGHT = 28.35 MT.
G+S
EWS = 56 NO.
LIG = 154 NO.
OPEN SPACE
EXISTING ROAD
SITE PLAN
SCALE 1:200
SATELLITE MAP
BOUNDARY MAP
D.P. PLAN
LEGENDS & ABBREVIATIONS
LEGEND
PROJECT :- PROPOSED CONSTRUCTION OF RESIDENTIAL LIG - 154 , EWS - 56 HOUSING SCHEME FOR AHP - PPP MODEL PMAY (PRADHAN MANTRI AWAS YOJANA) SCHEME KH. NO. :- 147/1 (New) AND 22 (Old) P.H.NO. - 15 , MOUZA :-DHILGAON, TAH. :- KAMPTEE, DIST. :- NAGPUR.
DEVELOPER
DEVELOPER SIGNATURE
ARCHITECT
ARCHITECT SIGNATURE
DRG. NO. - 01 / 06