1). EIGHTEENTH FLOOR PLAN
2). NINETEENTH FLOOR (TERRACE)

PLAN SHOWING PROPOSED RESIDENTIAL MULTIFAMILY DWELLING UNIT, ON **NAZUL PLOT NO. 04** , CITY SURVEY NO. 92,SHEET NO.208/7,C.H.NO. 931,WARD NO.63,MECOSABAGH, **MOUZA -WADPAKAD**, TAHSIL & DISTRICT NAGPUR.

BELONGING TO :-
Mr. ABHINN S/O. PRATEEK VISHWANATH RAI


OFFICE OF THE CORPORATION OF THE CITY NAGPUR.
Building Permit No. 0112/BP/Wadpakhad
TP/NMC/124 Date 05/02/2024
SANCTIONED
subject to conditions mentioned in the building permit
Assistant Director
Town Planning
Nagpur Municipal Corporation

The Rain Water Harvesting is required to be provided as per Directon of Govt. of Maharashtra No. TPB 432001/2133 CR - 230/01/UD-11, dated 10th March, 2005 as per schedule for every 300 sq.mtrs. built-up area. The ground has to be by open well 1 mtr. dia 6 mtrs. deep or 2 recharge shafts of 1 mtr. dia for every 300 sq.mtrs. of built-up area. Other options mentioned in the schedule may be adopted
a) The authority shall impose a levy of Rs. 1000/- per annum for every 100 sq.mts. of built-up area, for failure of the owner of the building.


Provisions For Solar Water Heating Systems
Solar Water Heating System should be installed in the building for the following uses at the per capita energy as mentioned as under.

Type of Buildings	Per Capita Capacity
1) Hospitals	...ired for the entire operation,
2) Ho...	...150 ltrs./day/person.
3) Ho... without such buildings	...25 ltrs./day/person,
4) Residen...	...25 ltrs./day/person.

If the provisions above is not made, the occupancy certificate will not be issued from NMC.

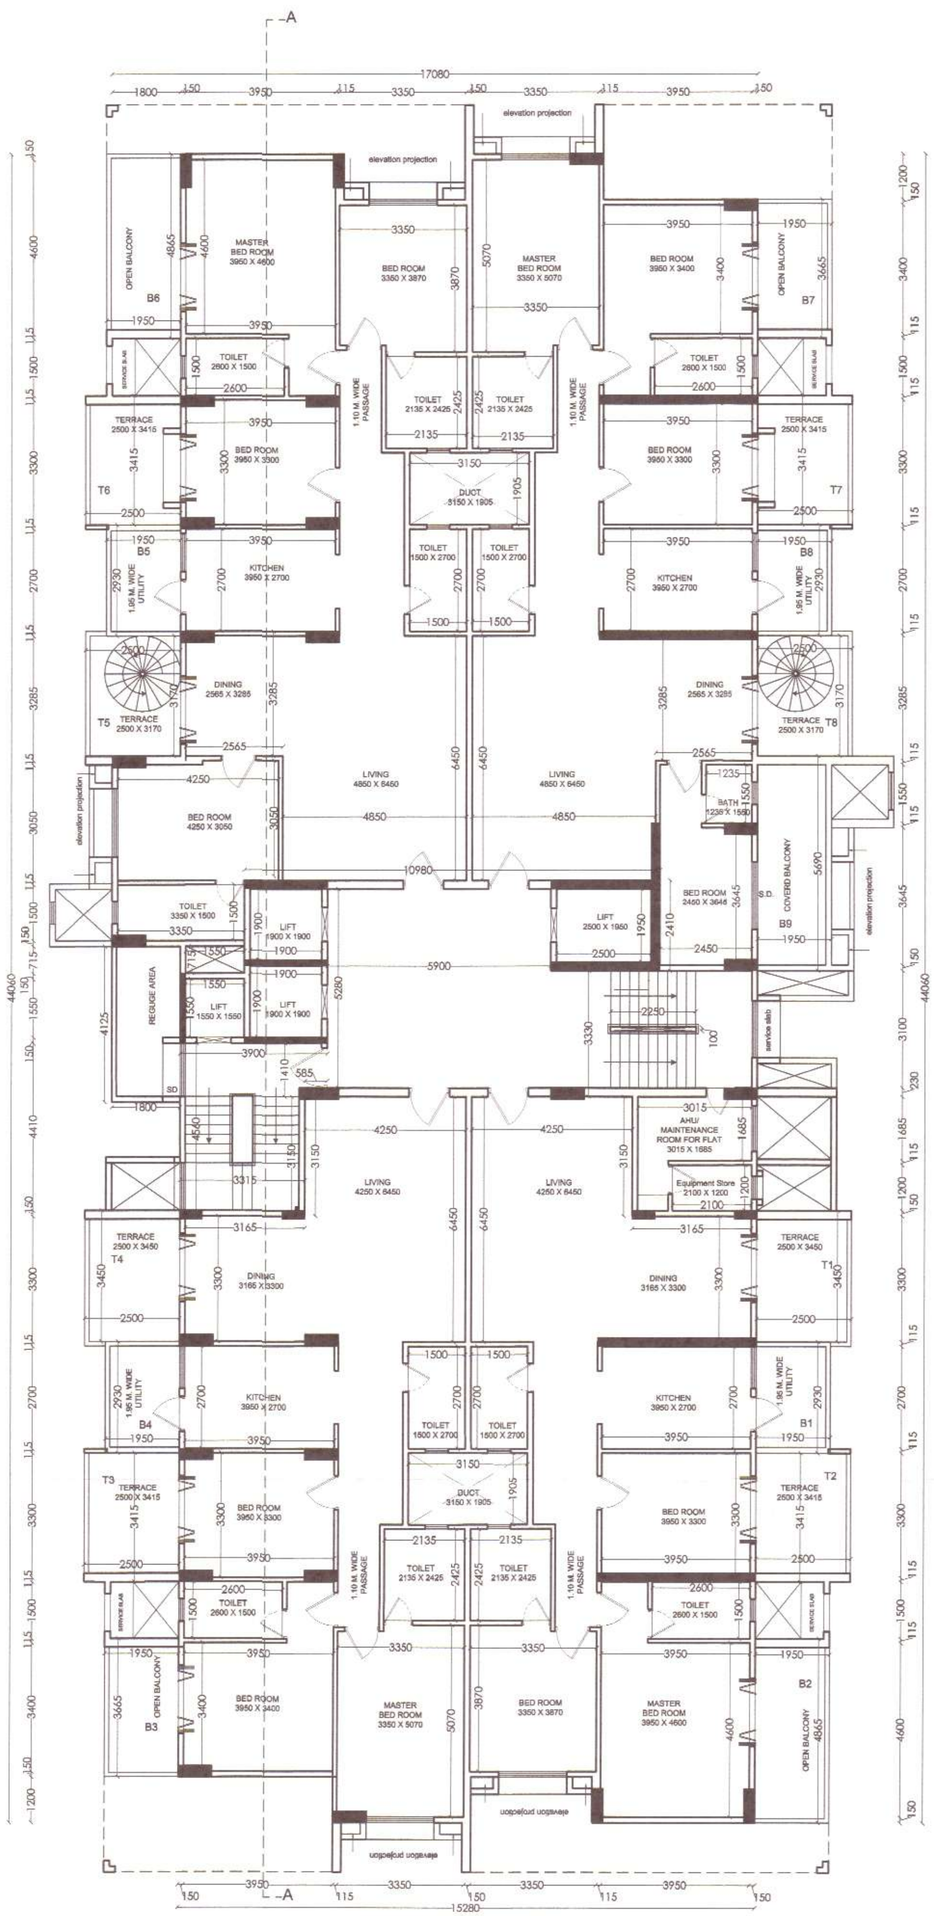

EIGHTEENTH FLOOR PLAN
(SCALE 1:100)

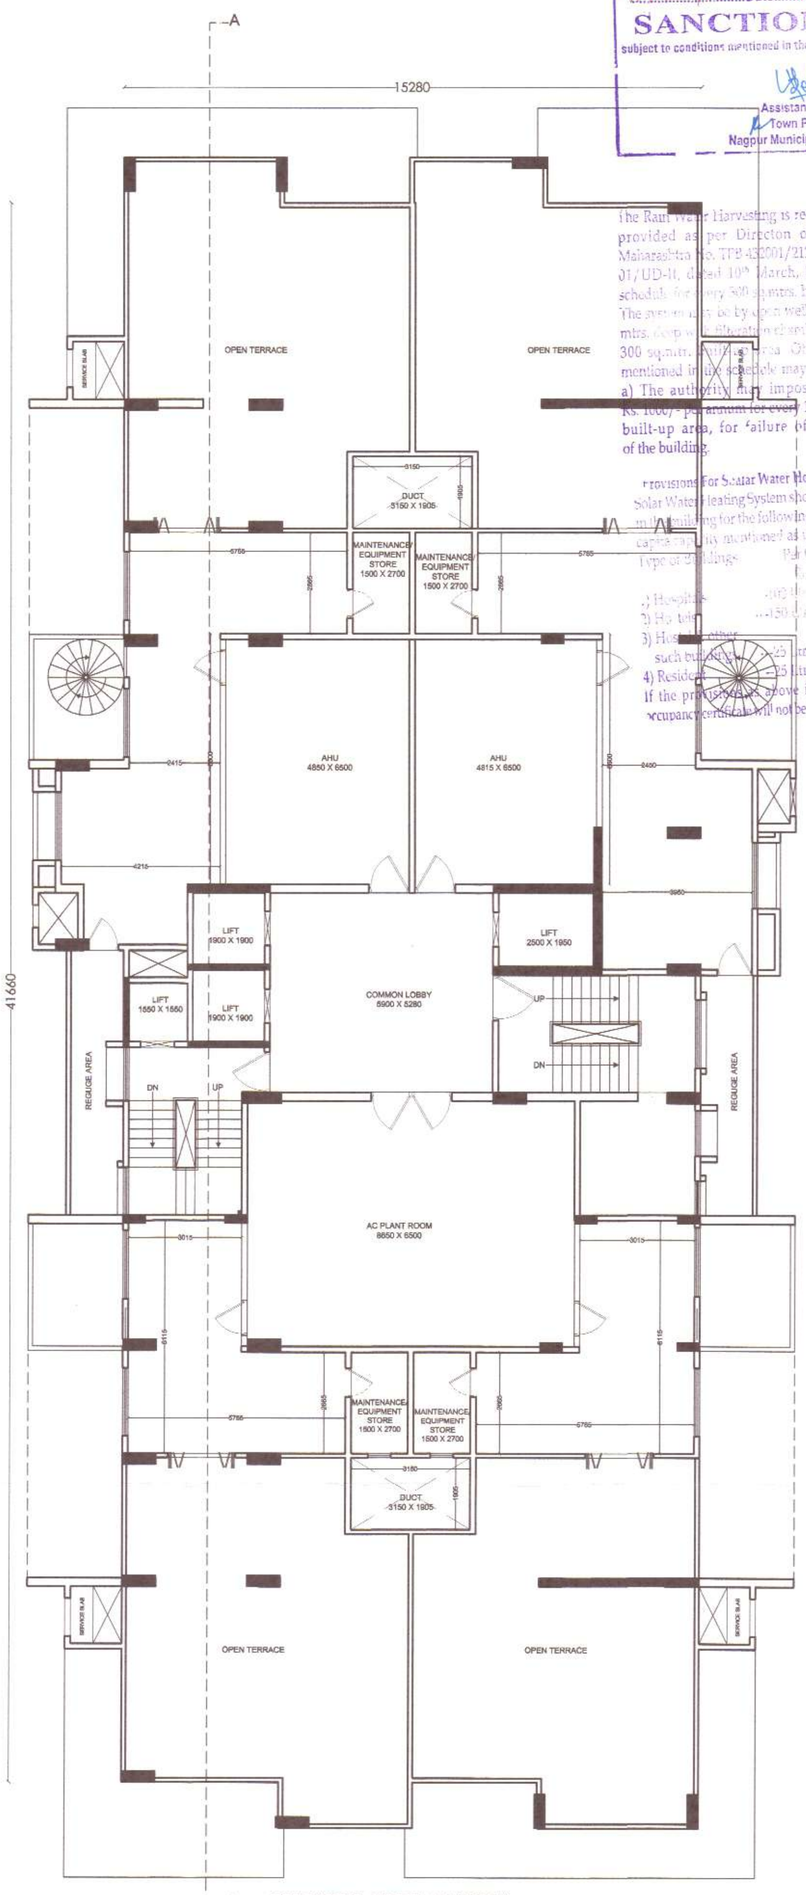

TERRACE FLOOR PLAN (19 TH)

C.O.A. REG. NO	N.I.T. REG. NO	N.M.C. REG. NO
CA /2007/ 39381	2140	R-402
SCALE 1 : 100 & 1 : 200	E S N W	DEALT BY RK
DATE 17-08-2020		CHECKED BY

Note - ALL DIMENSIONS ARE IN MM.

DRAWING TITLE
SUBMISSION DWG.

Architect's Sign.
Ar. LOKESH KADU CA/2007/39... NMC- R- 402, NI...
Ar. LOKESH W. KADU
C.O.A. No : CA / 2007/ 39381

Client's Sign.
Mr. ABHINN S/O. PRATEEK VISHWANATH RAI

emanate DESIGN
Ar. LOKESH W. KADU
Architecture, Planning, Interior's
Block No. 11, 11A, 12, A- Wing (J.B Wing), Mangalwari Complex, Sadar, Nagpur - 440010. (M.S.), India.
call: +91 9823872384,+ 91 7276384238,
mail us: emanatedesign9@gmail.com, wab: www.emanatedesign.in