
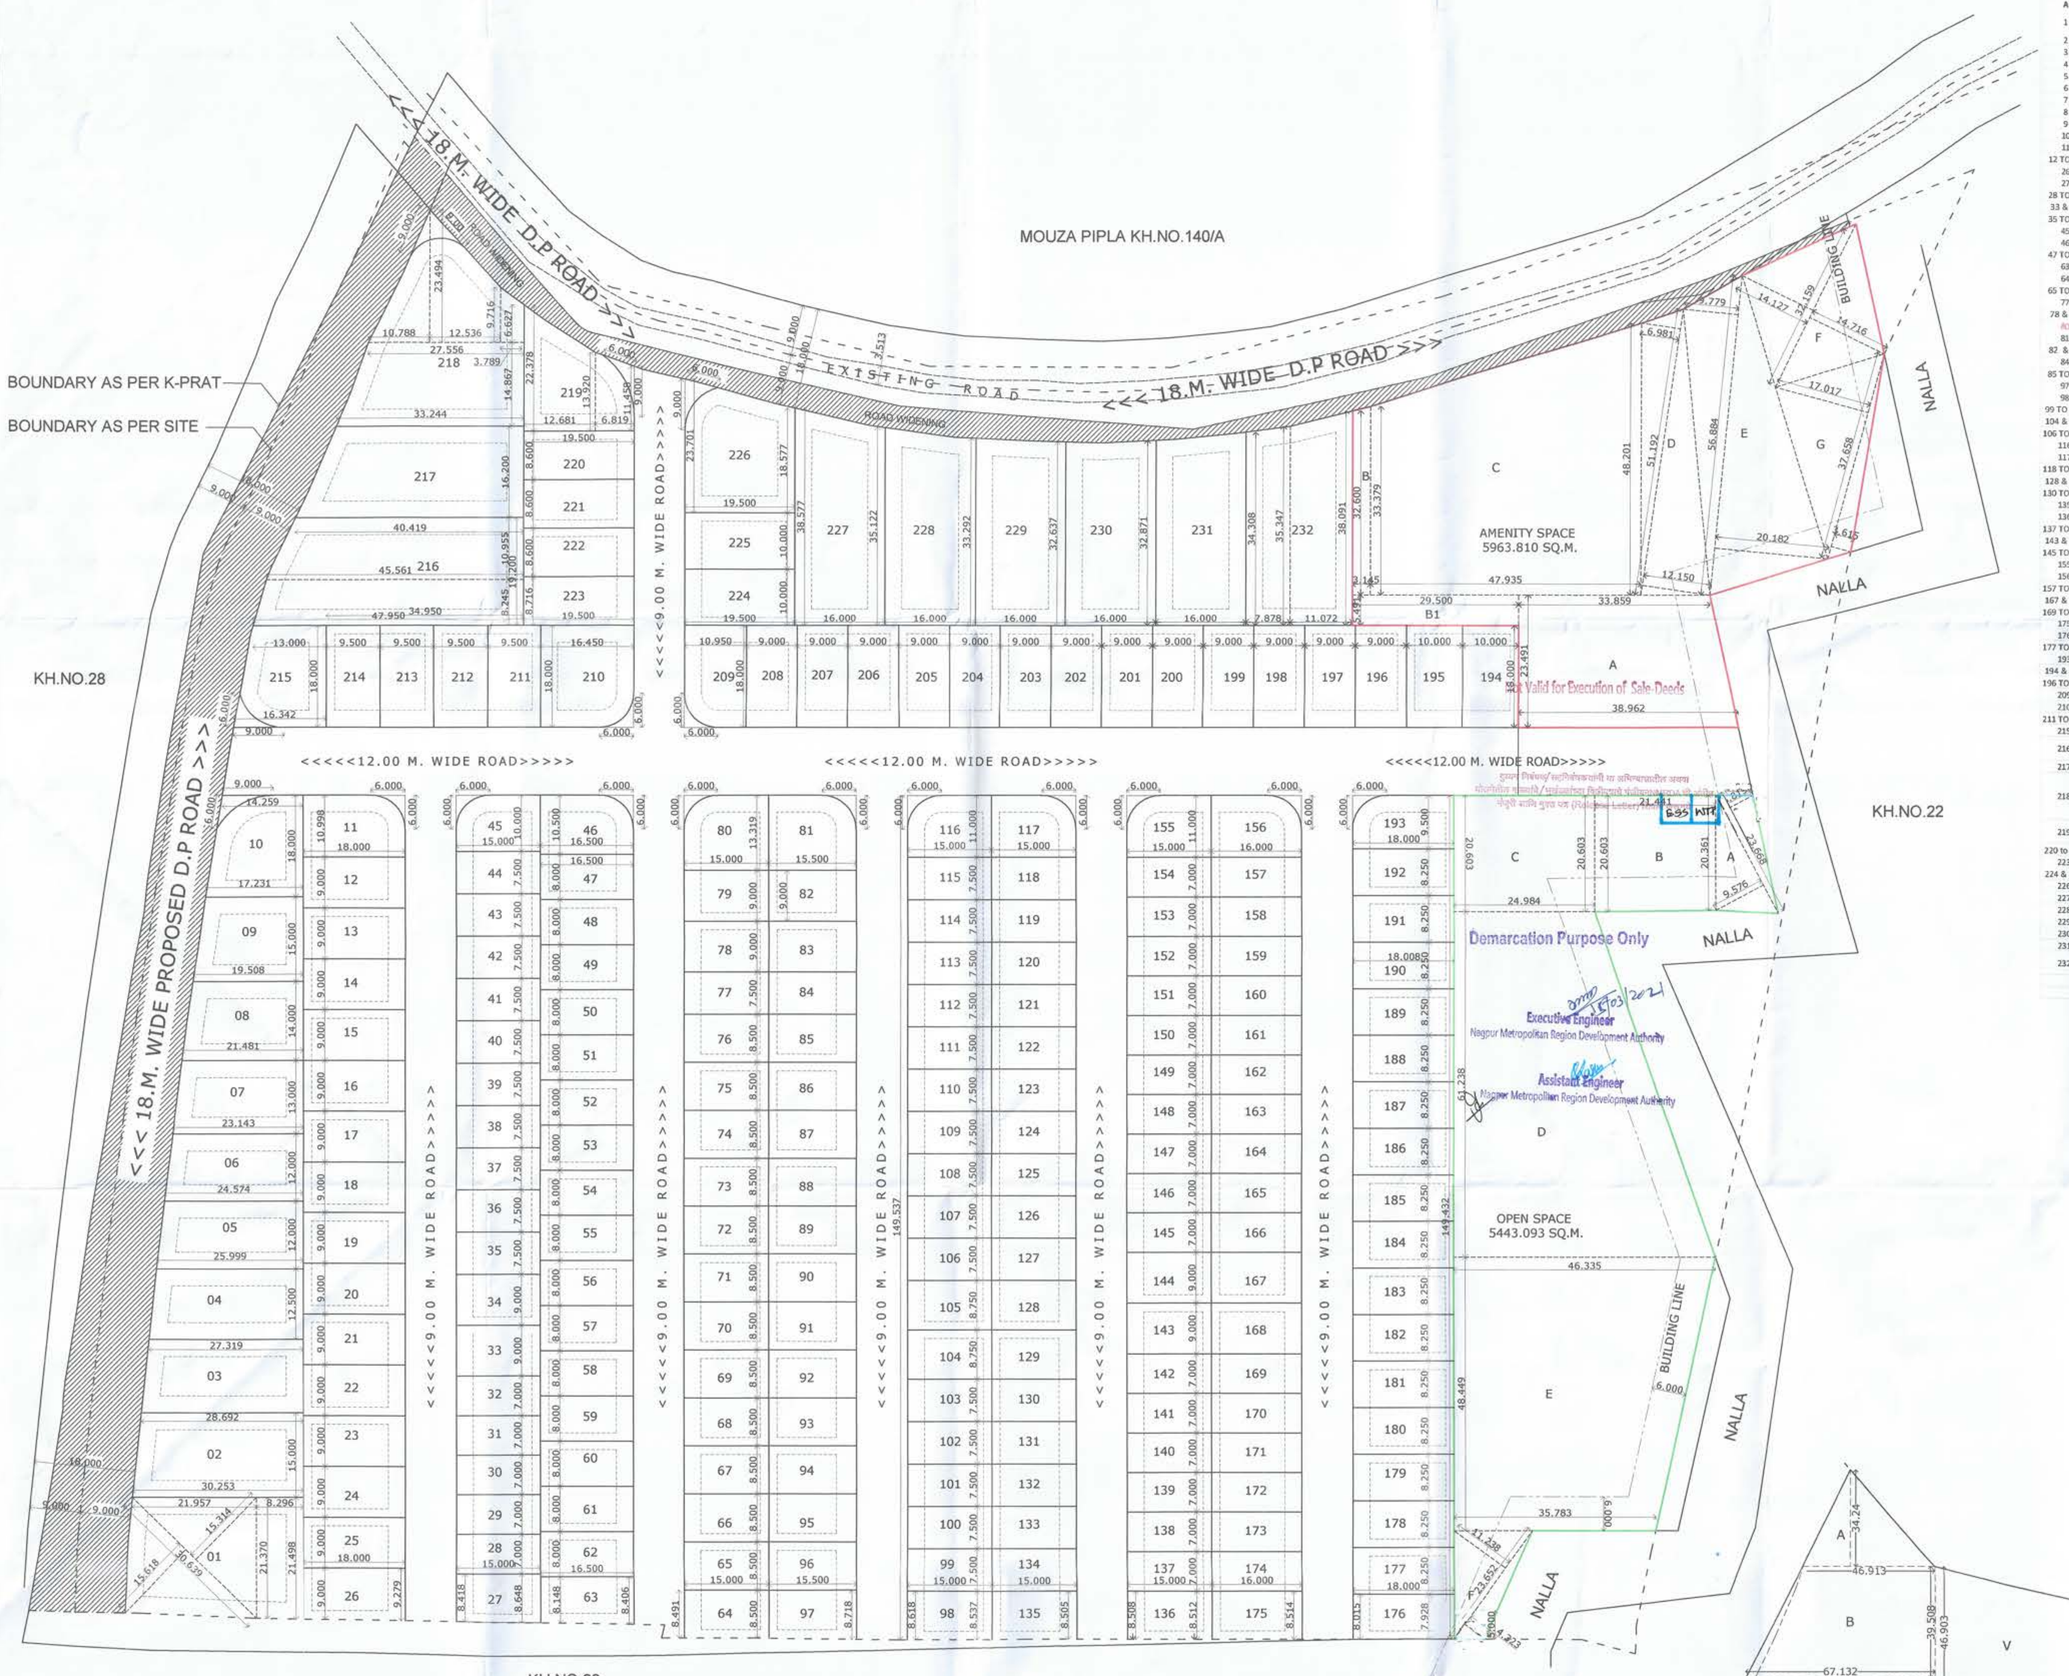


LAYOUT PLAN
SCALE - 1:500

PROPOSED SITE

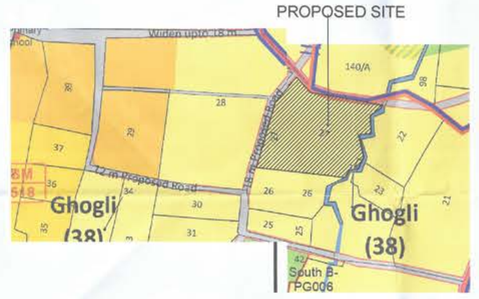

DP PLAN / SITE PLAN
SCALE - N.T.S.

AREA UNDER OPEN SPACE

A	1/2	X	5.819	+	9.576	7.8975	X	23.668	= 182.184 SQ.M
B	1/2	X	20.361	+	20.603	20.482	X	21.441	= 439.155 SQ.M
C		X		+		24.984	X	20.603	= 514.745 SQ.M
D	1/2	X	24.984	+	46.335	35.6595	X	61.238	= 2183.716 SQ.M
E	1/2	X	46.335	+	35.783	41.059	X	48.449	= 1989.267 SQ.M
F	1/2	X	11.238	+	4.323	7.7825	X	23.652	= 184.024 SQ.M
								TOTAL	5493.093 SQ.M
					LESS AREA FOR ESS & W.T.P.				= 50.000 SQ.M
								NET OPEN SPACE	5443.093 SQ.M

AREA UNDER AMENITY SPACE

A	1/2	X	33.839	+	38.962	36.4105	X	23.491	= 855.319 SQ.M
B	1/2	X	32.600	+	33.379	32.9895	X	3.145	= 103.752 SQ.M
B1		X		+		29.5	X	5.491	= 161.985 SQ.M
C	1/2	X	33.379	+	48.201	40.79	X	47.935	= 1955.269 SQ.M
D	1/2	X	6.981	+	12.15	9.5655	X	51.192	= 489.677 SQ.M
E	1/2	X	9.779	+	20.182	14.9805	X	56.884	= 852.151 SQ.M
F	1/2	X	14.127	+	14.716	14.4215	X	32.159	= 463.781 SQ.M
G	1/2	X	17.017	+	3.615	10.316	X	37.658	= 388.480 SQ.M
								TOTAL	5270.413 SQ.M

PLOT NO		PLOT SIZE			CORNER ADJOINING AREA OF ROAD (1% ANY)	PLOT AREA SQ.M.		REMAINING PLOT IN SQ.M.	PRO-RATA F.S.I. FACTOR		B/UP AREA ON PRO-RATA BASIS M. (F.S.I)	FRONT ROAD WIDTH (M.)	BASIC F.S.I.	PERMISSBLE B/UP AREA ON BASIC FS (F.S.I)	NO.OF PLOTS	NET AREA IN SQ.M.	NET PLOT AREA FOR FSI (SQ.M.)
A					B	C		D	E		F	G	H	I	J	K	L
1	1/2	X 15.314	+ 15.618	15.466	30.639	+ 8.296	= 651.679	0	651.679	X	1.418	924.081	18.00	1.300	1016.489	1	651.679	924.081
2	1/2	X 20.253	+ 28.692	29.473	15.000	+ 442.088	0	442.088	X	1.418	626.680	18.00	1.300	680.568	4	442.088	626.680
3	1/2	X 28.692	+ 27.319	28.006	15.000	+ 364.072	0	364.072	X	1.418	516.253	18.00	1.300	567.879	1	364.072	516.253
4	1/2	X 27.319	+ 25.599	26.459	12.500	+ 333.238	0	333.238	X	1.418	472.531	18.00	1.300	525.784	1	333.238	472.531
5	1/2	X 25.599	+ 24.574	25.287	12.000	+ 303.438	0	303.438	X	1.418	430.275	18.00	1.300	473.303	1	303.438	430.275
6	1/2	X 24.574	+ 23.143	23.859	12.000	+ 286.302	0	286.302	X	1.418	405.976	18.00	1.300	446.574	1	286.302	405.976
7	1/2	X 23.143	+ 21.681	22.312	13.000	+ 290.056	0	290.056	X	1.418	411.299	18.00	1.300	452.429	1	290.056	411.299
8	1/2	X 21.681	+ 19.508	20.495	14.000	+ 286.923	0	286.923	X	1.418	406.857	18.00	1.300	447.542	1	286.923	406.857
9	1/2	X 19.508	+ 17.231	18.370	15.000	+ 275.543	0	275.543	X	1.418	390.719	18.00	1.300	429.791	1	275.543	390.719
10	1/2	X 17.231	+ 14.259	15.745	18.000	+ 283.410	11.77	271.640	X	1.418	385.186	18.00/12.00	1.300	423.704	1	271.640	385.186
11		X	+	9.000	18.000	+ 157.964	7.72	150.244	X	1.418	213.096	12.00/9.00	1.300	246.743	1	150.244	213.096
12 TO 25		X	+	9.000	18.000	= 162.000	0	162.000	X	1.418	229.716	9.00	1.300	252.688	14	2268.000	3216.024
26	1/2	X 9.279	+ 9.000	9.140	18.000	+ 164.511	0	164.511	X	1.418	233.277	9.00	1.300	256.604	1	164.511	233.277
27	1/2	X 8.418	+ 8.648	8.533	15.000	+ 127.995	0	127.995	X	1.418	181.497	9.00	1.300	199.647	1	127.995	181.497
28 TO 32		X	+	7.000	15.000	= 535.000	0	535.000	X	1.418	758.663	9.00	1.300	834.529	5	535.000	758.663
33 & 34		X	+	9.000	15.000	= 135.000	0	135.000	X	1.418	191.430	9.00	1.300	210.573	2	270.000	382.860
35 TO 44		X	+	7.500	15.000	= 112.500	0	112.500	X	1.418	159.525	9.00	1.300	175.478	10	1125.000	1595.250
45		X	+	10.500	15.000	= 373.250	7.72	142.280	X	1.418	201.733	9.00/12.00	1.300	221.928	1	142.280	201.753
46		X	+	10.500	16.500	= 373.250	7.72	365.530	X	1.418	234.722	9.00/12.00	1.300	258.194	1	365.530	234.722
47 TO 62		X	+	8.000	16.500	= 132.000	0	132.000	X	1.418	187.176	9.00	1.300	205.894	16	2112.000	2994.816
63	1/2	X 8.406	+ 8.348	8.277	16.500	= 136.571	0	136.571	X	1.418	193.657	9.00	1.300	213.023	1	136.571	193.657
64	1/2	X 8.491	+ 8.500	8.496	15.000	= 127.433	0	127.433	X	1.418	180.699	9.00	1.300	198.769	1	127.433	180.699
65 TO 76		X	+	8.500	15.000	= 127.500	0	127.500	X	1.418	180.795	9.00	1.300	198.875	12	1530.000	2169.540
77		X	+	7.500	15.000	= 112.500	0	112.500	X	1.418	159.525	9.00	1.300	175.478	1	112.500	159.525
78 & 79		X	+	9.000	15.000	= 135.000	0	135.000	X	1.418	191.430	9.00	1.300	210.573	2	270.000	382.860
80		X	+	13.319	15.000	= 199.785	7.72	192.065	X	1.418	272.348	9.00/12.00	1.300	299.583	1	192.065	272.348
81		X	+	13.319	15.500	= 206.445	7.72	198.725	X	1.418	281.791	9.00/12.00	1.300	309.970	1	198.725	281.791
82 & 83		X	+	9.000	15.500	= 139.500	0	139.500	X	1.418	197.811	9.00	1.300	217.592	2	279.000	395.622
84		X	+	7.000	15.500	= 116.250	0	116.250	X	1.418	164.843	9.00	1.300	181.327	1	116.250	164.843
85 TO 96		X	+	8.500	15.500	= 131.750	0	131.750	X	1.418	186.822	9.00	1.300	205.504	12	1581.000	2241.858
97	1/2	X 8.718	+ 8.500	8.609	15.500	= 133.440	0	133.440	X	1.418	189.217	9.00	1.300	208.139	1	133.440	189.217
98	1/2	X 8.668	+ 8.537	8.603	15.500	= 128.663	0	128.663	X	1.418	182.443	9.00	1.300	200.688	1	128.663	182.443
99 TO 103		X	+	7.500	15.000	= 112.500	0	112.500	X	1.418	159.525	9.00	1.300	175.478	5	562.500	797.625
104 & 105		X	+	8.750	15.000	= 131.250	0	131.250	X	1.418	186.113	9.00	1.300	204.724	2	262.500	372.225
106 TO 115		X	+	7.500	15.000	= 112.500	0	112.500	X	1.418	159.525	9.00	1.300	175.478	10	1125.000	1595.250
116		X	+	11.000	15.000	= 176.000	7.72	157.280	X	1.418	223.023	9.00/12.00	1.300	245.325	1	157.280	223.023
117		X	+	11.000	15.000	= 165.000	7.72	157.280	X	1.418	223.023	9.00/12.00	1.300	245.325	1	157.280	223.023
118 TO 127		X	+	7.500	15.000	= 112.500	0	112.500	X	1.418	159.525	9.00	1.300	175.478	10	1125.000	1595.250
128 & 129		X	+	8.750	15.000	= 131.250	0	131.250	X	1.418	186.113	9.00	1.300	204.724	2	262.500	372.225
130 TO 134		X	+	7.500	15.000	= 112.500	0	112.500	X	1.418	159.525	9.00	1.300	175.478	5	562.500	797.625
135	1/2	X 8.505	+ 8.537	8.521	15.000	= 127.815	0	127.815	X	1.418	181.242	9.00	1.300	199.366	1	127.815	181.242
136	1/2	X 8.508	+ 8.512	8.510	15.000	= 127.650	0	127.650	X	1.418	181.008	9.00	1.300	199.108	1	127.650	181.008
137 TO 141		X	+	7.000	15.000	= 105.000	0	105.000	X	1.418	148.890	9.00	1.300	163.779	5	630.000	893.340
143 & 144		X	+	9.000	15.000	= 135.000	0	135.000	X	1.418	191.430	9.00	1.300	210.573	2	270.000	382.860
145 TO 154		X	+	7.000	15.000	= 105.000	0	105.000	X	1.418	148.890	9.00	1.300	163.779	10	1050.000	1488.900
155		X	+	11.000	15.000	= 165.000	7.72	157.280	X	1.418	223.023	9.00/12.00	1.300	245.325	1	157.280	223.023
156		X	+	11.000	15.000	= 176.000	7.72	157.280	X	1.418	223.023	9.00/12.00	1.300	252.483	1	168.280	238.621
157 TO 166		X	+	7.000	16.000	= 112.000	0	112.000	X	1.418	158.836	9.00	1.300	174.698	10	1120.000	1588.160
167 & 168		X	+	9.000	16.000	= 144.000	0	144.000	X	1.418	204.192	9.00	1.300	224.611	2	288.000	408.384
169 TO 174		X	+	7.000	16.000	= 112.000	0	112.000	X	1.418	158.836	9.00	1.300	174.698	6	672.000	952.896
175	1/2	X 8.514	+ 8.512	8.513	16.000	= 136.200	0	136.200	X	1.418	193.143	9.00	1.300	212.457	1	136.200	193.143
176	1/2	X 8.051	+ 7.528	7.789	16.000	= 143.487	0	143.487	X	1.418	203.465	9.00	1.300	223.813	1	143.487	203.465
177 TO 193		X	+	8.250	18.000	= 148.500	0	148.500	X	1.418	210.573	9.00	1.300	231.630	16	2376.000	3369.168
193		X	+	7.000	15.000	= 105.000	7.72	105.000	X	1.418	148.890	9.00	1.300	163.779	1	105.000	148.890
194 & 195		X	+	10.000	18.000	= 180.000	0	180.000	X	1.418	255.240	12.00	1.300	280.764	2	360.000	510.480
196 TO 208		X	+	9.000	18.000	= 162.000	0	162.000	X	1.418	229.716	12.00	1.300	252.688	13	2106.000	2986.308
209		X	+	10.959	16.000	= 197.100	7.72	189.380	X	1.418	268.541	12.00/9.00	1.300	295.395	1	189.380	268.541
210		X	+	16.459	16.000	= 296.100	7.72	288.380	X	1.418	408.515	12.00/9.00	1.300	449.365	1	288.380	408.521
211 TO 214		X	+	9.500	18.000	= 171.000	0	171.000	X	1.418	242.478	12.00	1.300	266.726	4	684.000	969.912
215	1/2	X 16.342	+ 13.000	14.671	18.000	= 264.078	11.77	252.308	X	1.418	357.773	18.00/12.00	1.300	393.550	1	252.308	357.773
216	1/2	X 47.050	+ 45.581	46.316	18.000	= 856.455	0	856.455	X	1.418	1214.453	18.00	1.300	1335.898	1	856.455	1214.453
217	1/2	X 45.581	+ 40.419	42.990	15.955	=											
	1/2	X 32.244	+ 27.556	29.900	14.867	=											
218	1/2	X 5.716	+ 6.627	6.172	3.738	=	310.172	17.38	292.952	X	1.418	1124.463	18.00	1.300	699.294	1	792.952	1124.463
	1/2	X 5.716	+ 23.494	16.605	12.536	=											
				10.783	X 23.05	=											
215	1/2	X 22.378	+ 13.920	18.149	X 21.441	= 316.674	11.77	304.904	X	1.418	432.354	18.00/9.00	1.300	699.294	1	304.904	432.354
220 to 222	1/2	X 13.920	+ 11.458	12.689	X 6.815	=											
223		X	+	8.500	X 35.500	= 167.700	0	167.700	X	1.418	237.799	9.00	1.300	261.578	3	503.100	713.396
224 & 225		X	+	8.716	X 19.500	= 169.962	0	169.962	X	1.418	241.006	9.00	1.300	265.107	1	169.962	241.006
226	1/2	X 23.703	+ 18.577	10.000	X 19.500	= 195.000	0	195.000	X	1.418	276.530	9.00	1.300	304.561	2	390.000	553.020
227	1/2	X 18.577	+ 35.122	21.139	X 35.500	= 412.211	11.77	400.441	X	1.418	567.825	18.00/9.00	1.300	624.607	1	400.441	567.825
228	1/2	X 35.122	+ 33.292	26.853	X 16.000	= 589.592	0	589.592	X	1.418	836.041	18.00	1.300	918.646	1	589.592	836.041
229	1/2	X 33.292	+ 32.827	34.207	X 16.000	= 547.312	0	547.312	X	1.418	776.088	18.00	1.300	853.697	1	547.312	776.088
230	1/2	X 32.827	+ 32.871	32.903	X 16.000	= 527.432	0	527.432	X	1.418	747.898	18.00	1.300	822.688	1	527.432	747.899
231	1/2	X 32.871	+ 34.308	33.590	X 16.000	= 537.432	0	537.432	X	1.418	762.079	18.00	1.300	838.286	1	537.432	762.079
232	1/2	X 34.308	+ 35.347	34.828	X 7.878	=	680.924	0	680.924	X	1.418	965.550	18.00	1.300	699.294	1	680.924	965.550
	1/2	X 35.347	+ 38.091	36.719	X 11.072	=											
								TOTAL							232	38347.089	54376.172

AREA UNDER KHASRA NO. 27

A	1/2	X	+		34.240	X	46.913	=	803.151	SQ.M
B	1/2	X	46.913	+	67.132	57.0225	X	39.508	=	2252.845	SQ.M
C	1/2	X	67.132	+	73.561	70.3465	X	36.506	=	2568.069	SQ.M
D	1/2	X	73.561	+	76.895	75.228	X	21.291	=	1601.679	SQ.M
E	1/2	X	76.895	+	77.552	77.2235	X	5.771	=	445.657	SQ.M
F	1/2	X	77.552	+	79.298	78.425	X	8.634	=	677.121	SQ.M
G	1/2	X	79.298	+	87.236	83.267	X	46.955	=	3909.802	SQ.M
H	1/2	X	87.24	+	91.607	89.4215	X	27.097	=	2476.707	SQ.M
I	1/2	X	91.607	+	91.959	91.783	X	3.523	=	323.352	SQ.M
J	1/2	X	91.959	+	91.921	91.9435	X	1.133	=	104.172	SQ.M
K	1/2	X	91.928	+	94.090	93.009	X	13.275	=	1234.694	SQ.M
L	1/2	X	94.090	+	94.195	94.1425	X	2.826	=	400.514	SQ.M
M	1/2	X	23.085	+	23.973	23.5295	X	20.910	=	492.002	SQ.M
N	1/2	X	23.973	+	24.858	24.4205	X	57.644	=	1407.695	SQ.M
O	1/2	X	10.849	+	14.021	12.435	X	22.193	=	275.970	SQ.M
P	1/2	X	16.980	+	18.440	17.71	X	67.823	=	1201.145	SQ.M
Q	1/2	X	19.212	+	19.225	19.2185	X	57.235	=	1099.971	SQ.M
R	1/2	X	14.912	+	20.266	17.5965	X	10.39	=	334.758	SQ.M
S	1/2	X	200.987	+	190.435	195.711	X	48.449	=	9482.022	SQ.M
T	1/2	X	179.636	+	200.987	190.3115	X	63.238	=	11654.266	SQ.M
U	1/2	X		+		179.636	X	56.094	=	10076.502	SQ.M
V	1/2	X	46.903	+	33.415	40.159	X	56.343	=	2262.679	SQ.M
W	1/2	X	33.415	+	29.352	31.3835	X	51.945	=	1630.216	SQ.M
X	1/2	X	29.352	+	38.710	34.031	X	41.922	=	1426.648	SQ.M
Y	1/2	X	38.710	+	51.701	45.2055	X	36.840	=	1665.371	SQ.M
Z	1/2	X	10.991	+	12.327	11.759	X	53.289	=	626.625	SQ.M
Z1	1/2	X	8.306	+	20.920	14.613	X	35.712	=	521.859	SQ.M
Z2	1/2	X	5.059	+	4.647	4.853	X	32.648	=	158.441	SQ.M
Z3	1/2	X	22.908	+	22.970	22.939	X	39.418	=	904.210	SQ.M
Z4	1/2	X	56.094	+	55.864	55.979	X	20.325	=	1137.773	SQ.M
Z5	1/2	X		+		44.891	X	8.852	=	198.688	SQ.M
Z6	1/2	X	6.300	+	7.551	6.9255	X	16.155	=	111.881	SQ.M
						TOTAL			=	63666.494	SQ.M


AREA NOT IN POSSESSION

A	1/2	X	7.452	+	5.429	6.4405	X	15.930	= 102.597 SQ.M
B	1/2	X	5.993	+	4.781	5.387	X	22.363	= 120.469 SQ.M
C	1/2	X	1.064	+	1.124	1.094	X	5.177	= 5.664 SQ.M
D	1/2	X	4.985	+	3.611	4.298	X	32.347	= 139.027 SQ.M
E	1/2	X	3.668	+	1.443	2.5555	X	56.476	= 144.326 SQ.M
F	1/2	X	1.442	+	1.785	1.6135	X	26.154	= 42.199 SQ.M
G	1/2	X	1.794	+	1.735	1.7645	X	26.453	= 46.676 SQ.M
H	1/2	X	7.234	+	2.755	2.2345	X	12.609	= 28.232 SQ.M
I	1/2	X	3.088	+	2.525	2.8065	X	18.414	= 51.679 SQ.M
J	1/2	X	2.599	+	1.238	1.8985	X	18.506	= 35.134 SQ.M
K	1/2	X		+		9.687	X	1.241	= 6.011 SQ.M
								TOTAL	= 727.013 SQ.M

AREA UNDER ROAD WIDENING

A	1/2	X	7.631	+	7.478	7.5545	X	16.172	= 122.171 SQ.M
B	1/2	X	8.888	+	8.978	8.933	X	92.888	= 829.769 SQ.M
C	1/2	X	8.888	+	8.978	8.933	X	92.888	= 829.769 SQ.M
D	1/2	X	8.086	+	8.279	8.1825	X	22.942	= 187.723 SQ.M
E	1/2	X	7.234	+	6.051	6.6425	X	47.315	= 314.172 SQ.M
F	1/2	X	3.569	+	2.481	3.025	X	9.587	= 29.001 SQ.M
G	1/2	X	7.625	+	7.625	7.625	X	15.940	= 129.168 SQ.M
H	1/2	X	8.181	+	8.546	8.4127	X	30.722	= 256.431 SQ.M
I	1/2	X	7.852	+	7.441	7.6465	X	16.512	= 126.259 SQ.M
J	1/2	X	8.087	+	5.924	7.0055	X	22.029	= 154.324 SQ.M
K	1/2	X	3.672	+	4.788	4.23	X	15.099	= 63.700 SQ.M
L	1/2	X	4.186	+	4.236	4.211	X	8.718	= 36.711 SQ.M
M	1/2	X	5.428	+	2.067	3.7173	X	16.437	= 61.431 SQ.M
N	1/2	X	1.46	+	2.913	2.1865	X	4.359	= 9.531 SQ.M
O	1/2	X	3.082	+	3.781	3.4315	X	9.886	= 33.924 SQ.M
P	1/2	X	3.884	+	3.532	3.708	X	7.966	= 32.393 SQ.M
Q	1/2	X	3.832	+	4.300	4.066	X	16.574	= 67.390 SQ.M
R	1/2	X	4.332	+	4.386	4.359	X	17.778	= 77.494 SQ.M
S	1/2	X	3.624	+	3.29	3.457	X	8.433	= 29.153 SQ.M
T	1/2	X	3.635	+	1.434	2.5345	X	15.898	= 40.293 SQ.M
U	1/2	X	1.483	+	3.144	2.3135	X	17.249	= 39.906 SQ.M
V	1/2	X	3.122	+	2.808	2.965	X	14.979	= 44.413 SQ.M
W	1/2	X	2.785	+	1.883	2.334	X	11.743	= 27.408 SQ.M
X	1/2	X	1.893	+	2.91	2.4015	X	23.79	= 57.132 SQ.M
Y	1/2	X	2.895	+	3.708	3.3015	X	22.778	= 75.202 SQ.M
Z	1/2	X	5.635	+	3.721	2.678	X	11.895	= 31.855 SQ.M
Z4	1/2	X	1.804	+	1.415	1.6095	X	10.595	= 17.053 SQ.M
Z5	1/2	X	1.423	+	0.997	1.21	X	11.887	= 14.383 SQ.M
								TOTAL	= 3277.866 SQ.M
								NET BALANCE LAND AREA	= 59666.615 SQ.M

KEY PLAN FOR KHASRA AREA CALCULATION
SCALE - 1:1000

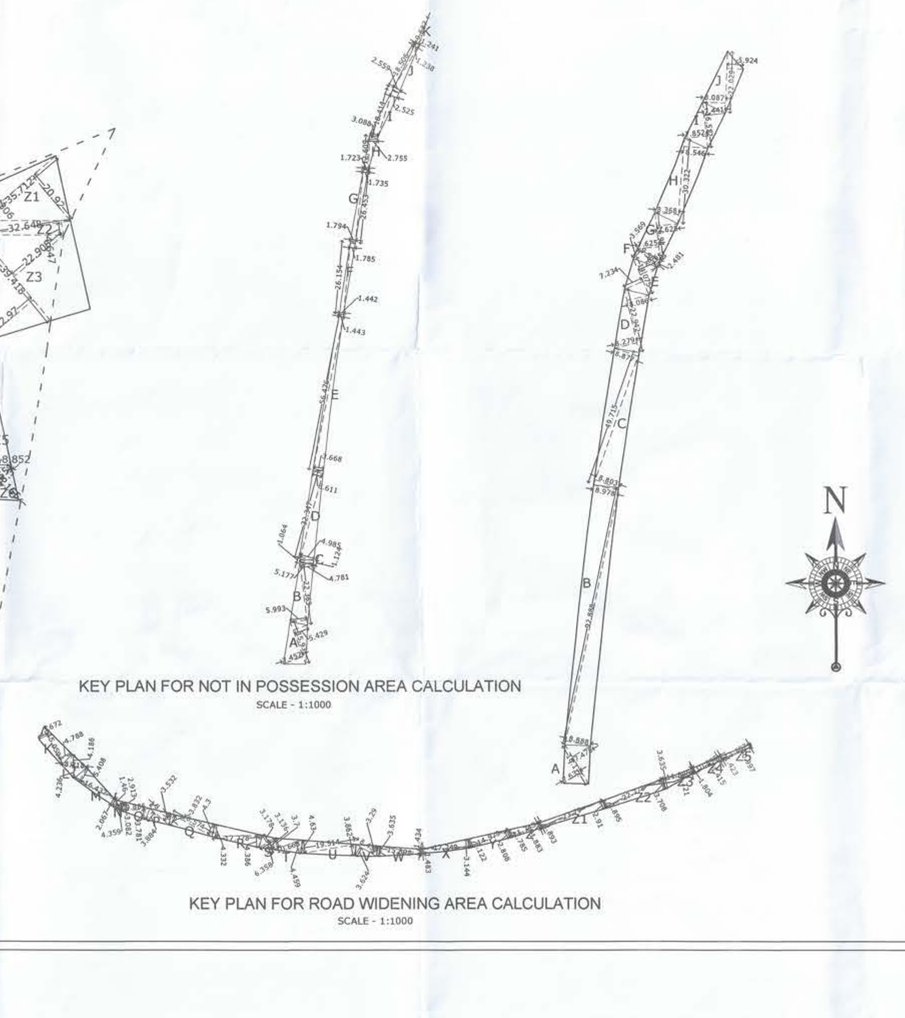

KEY PLAN FOR NOT IN POSSESSION AREA CALCULATION
SCALE - 1:1000

KEY PLAN FOR ROAD WIDENING AREA CALCULATION
SCALE - 1:1000

PROPOSED RESIDENTIAL LAYOUT PLAN ON KH.NO.27/1,2,3&4 P.H. NO. 38 MOUZA-GHOGLI . TAH.NAGPUR (R) & DISTT. NAGPUR.
BELONGING TO :-
MR. SURESH LALJIBHAI PATEL
MRS. MANISHA SURESH PATEL
MR. KANJIBHAI NANJIBHAI SODWADIA
MRS. AMITA KANJIBHAI SODWADIA

Stamps Of Approval Of Plans:

A	AREA STATEMENTS		UNIT
	1. Area of land *(Minimum area of a, b, c to be considered)*		
	a) As Per Ownership Document (7/12, CTS Extract)	63800.000	SQ.M.
	b) As Per Measurement Sheet	63666.494	SQ.M.
	c) As Per Site	62944.481	SQ.M.
	(a) Proposed D.P./ D.P. Road Widening Area/Service Road/Highway Widening	3277.866	SQ.M.
	(b) Any D.P. Reservation Area	0.000	SQ.M.
	(Total a+b)	3277.866	SQ.M.
	3. Balance Area Of Plot (1-2) (100.00%)	59666.615	SQ.M.
	4. Amenity Space (if applicable)		
	(a) Required -	5266.662	SQ.M.
	(b) Adjustment of 2 (b),if any	000.00	SQ.M.
	(c) Balance Proposed - (8.84%)	5270.413	SQ.M.
	5. Net Plot Area (3-4(c))	54396.202	
	6. Recreational Open Space (if applicable)		
	(a) Required -	5439.620	SQ.M.
	(b) Proposed - (9.13%)	5443.093	SQ.M.
	(c) Area for ESS & STP-(0.08%)	50.00	SQ.M.
	7. Internal Road Area (17.70%)	10556.020	SQ.M.
	8. Service Road And Highway Widening	0.000	SQ.M.
	9. Plotable Area (64.26%)	38347.089	SQ.M.
	10.Pro-rata factor For FSI Calculations On Layout Plots (5/9)	1.418	SQ.M.
	11. Area For Inclusive Housing		
	(a) Required -	NA	SQ.M.
	(b) Proposed -	NA	SQ.M.

LEGEND :-
AREA UNDER KASHRA BOUNDRY SHOWN IN
AREA UNDER AMENITY SPACE SHOWN IN
AREA UNDER OPEN SPACE SHOWN IN

OWNER :

MR. SURESH LALJIBHAI PATEL

MRS. MANISHA SURESH PATEL

MR. KANJIBHAI NANJIBHAI SODWADIA

MRS. AMITA KANJIBHAI SODWADIA

ARCHITECT/LICENSED ENGINEER :

Pawan Gupta
Licensed Surveyor & Valuer
Regd. No. L-2012/11/1/2/5
Add.: Plot No.5, H.No.24 Bhosle Bara Nagpur,
Narendra Nagar, Nagpur
M.I.S.R. No. 9422718908
Mob.: 9923432949, 9823432949

EMAIL ID - pawan_r_gupta@yahoo.co.in MOBILE NO.9923432949

DRG. NO.	SCALE	DATE	DRAWN BY
SUB-01	1 : 000	4/03/2021	R. BORKAR