

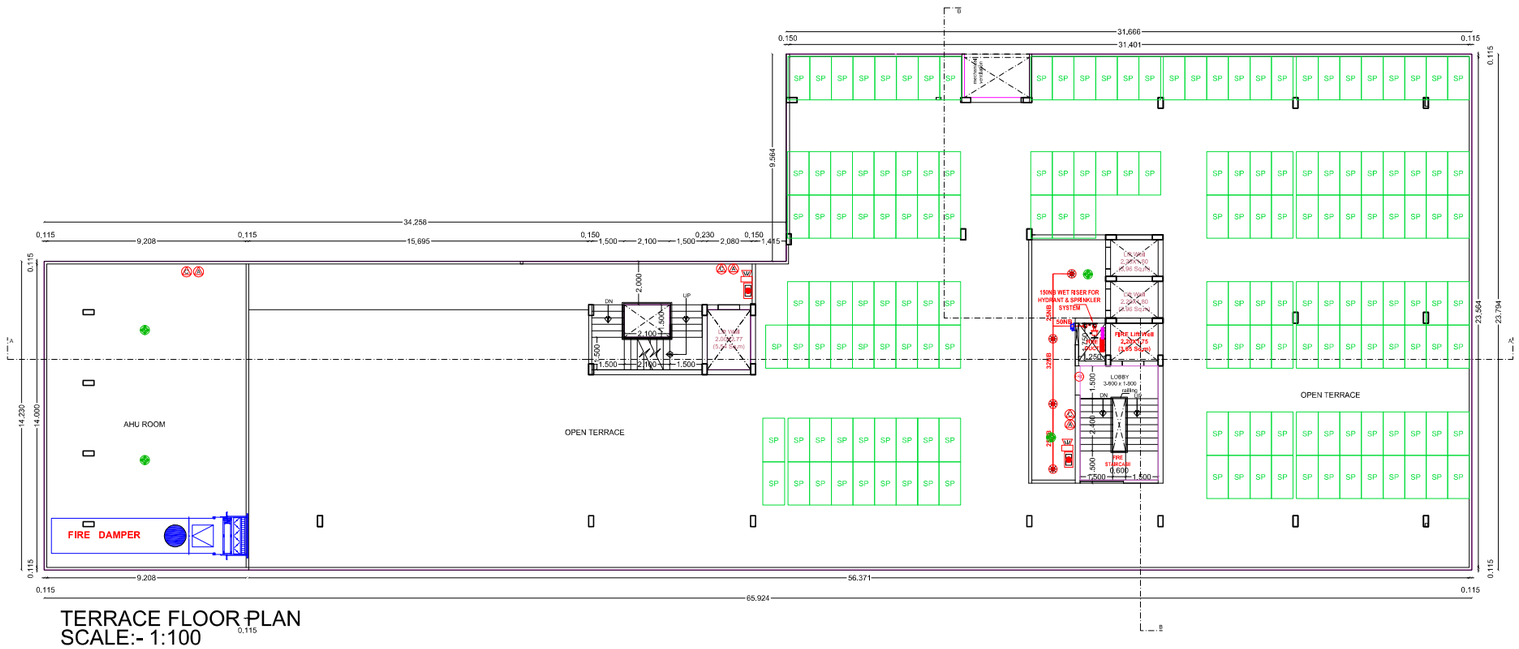


TERRACE FLOOR PLAN
SCALE:- 1:100

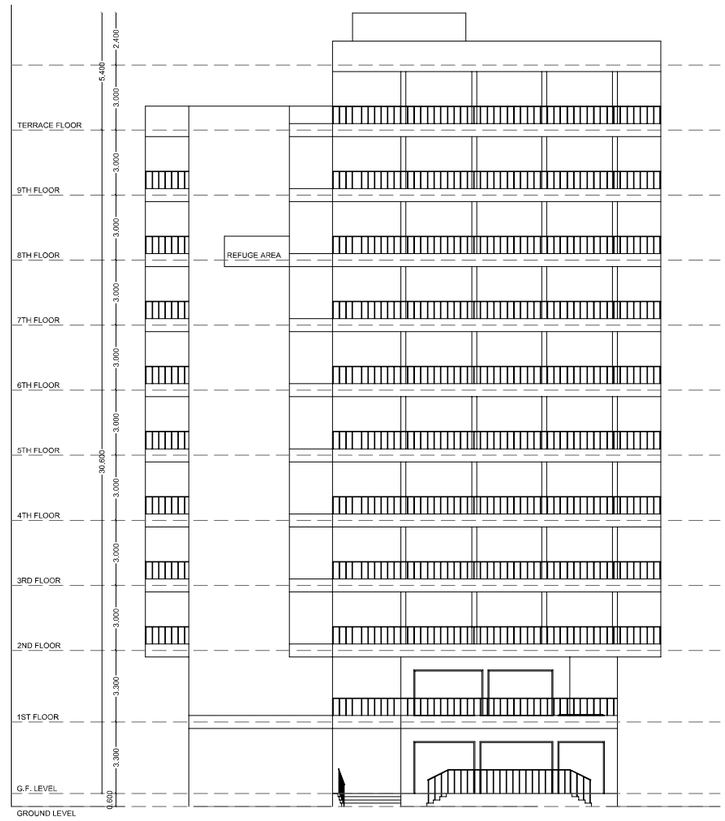

ELEVATION
SCALE 1:100

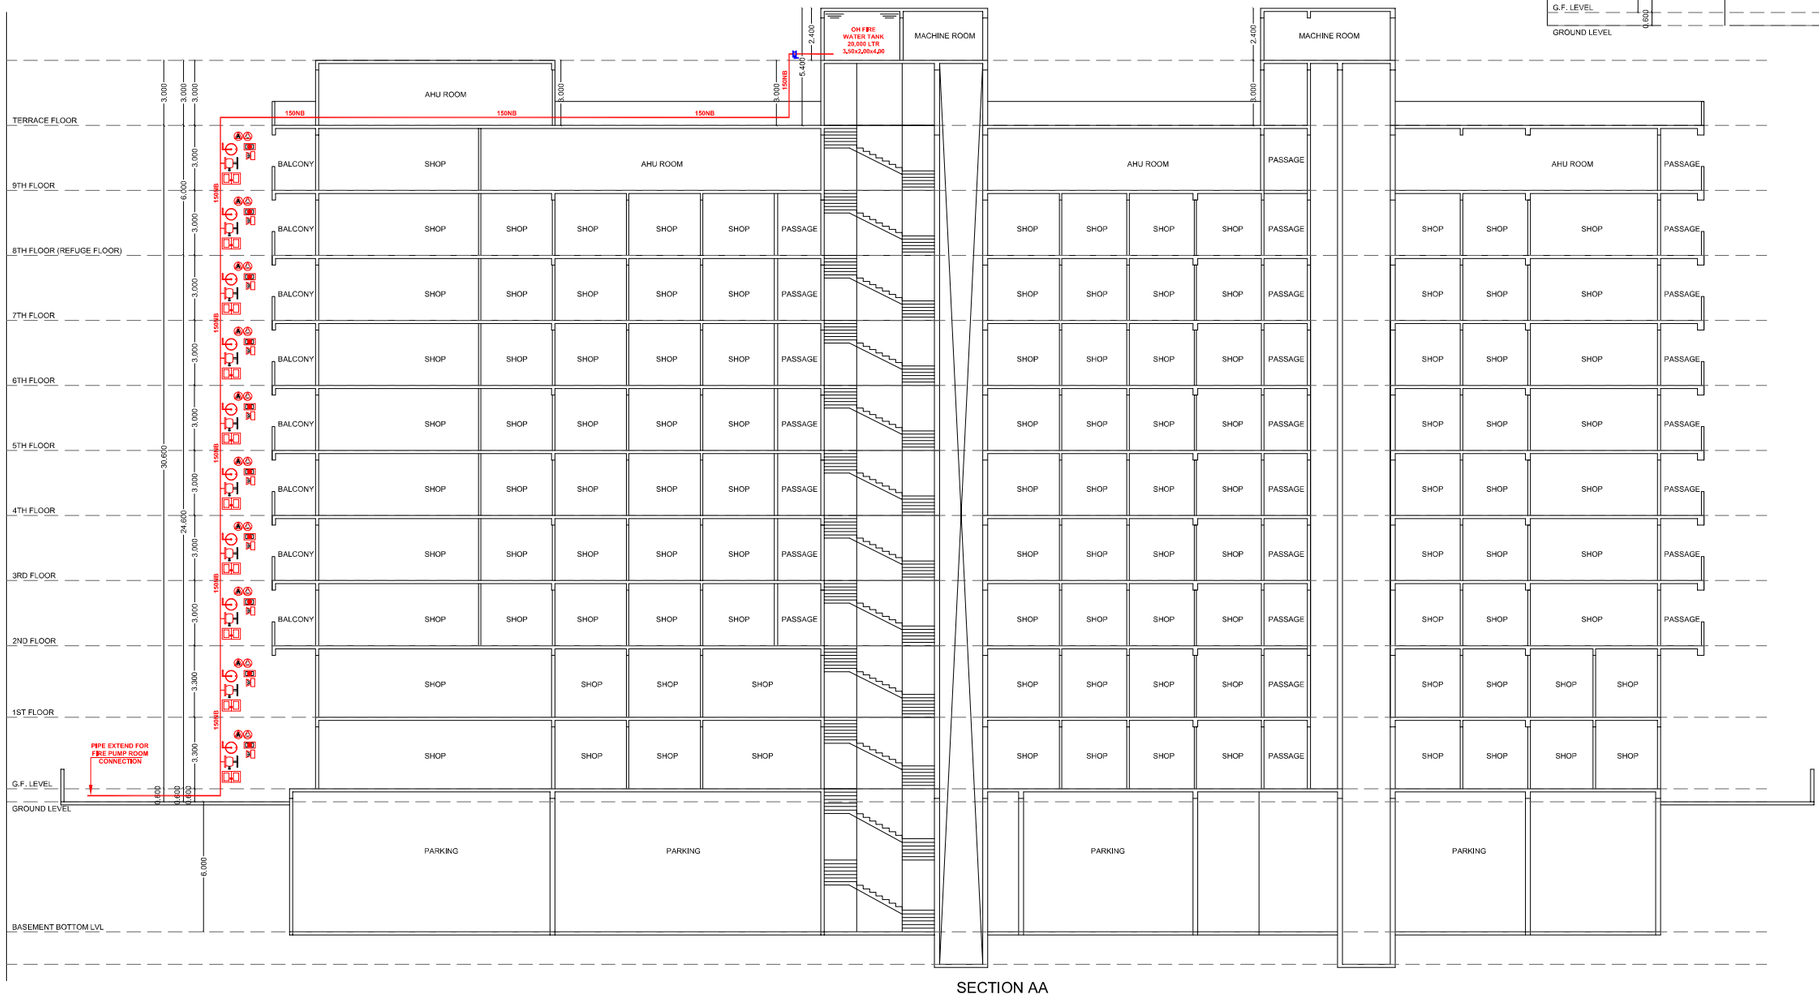

SECTION AA
SCALE 1:100

Signature Not Verified

Digitally signed by KHATRI PANKAJ PRAVIN
Date: 2024.10.29 17:39:17 IST
Reason: Approved as per DCR
Designation : Deputy Director (1) Town Planner
Location: Nagpur Municipal Corporation
Project Code : NMCO-DLT/R/1/41/60
Application Number : RNM/2024/3096
Proposal Number : 114801
Certificate Number : NMC/RB/2024/APL/00313

LEGENDS

SR.NO.	PARTICULAR	SYMBOL
01	PIPE	
02	4WAY FIRE BRIGADE INLET	
03	HYDRANT VALVE	
04	HOSE BOX	
05	HOSE REEL	
06	BUTTERFLY VALVE	
07	MANUAL CALL POINT	
08	HOOTER	
09	PENDENT SPRINKLER	
10	WALL MOUNTED SPRINKLER	
11	SMOKE DETECTOR	
12	ABC EXTINGUISHER	
13	CO2 EXTINGUISHER	
14	HEAT DETECTOR	
15	FIRE TENDER	
16	FIRE JET FAN	

ALL DIMENSIONS ARE IN METERS UNLESS OTHERWISE NOTED.

PROJECT	FIRE PROTECTION & ALARM SYSTEM
CLIENT	RAJ UDYOG , NAGPUR
CONTRACTOR	OYSTER INFRA-CON PVT. LTD.
DRAWN / PD	FIRE PROTECTION & DETECTION SYSTEM
CHECKED / GR	FOR MERCANTILE BUILDING PROJECT AT
APPROVED / RT	MAUZA SITA BULDI, NAGPUR.
DATE - 29/10/2024	SHEET NO : 01
DRAWING NO :	OIPL/NGP/FF/00042 / REV :00
LICENSES NO :	1) M/FS – LA/RF – 464 2) M/FS – LA/RD – 434 2) M/FS – LA/P – 96

FIRE FIGHTING SYSTEM CONSULTANT

STAMP & SIGNATURE

OYSTER INFRA-CON PVT. LTD.

Name Of - Owner M.S RAJ UDYOG LTD

Postal Address : PLOT NO. 136/A, CANAL ROAD, PATWARDHAN GROUND, NAGPUR-440012

Phone No- 9823556615

DESCRIPTION OF PROJECT :

Type of Proposal : Commercial
BUILDING ON CTS, NO./SURVEY NO.- 29/1870

SITE ADDRESS :
HOUSE NO. 59 AND 59A, CITY SURVEY NO.- 1872, 1870/1, KH. NO. 108 & 102/2, 101/2, MOUZA-SITABULDI, KAMPTEE ROAD, TAH. AND DIST.- NAGPUR.

Name Of Architect / Space SHYAMKUMAR Kolte

LOGO

ADDRESS OF OFFICE

OFFICE –
Near Aakrit Garden, Raghuvanshi Complex
2nd Floor, Kamptee Road

OWNERS SIGN–

TECHNICAL PERSON SIGN

SCALE – 1:100 | Date: 01/11/24

JOB NO – NMIO-254/ENTRY-1184 | CHECK BY – –

SUBMISSION DRAWING