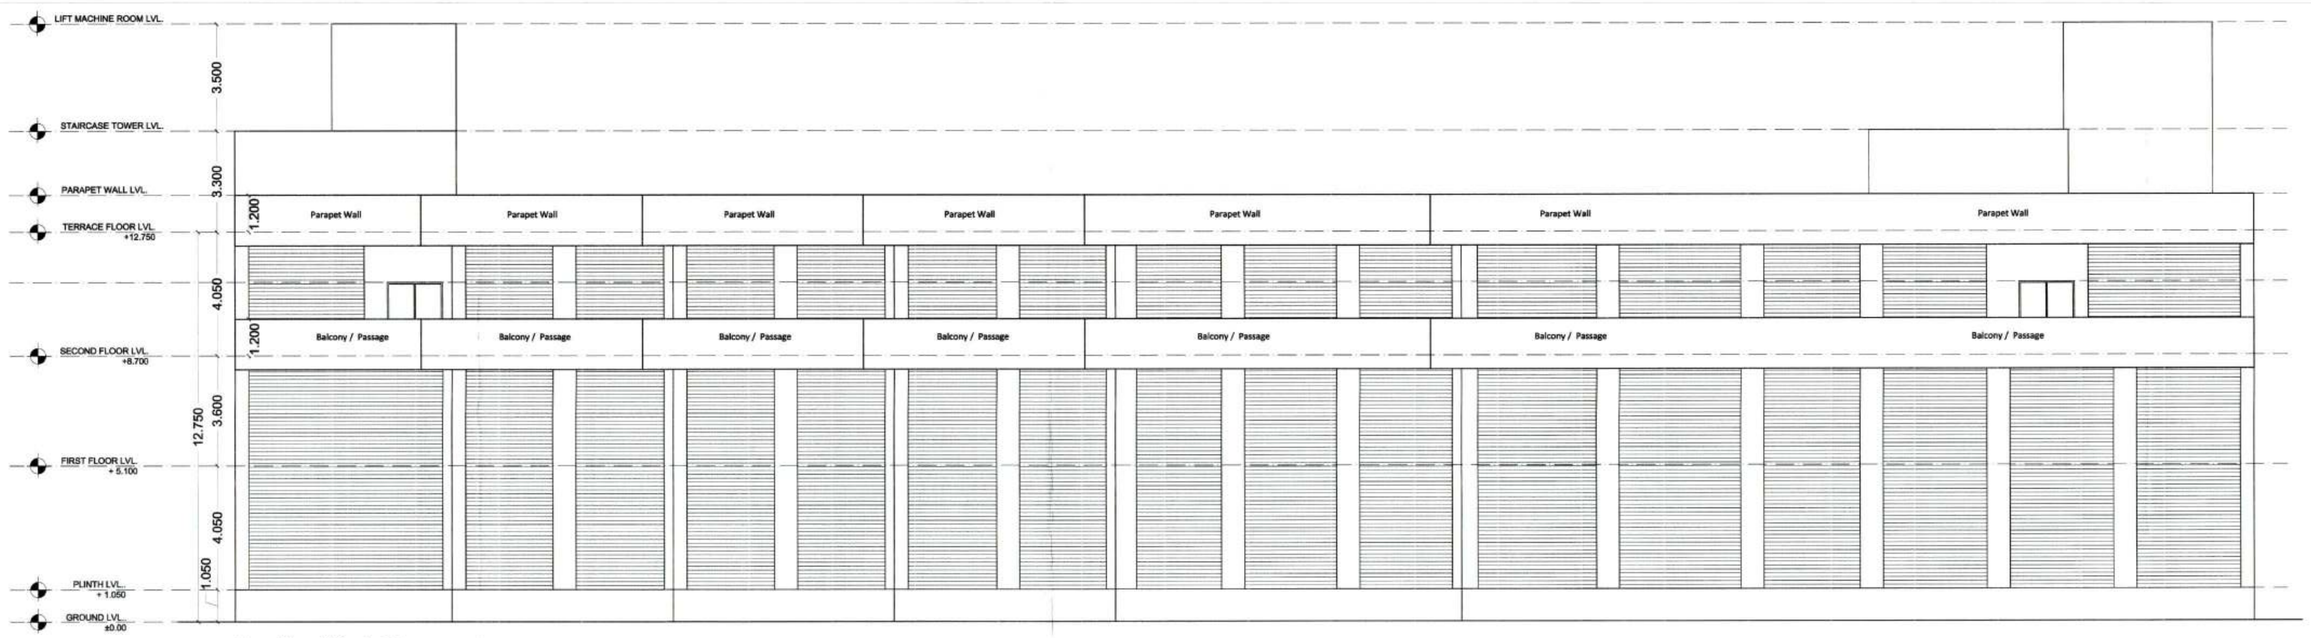

Elevation (Block C)
Scale - 1:100

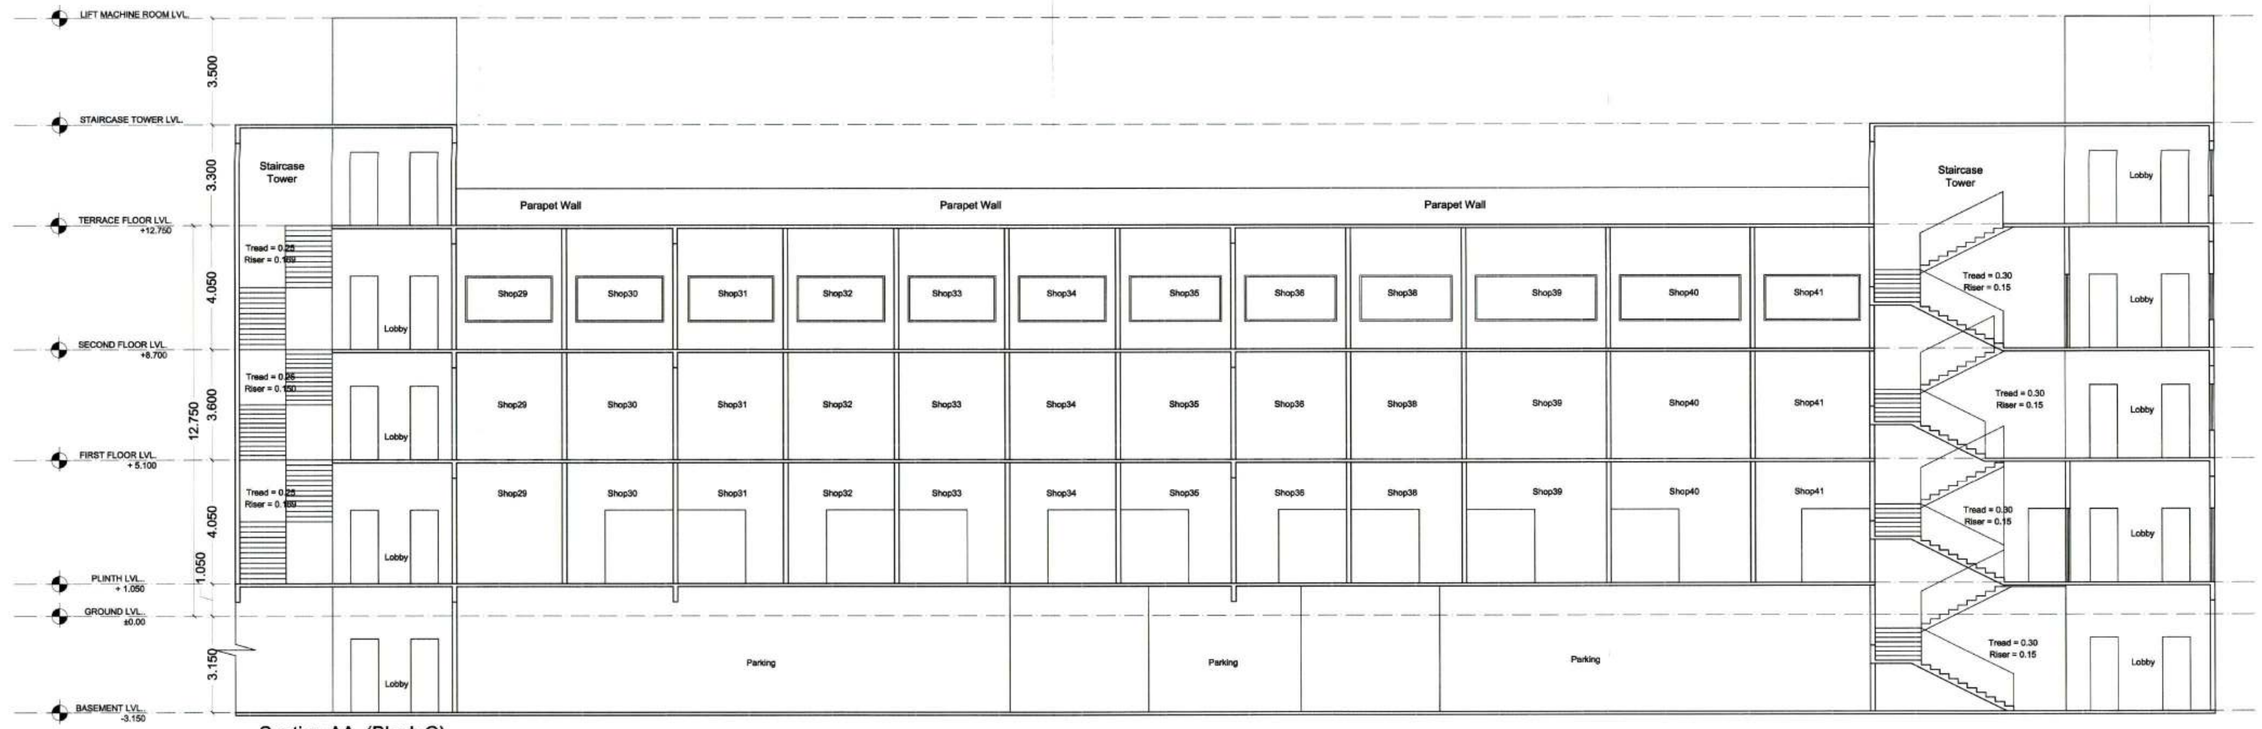

Section AA (Block C)
Scale - 1:100

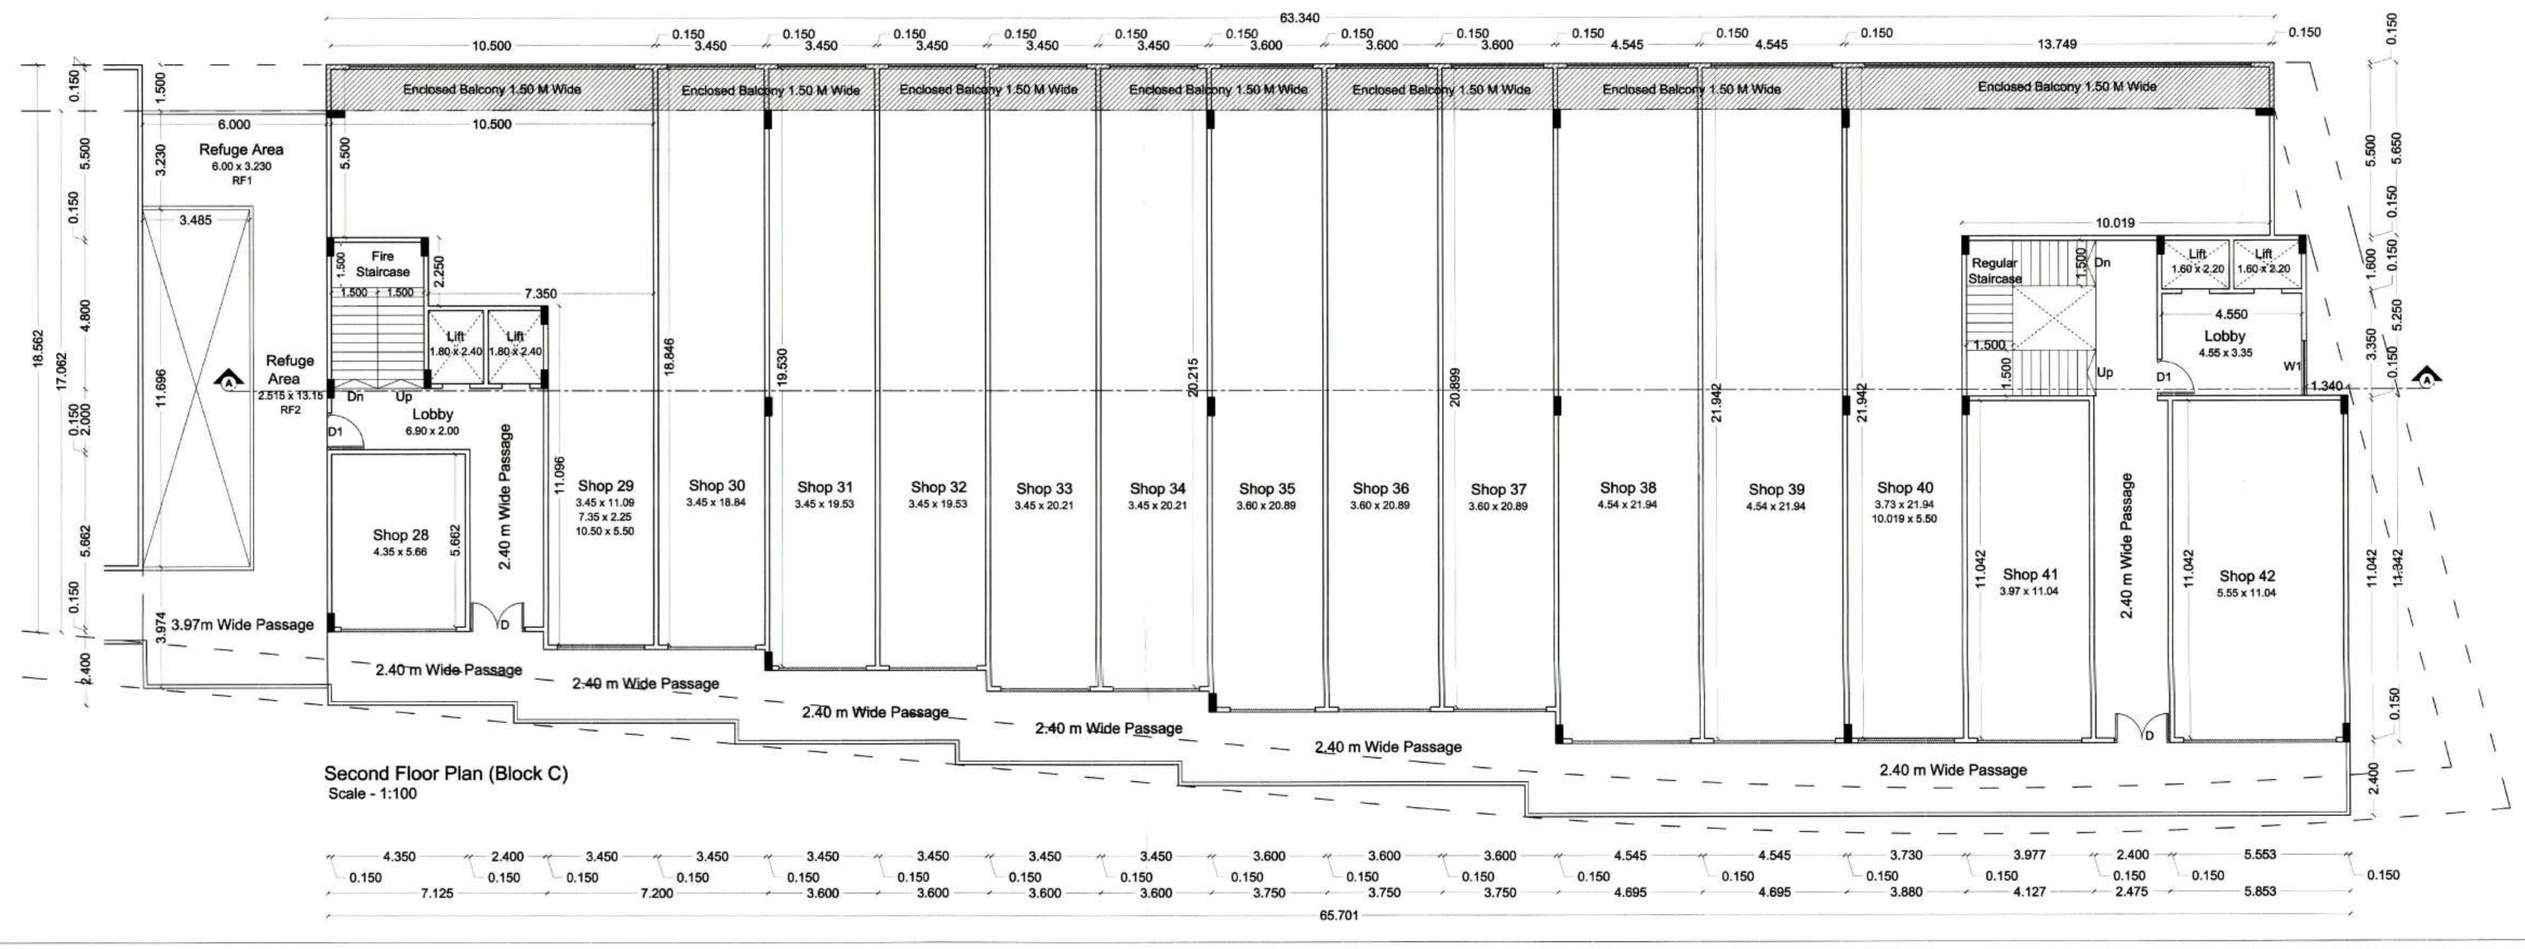

Second Floor Plan (Block C)
Scale - 1:100

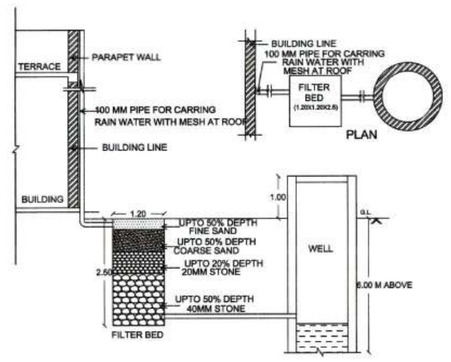

RAIN WATER HARVESTING

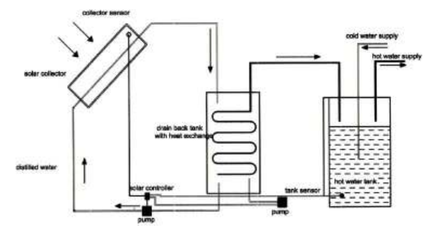

SOLAR WATER HEATER SYSTEM

BUILT UP AREA CALCULARION OF SECOND FLOOR							
C BLOCK							
1	65.701	X	24.642	X	1	=	1619.004 SQM.T.
DEDUCTION							
a	6.050	X	3.680	X	1	=	22.264 SQM.T.
b	7.200	X	3.095	X	1	=	22.291 SQM.T.
c	7.200	X	2.412	X	1	=	17.366 SQM.T.
d	7.200	X	1.727	X	1	=	12.434 SQM.T.
e	11.250	X	1.043	X	1	=	11.734 SQM.T.
f	1.340	X	5.250	X	1	=	7.035 SQM.T.
g	2.361	X	5.650	X	1	=	13.340 SQM.T.
h	2.200	X	1.600	X	2	=	7.040 SQM.T.
i	1.800	X	2.400	X	2	=	8.640 SQM.T.
TOTAL DEDUCTION						=	122.144 SQM.T.
BUILT UP AREA OF SECOND FLOOR						=	1496.860 SQM.T.

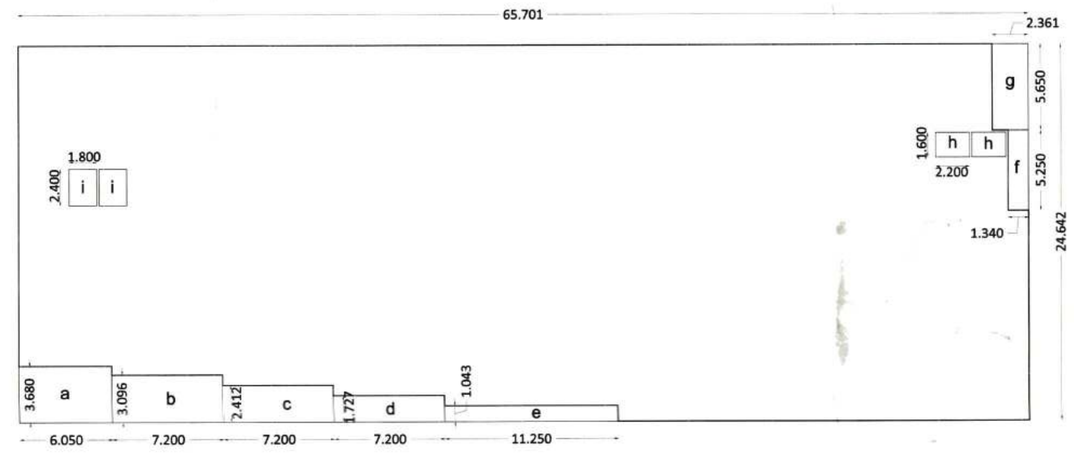

Second Floor Key Plan (Block C)
Scale - 1:200

TITLE

PROPOSED COMMERCIAL BUILDING ON PLOT NO :-7A, SECTOR NO.21, NON- SEZ AREA, MIHAN, DIST. :- NAGPUR.

BELONGING TO

M/S KUKREJA INFRASTRUCTURES

STAMP FOR APPROVAL | SHEET No. **5/5**

APPROVED
Subject to Conditions Mentioned In This Office Letter No.
MADC / MIHAN / SP / 918 / 1068
Dated 08/06/2021
Asst. Chief Architect / I.T.P.O.
M.A.I.D.C. Ltd.

Checked & Found in Order
Asst. Architect

KEY PLAN

SCHEDULE OF OPENING

SR. NO.	SYM.	SIZE	TYPE	Sill Lvl.	Lintel lvl
1	D	1.80 x 2.40	Glass Door	-	2.4
2	D1	1.20 x 2.40	Fire Resistant	-	2.4
3	D2	0.75 x 2.40	Flush Door	-	2.4
4	D3	0.90 x 2.40	Fire Resistant	-	2.4
5	FGW	chk x 1.50	Fixed Glass Window	0.9	2.4
6	W	1.50 x 1.50	Sliding Window	0.9	2.4
7	W1	1.20 x 1.50	Sliding Window	0.9	2.4
8	RS	A.P.D.	Rolling Shutter	-	A.P.D
9	V	0.60 x 0.60	Ventilator	1.8	2.4

NOTE : ALL DIMENSIONS ARE IN METERS.

LEGEND :

PLOT BOUNDARY SHOWN AS

PROPOSED CONSTRUCTION SHOWN AS

PERMISSIBLE BUILDING SHOWN AS

DRAWN BY :	SG	NORTH
DATE :	22.01.2021	
CHKD BY :	AR. PRK	
SCALE :	1:100 ,1:200	

OWNERS SIGN - | ARCHITECT SIGN -

M/S KUKREJA INFRASTRUCTURES | AR. PANKAJ R. KRIPLANI

terrain design studio
ARCHITECTS & INTERIOR DESIGNERS
Mobile No.: +91 8087069948 email id - prk@terraindesignstudio.com
A4, First Floor, Khullar Apartments, Byramji Town, Nagpur - 13