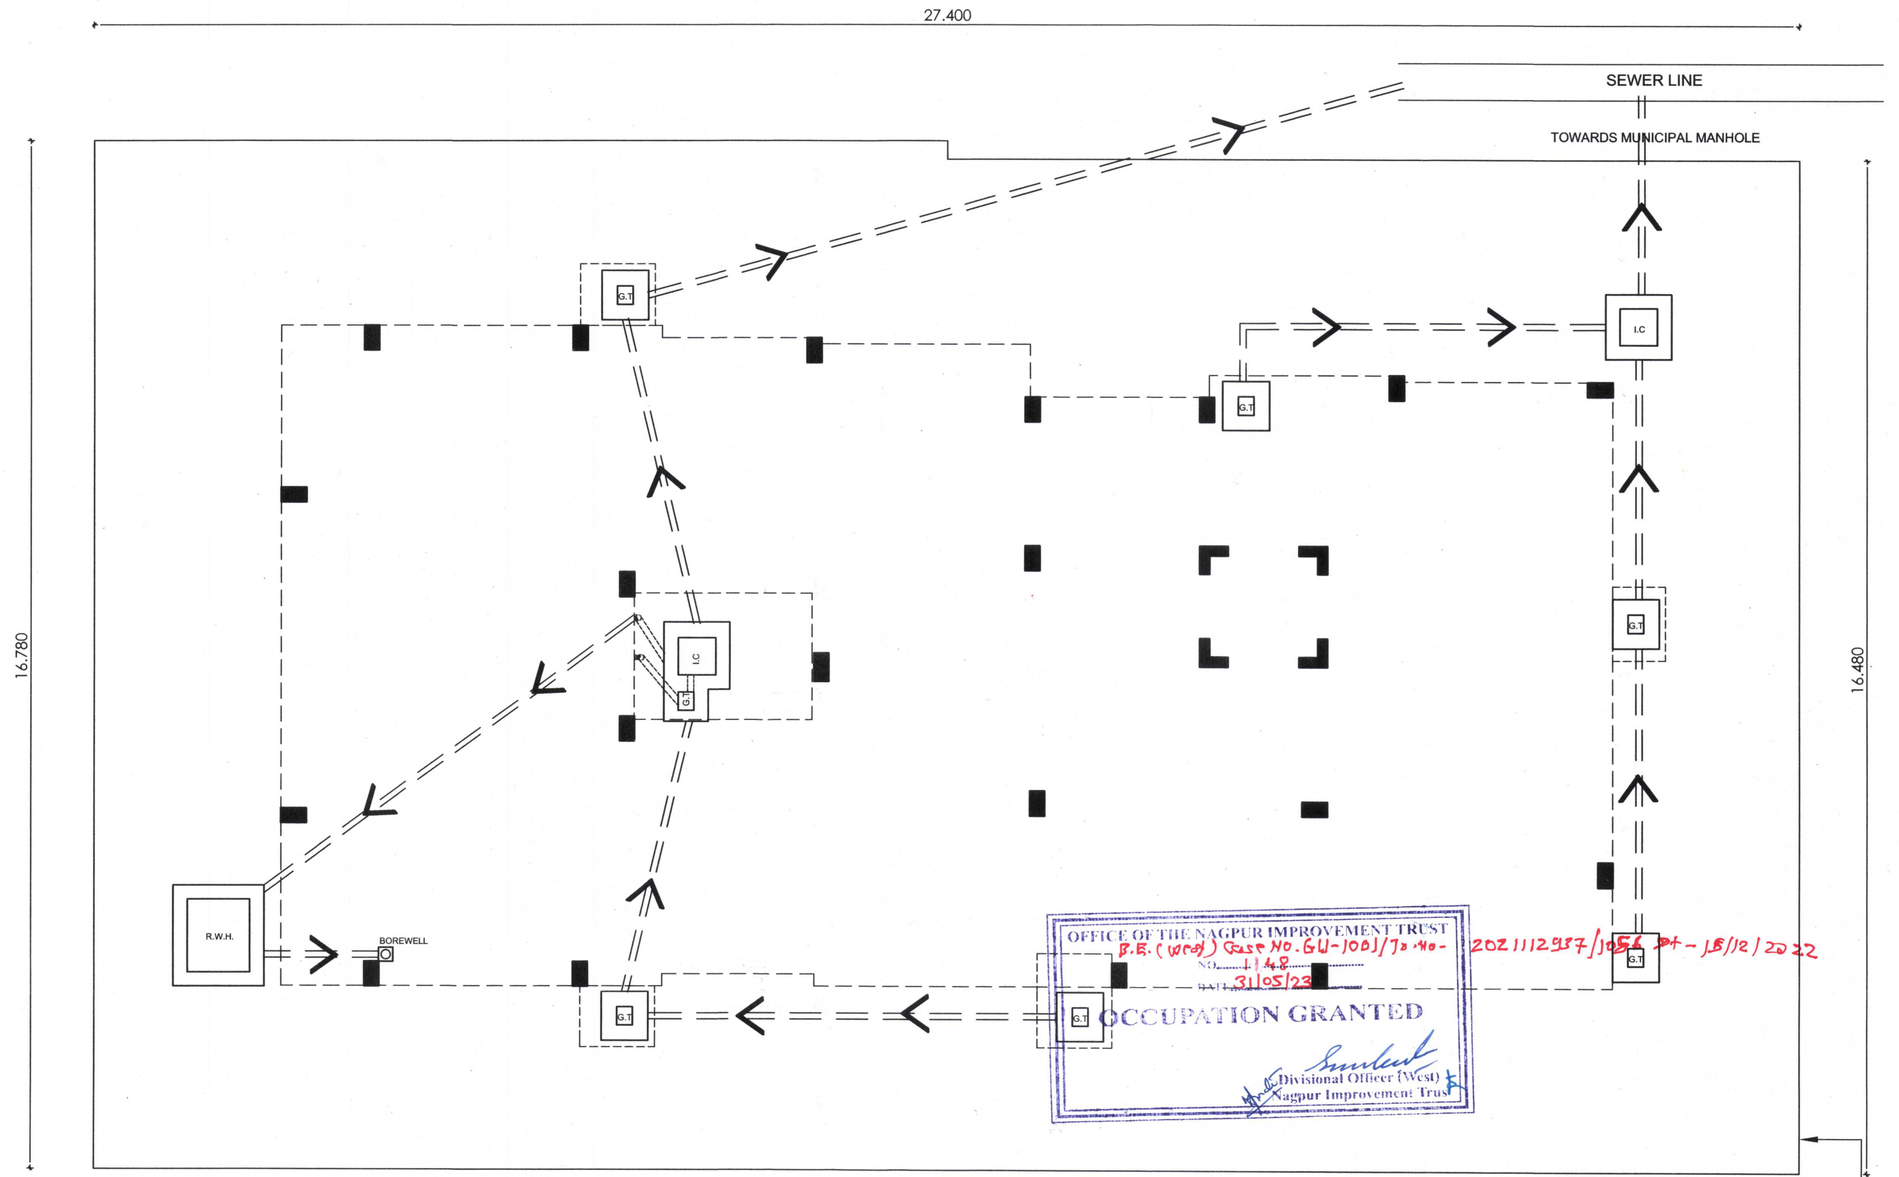


GROUND FLOOR PLAN
DRAINAGE LAYOUT PLAN
SCALE -1:100

SUBMISSION DRAWING

REVISED EXISTING AND PROPOSED SUBMISSION FOR OCCUPANCY CERTIFICATE FOR MULTIFAMILY RESIDENTIAL DWELLING UNIT ON PLOT NO.- A14 & A15,
KH.NO.-27,28,29,33,34,35,$\frac{36}{1}$,$\frac{36}{2}$,$\frac{36}{3}$,
C.T.S. NO.-51, SHEET NO.- 40 , IN THE LAYOUT OF - KRISHAK MAHILA CO-OP HOUSING SOCIETY.,MOUZA- HAJARIPAHAD, TAH & DIST NAGPUR .

BELONGS TO :-

KAVERI INFRASTRUCTURES

THROUGH RAVI KESHAVRAO BOKADE

NOTE:-
This plan is only approved for sewer line connection and rain water chamber only.

NOTE : REFER WRITTEN DIMENSIONS, DO NOT SCALE THE DWG.

ALL DIMENSIONS ARE IN METERS

LEGENDS

ABBREVIATION	DESCRIPTION
G.T	Gully trap (250mm x 300mm)
I.C	Inspection Chamber (600mm x 600mm)
R.W.H	Rainwater Harvesting Chamber

NOTE : REFER WRITTEN DIMENSIONS, DO NOT SCALE THE DWG.

INDEX

PLOT BOUNDRY SHOWN IN	
PROPOSED CONSTRUCTION SHOWN IN	

ALL DIMENSIONS ARE IN METERS

OWNER SIGN.

KAVERI INFRASTRUCTURES

PARTNERS

ARCHITECT SIGN.

AR. SWAPNIL GODE
CA/2009/46446
NMC/R-475
NIT LIC.NO 2357

N

REGISTRATION NUMBER	(CA / 2009 / 46446)		N.I.T REG. NO: 2357
PROJECT ARCHITECT:		OFFICE OF ORIGIN:	NAGPUR
DEALT BY:	UTK	SCALE	1:100
CHK BY:	SWA	DATE:	28.03.2023

SANJYOT ARCHITECTS
ARCHITECTS & INTERIOR DESIGNERS
AR. SWAPNIL GODE
FS-11, BUILDING NO. 1, VIDARBHA PREMIER SCHEME, OPP.GANDHISAGAR LAKE, NAGPUR - 440032
Call on: 9860009044 E-mail: sanjyotarchitects@gmail.com