"Approved Tentatively for Fire NOC only"

Assistant Engineer
N.M.R.D.A.

N.M.R.D.A.
L.S. No. 2372
L.S. Valid
Up to 31/12/2038

OFFICE OF THE
NAGPUR METROPOLITAN REGION DEVELOPMENT AUTHORITY
Building Permit No. BE (NMRDA) / West / Hingna / No 185-444/201807109/ 419
Dated 30-05-2021
SANCTIONED
Assistant Engineer
Nagpur Metropolitan Region Development Authority

Final occupancy shall be issued only after payment of premium amount for additional F.S.I. & Not demand note as per M.O.U.

SUBJECT TO THE PROVISIONS OF STRUCTURAL DESIGN SUFFICIENCY CERTIFICATE DATED 19/05/2021 OF STRUCTURAL DESIGNER AND APPLICANT

Subject to terms and condition of Government circular dated 30-01-2016 the Developer have to construct the temporary shade, toilet and arrangement o drinking water for the labours.

The sanction is subject to condition that Flats shall be released as per condition No. 17 of the Development Agreement Dt. 21-12-2018 & corrigendum to development agreement dt. 26-11-2020

Web Sanction is subject to conditions mentioned in M.O.U. with N.M.R.D.A. Dt.

Subject to terms and condition of Government circular dated 30-01-2016 Developer have to construct the temporary shade, toilet and agreement of drinking water for the labours.

This sanction is subject to the condition of
N.A. Order Dt: 11/05/2016
N.A.T.P. Dt:

The previous Building Permit No. BE (NMRDA) / West / Hingna Tahasil / No MB-2542 / 2018 0407148/C0082249 Dated: 29/10/2018 Building Plan is Stands to be cancelled

Subject to the condition mentioned in The High Rise Committee meeting letter dt. 6.2.07/2020

Subject to the condition that developer/ Applicant shall construct sewage treatment Plant (STP) as per the required norms of Maharashtra Pollution Control Board and shall submit the NOC from MPCB without compliance of same occupation permission shall not be issued.

Subject to payment of Demand Note of Premium amount for additional F.S.I. issued by this office dt: 12/05/2021 Shall be paid within 1 year from the date of commencement certificate and if fails to deposite amount fresh permision shall have to recieved.

Subject to conditions Mentioned in affidavits submitted by applicant dt. 26/04/2018 regarding height of building as per N.O.C. of Airport Authority.

Applicant has to pay Gram Panchayat Tax as and when levied by concerned Gram Panchayat

Necessary arrangement for rain water harvesting shall be done

Subject to condition that N.O.C. be obtained from Airport Authority Dt. 22/04/2016

Subject to the provisions of structural design Sufficiency certificate dated 19/05/2021 "Approved Tentatively for Fire NOC only" Structural designer and applicant

Assistant Engineer
N.M.R.D.A.


Subject to the condition mentioned in Environment N.O.C. Dt. 03/11/2020

Subject to the condition laid down by Fire Brigade Deptt. Nagpur Mpl Corporation Vide Letter No. 567 to 573 Dt. 15/07/2020

Subject to provisions of structural Drawings submitted by applicant.

Subject to conditions mentioned in structural Analysis and design drawings issued from VNIT, Nagpur dt. 25-11-2020-13, 25-11-2020-12, 24-11-2020-33,25-11-2020-08,25-11-2020-07, 25-11-2020-03,24-11-2020-05,24-11-2020-04, 11-10-2018-09,16-10-2018-11,17-10-2018-

* subject to execute revised MoU with ref NMRDA before issuence of occupancy.
* Construction of Building No. 3,4,5 & 6 will be started only after payment of demand note of premium amount for additional F.S.I as per schedule.

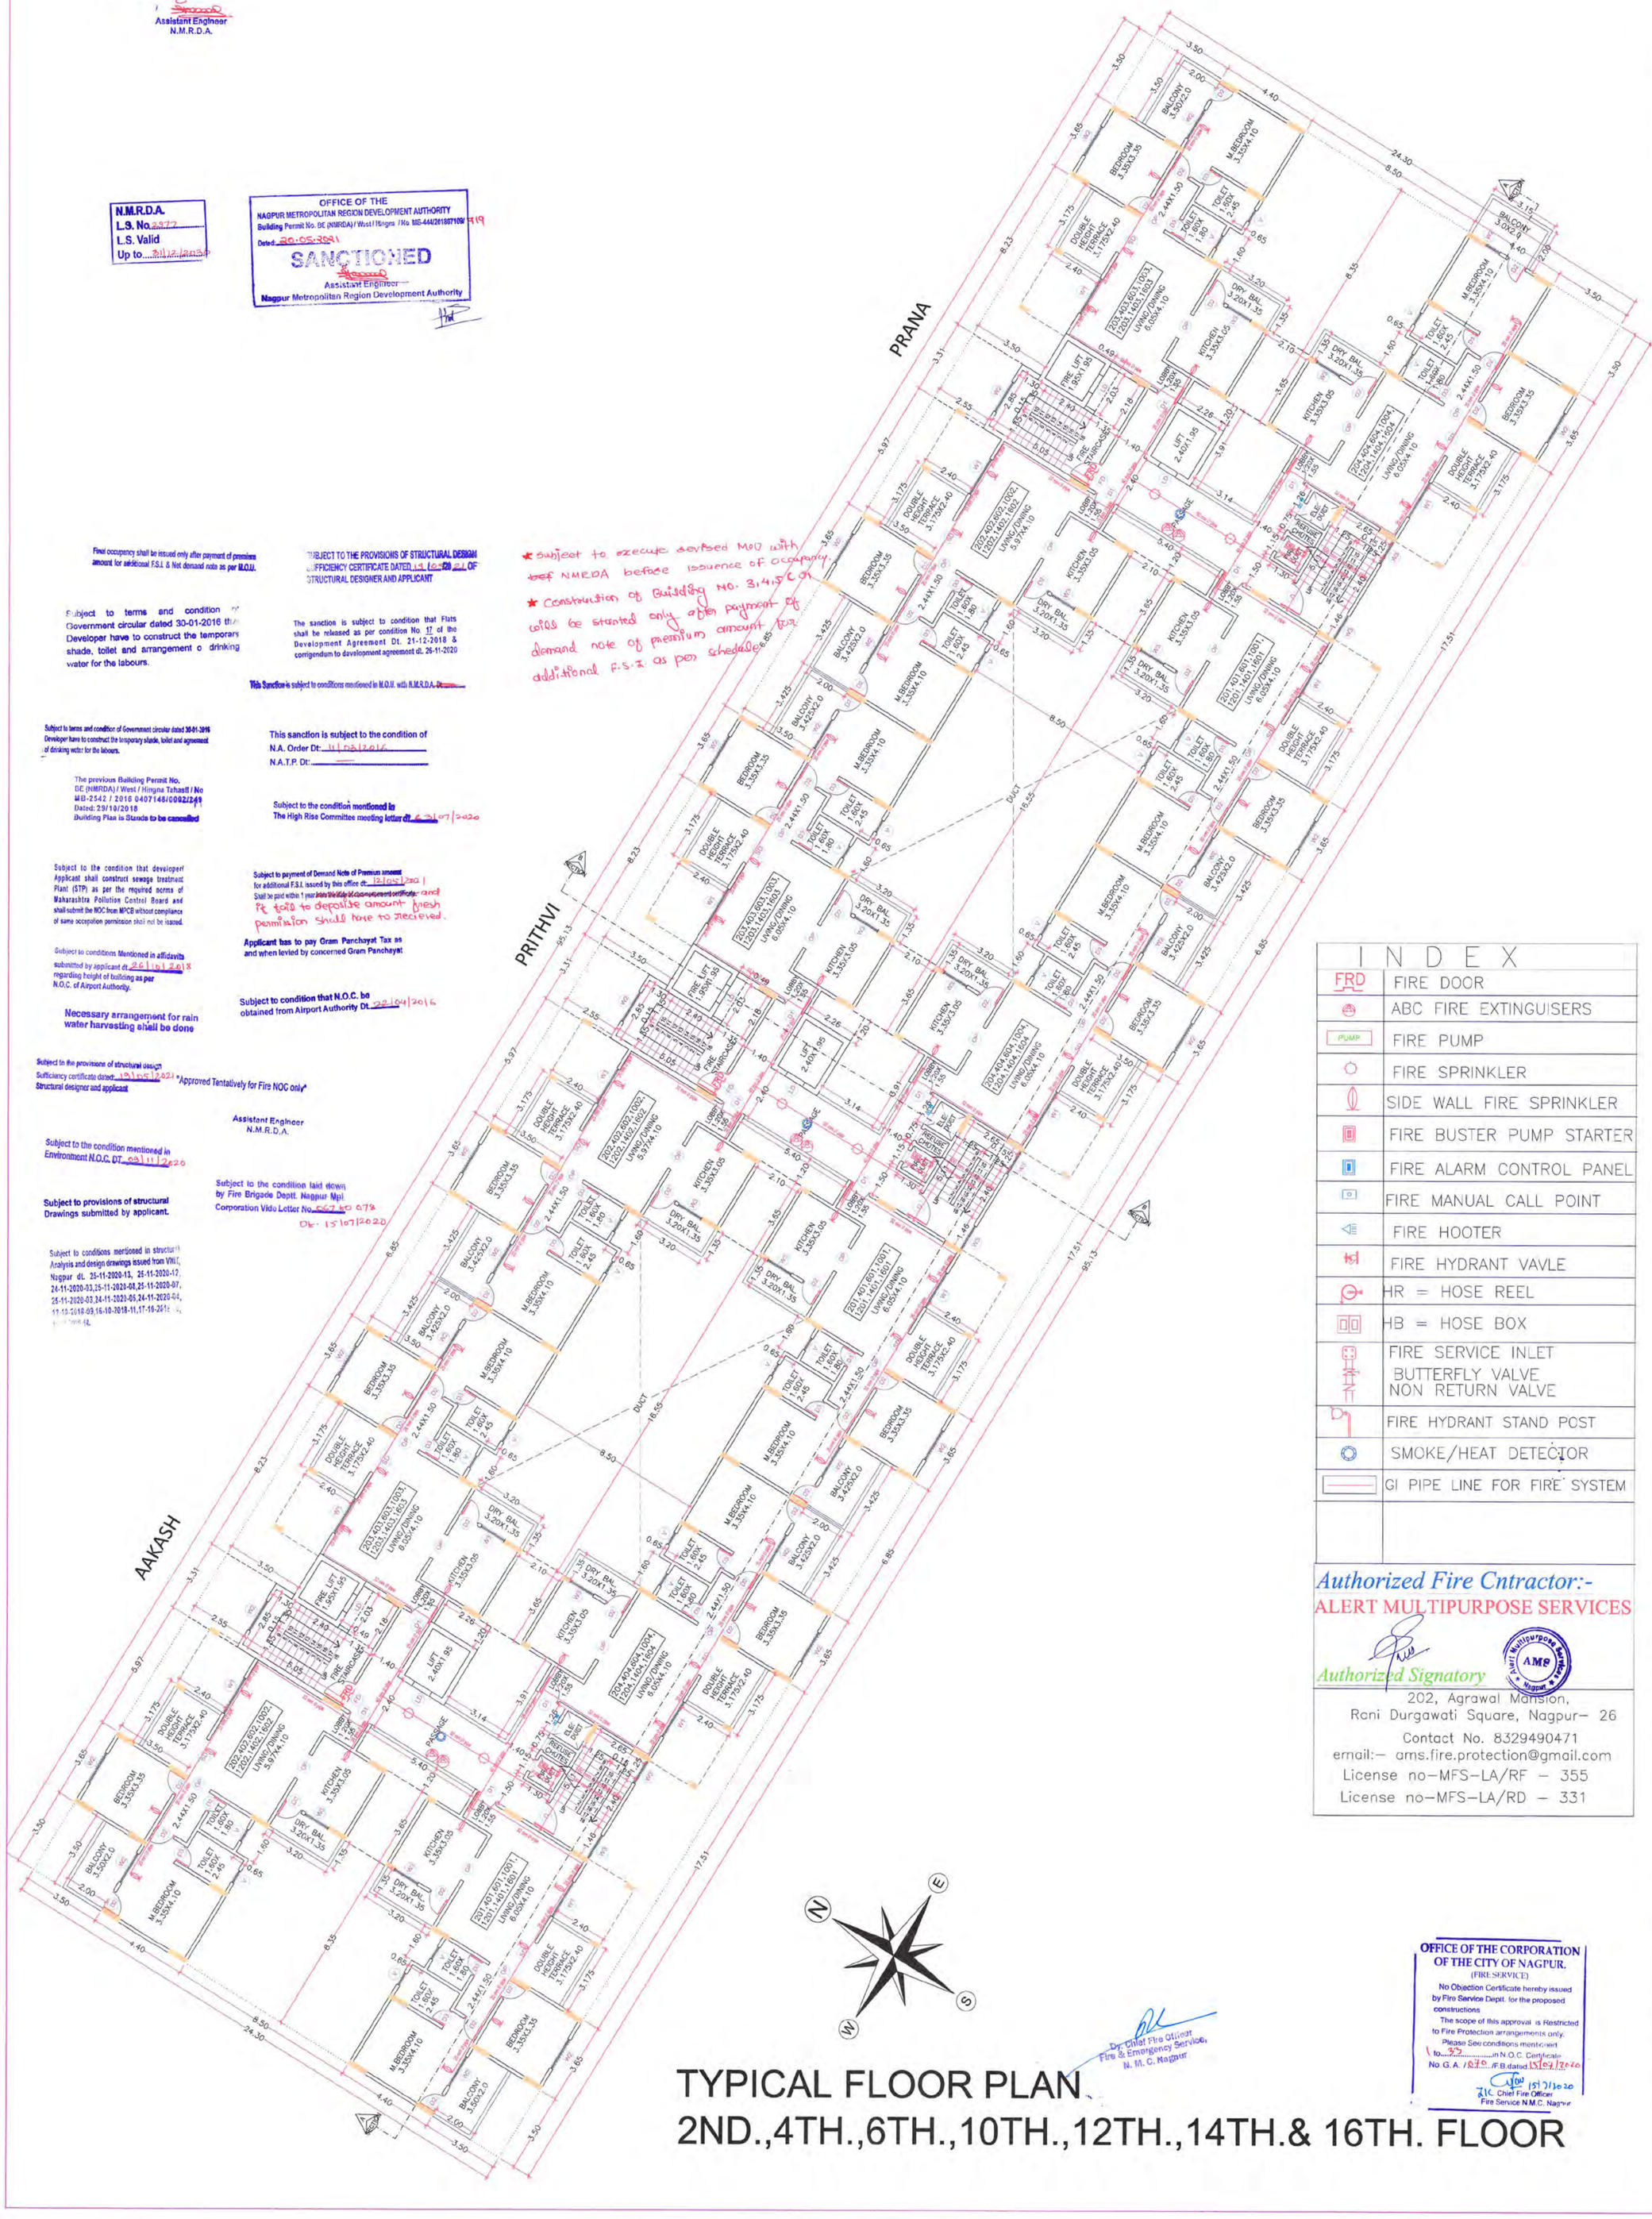

INDEX

FRD	FIRE DOOR
	ABC FIRE EXTINGUISERS
PUMP	FIRE PUMP
	FIRE SPRINKLER
	SIDE WALL FIRE SPRINKLER
	FIRE BUSTER PUMP STARTER
	FIRE ALARM CONTROL PANEL
	FIRE MANUAL CALL POINT
	FIRE HOOTER
	FIRE HYDRANT VAVLE
	HR = HOSE REEL
	HB = HOSE BOX
	FIRE SERVICE INLET BUTTERFLY VALVE NON RETURN VALVE
	FIRE HYDRANT STAND POST
	SMOKE/HEAT DETECTOR
	GI PIPE LINE FOR FIRE SYSTEM

Authorized Fire Cntractor:-
ALERT MULTIPURPOSE SERVICES
Authorized Signatory
202, Agrawal Mansion,
Rani Durgawati Square, Nagpur– 26
Contact No. 8329490471
email:– ams.fire.protection@gmail.com
License no–MFS–LA/RF – 355
License no–MFS–LA/RD – 331

Dy. Chief Fire Officer
Fire & Emergency Service,
N. M. C. Nagpur

OFFICE OF THE CORPORATION OF THE CITY OF NAGPUR.
(FIRE SERVICE)
No Objection Certificate hereby issued by Fire Service Deptt. for the proposed constructions
The scope of this approval is Restricted to Fire Protection arrangements only.
Please See conditions mentioned to 35 in N.O.C. Certificate No. G. A. /870 /F.B. dated 15/04/2020
15/7/2020
Chief Fire Officer
Fire Service N.M.C. Nagpur

TYPICAL FLOOR PLAN
2ND.,4TH.,6TH.,10TH.,12TH.,14TH.& 16TH. FLOOR

STAMP OF APPROVAL | 5/11

BUILDING NO 3

PROJECT NAME
SHIV–KAILASA

PROJECT ADDRESS
EXISTING CUM PROPOSED MUILTI FAMILY RESIDENTIAL CUM COMMERCIAL PROJECT UNDER THE SUMTHANA-SONDAPAR-KOTEWADA-JAMTHA-PARSODI IMPROVEMENT SCHEME (KOSUM SATELITE TOWNSHIP) AT FINAL PLOT NO 242, 241, 238/2, 239,237/1,238/1 & 247/1 (KHASRA NO 70,71,72, 73,74,76/1,76/2,76/3,77/1A) MOUZA SONDAPAR, TAHASIL-HINGNA, NAGPUR

OWNER'S SIGNATURE
OM SHIVAM BUILDCON PVT. LTD. Director
M/S. OM SHIVAM BUILDCON
PVT. LTD. AND OTHERS

ARCHITECT'S SIGNATURE
AR.SACHIN SUTAR
CA/95 18039
NIT LICENSE NO 2977

NORTH

UNUSUAL SPACES

Ar.SACHIN SUTAR
A1, NATURE VIEW SOC.,
NEAR CHATURSHRUNGI TEMPLE,
SENAPATI BAPAT ROAD,PUNE.:- 411016.
PH.NO :020-25630533/34,9822086603

JOB NO	DRG NO	DATE	SCALE	DRN BY	CHD BY
----	1	27-06-2019	1:100		----