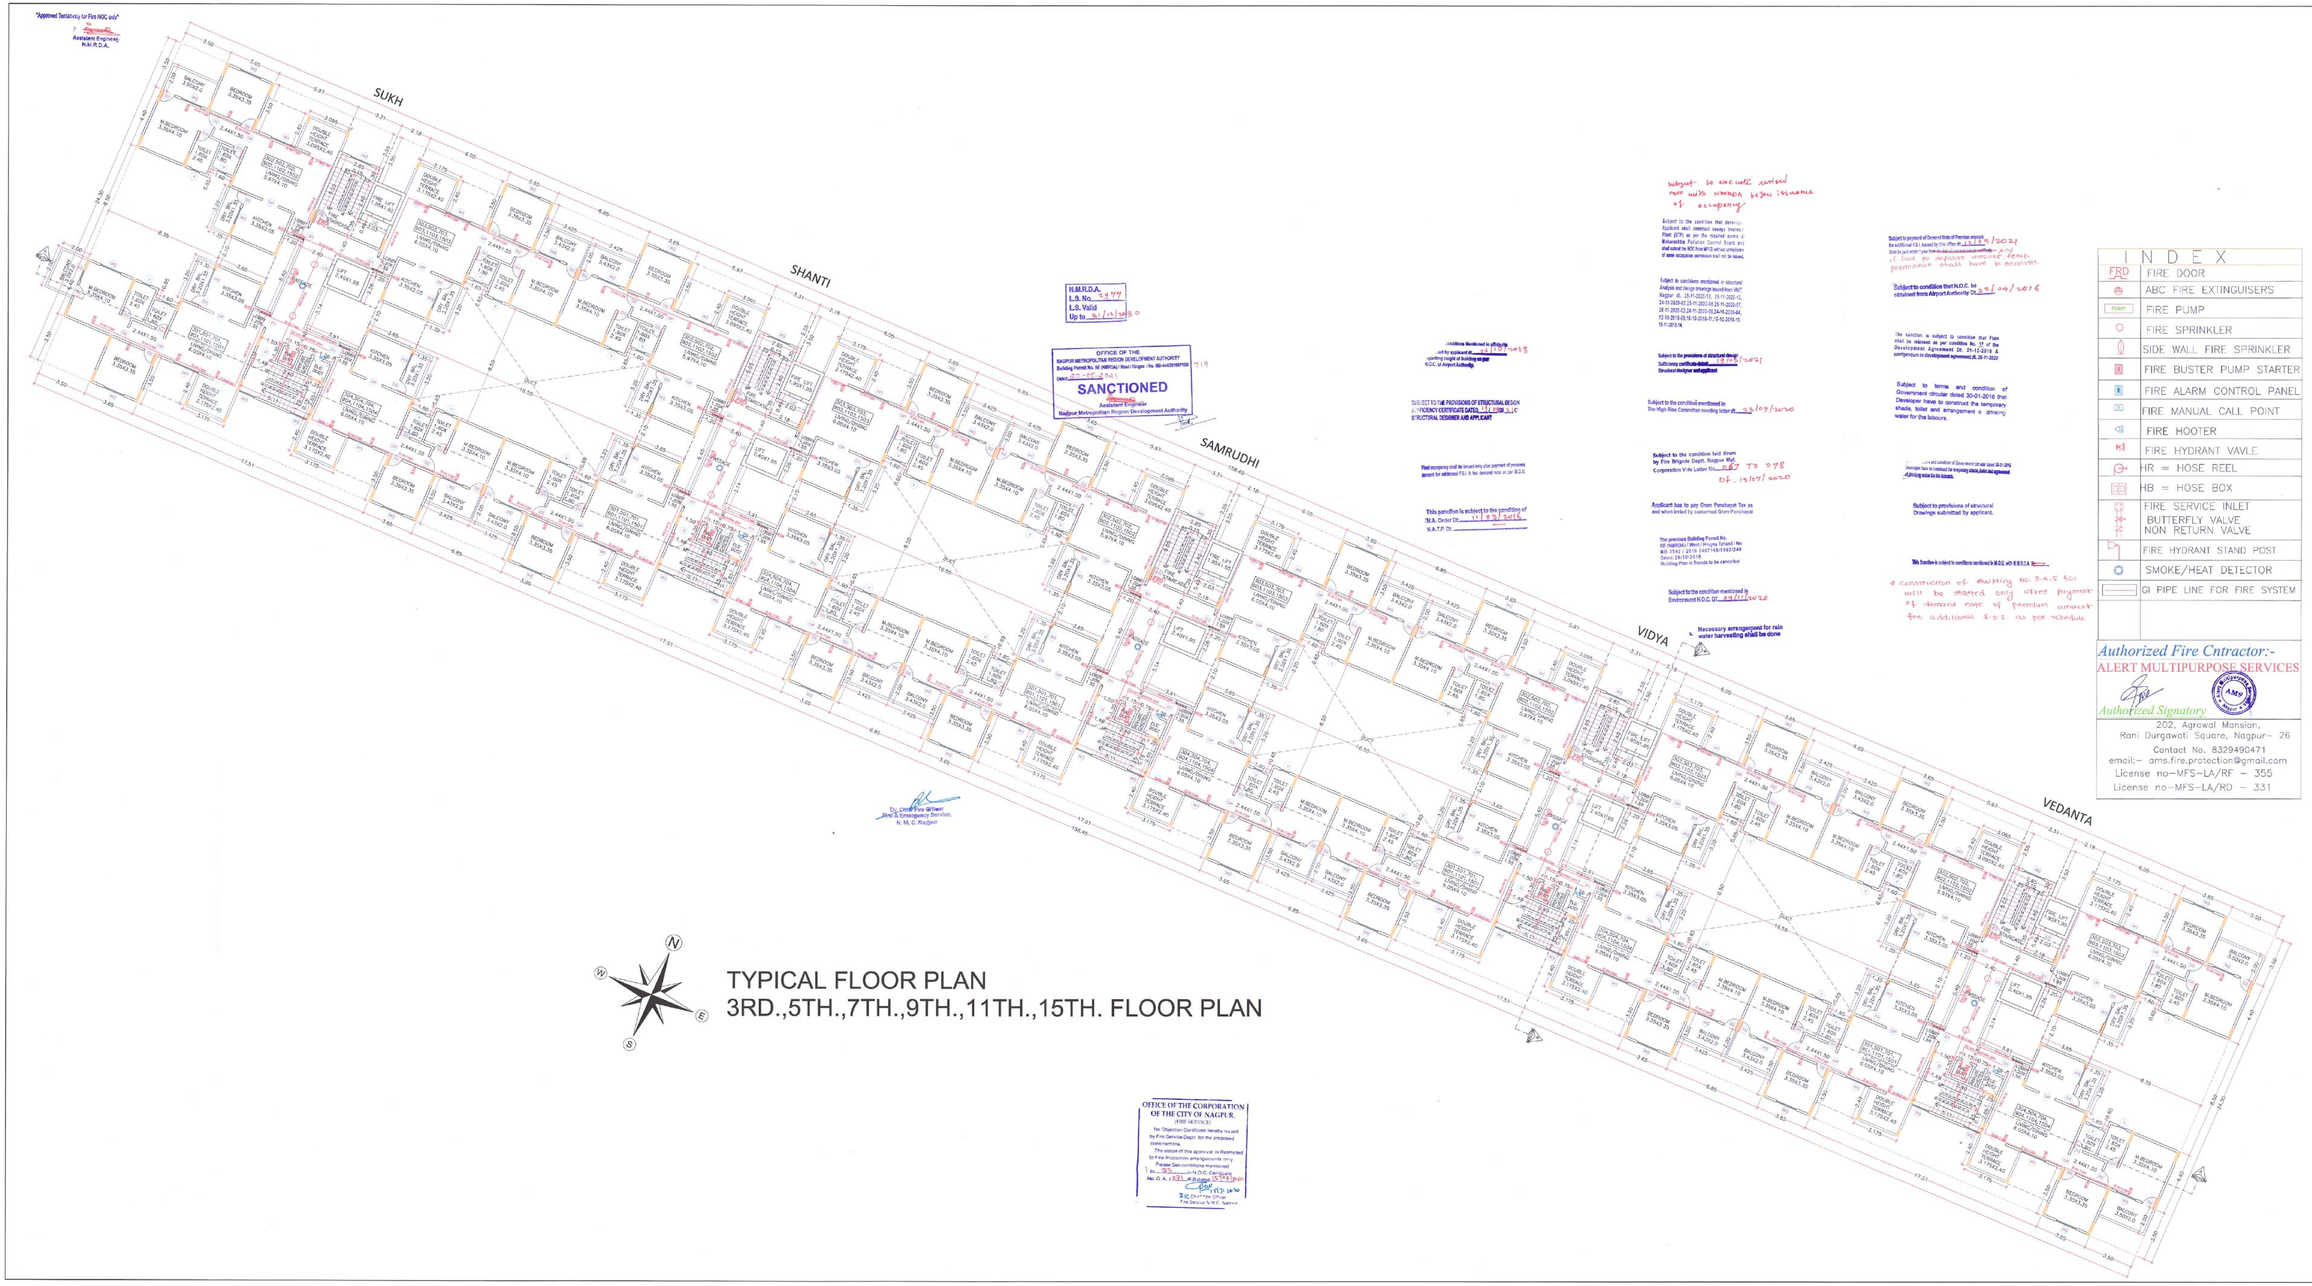

"Approved Tentatively for Fire NOC only"
Assistant Engineer,
N.M.R.D.A.

N.M.R.D.A.
L.S. No. 1377
L.S. Valid
Up to 31/12/2020

OFFICE OF THE
NAGPUR METROPOLITAN REGION DEVELOPMENT AUTHORITY
Building Permit No. M (NMRDA) / Bldg / Ringroad / Re: 66-44/2018/BP/0019
Dated 20-02-2019
SANCTIONED
Assistant Engineer
Nagpur Metropolitan Region Development Authority

Conditions Mentioned in affidavit
cum undertaking dated 11/03/2019
submitted by Applicant at
-parking height of building as per
N.O.C. of Airport Authority.

SUBJECT TO THE PROVISIONS OF STRUCTURAL DESIGN
EFFICIENCY CERTIFICATE DATED 11/03/2019
STRUCTURAL DESIGNER ARI APPLICANT

Final occupancy shall be issued only after payment of premium
amount for additional F.S.I. to be derived from or on TDR

This sanction is subject to the condition of
N.A. Order Dt. 11/03/2016
N.A.T.P. Dt.

Subject to be executed registered
agreement with NMRDA before issuance
of occupancy

Subject to the condition that developer/
Applicant shall construct sewage treatment
Plant (STP) as per the required norms of
Maharashtra Pollution Control Board and
shall submit to MCC from MPCB without completion
of water occupancy permission shall not be issued.

Subject to sanctions mentioned in structural
Analysis and design drawings dated from MJT,
Nagpur dt. 25-11-2022-12, 25-11-2022-12,
24-11-2023-02,25-11-2023-03,28-11-2023-07,
28-11-2023-12,24-11-2023-04,24-11-2023-04,
12-10-2018-03,15-10-2018-11,15-10-2018-10,
19-11-2018-14.

Subject to the provisions of structural design
Sufficiency certificate dated 18/03/2021
Structural designer ashaykant

Subject to the condition mentioned in
The High Rise Committee meeting letter dt. 23/07/2020

Subject to the condition laid down
by Fire Brigade Deptt, Nagpur Mpl.
Corporation Vide Letter No. 287 TO 298
Dt. 15/07/2020

Applicant has to pay Gram Panchayat Tax as
and when levied by concerned Gram Panchayat

The previous Building Permit No.
DE/NAGPUR/West Hingna Tahasil/ No
MB-2542/2018/24071481/0002248
Dated 26/10/2018
Building Plan is Hereby to be cancelled

Subject to the condition mentioned in
Environment N.O.C. Dt. 23/12/2020

Necessary arrangement for rain
water harvesting shall be done

Subject to payment of Demand Note of Premium amount
for additional F.S.I. issued by this office vide Dt. 13/12/2021
Shall be paid within 7 days from the date of issuance of certificate. Any
if fail to deposite amount herein
permission shall have to accordingly

Subject to condition that N.O.C. be
obtained from Airport Authority On 23/04/2016

The sanction is subject to condition that Fire
shall be released as per condition No. 17 of the
Development Agreement Dt. 21-12-2018 &
compensation in development agreement dt. 21-11-2022

Subject to terms and condition of
Government circular dated 30-01-2016 that
Developer have to construct the temporary
shade, toilet and arrangement o drinking
water for the labours.

Subject to provisions of structural
Drawings submitted by applicant.

This Sanction is subject to conditions mentioned in N.O.C. vide NMRDA

* construction of building No. B-4, 5 &6
will be started only after payment
of demand note of premium amount
& additional F.S.I. as per schedule

OFFICE OF THE CORPORATION
OF THE CITY OF NAGPUR.
(FIRE SERVICE)
No Objection Certificate hereby issued
by Fire Service Deptt. for the proposed
construction.
The scope of this approval is restricted
to Fire Protection arrangements only.
Please See conditions mentioned
1 to 25 in N.O.C. Certificate
No. C. A. / 1231 / F.S.Corp. / 2019-20
Dated 15/11/2019
Chief Fire Officer
Fire Service & M.C. Nagpur

Dy. Chief Fire Officer
Fire & Emergency Service,
N. M. C. Nagpur

TYPICAL FLOOR PLAN
3RD.,5TH.,7TH.,9TH.,11TH.,15TH. FLOOR PLAN

I N D E X

FRD	FIRE DOOR
	ABC FIRE EXTINGUISERS
PUMP	FIRE PUMP
	FIRE SPRINKLER
	SIDE WALL FIRE SPRINKLER
	FIRE BUSTER PUMP STARTER
	FIRE ALARM CONTROL PANEL
	FIRE MANUAL CALL POINT
	FIRE HOOTER
	FIRE HYDRANT VAVLE
	HR = HOSE REEL
	HB = HOSE BOX
	FIRE SERVICE INLET BUTTERFLY VALVE NON RETURN VALVE
	FIRE HYDRANT STAND POST
	SMOKE/HEAT DETECTOR
	GI PIPE LINE FOR FIRE SYSTEM

Authorized Fire Cntractor:-
ALERT MULTIPURPOSE SERVICES
Authorized Signatory
202, Agrawal Mansion,
Rani Durgawati Square, Nagpur- 26
Contact No. 8329490471
email:- ams.fire.protection@gmail.com
License no-MFS-LA/RF - 355
License no-MFS-LA/RD - 331

STAMP OF APPROVAL | 4/11

BUILDING NO 4

PROJECT NAME
SHIV-KAILASA

PROJECT ADDRESS
EXISTING CUM PROPOSED MUILTI FAMILY RESIDENTIAL CUM COMMERCIAL PROJECT UNDER THE SUMTHANA-SONDAPAR-KOTEWADA-JAMTHA-PARSODI IMPROVEMENT SCHEME (KOSUM SATELITE TOWNSHIP) AT FINAL PLOT NO 242, 241, 238/2, 239,237/1,238/1 & 247/1 (KHASRA NO 70,71,72, 73,74,76/1,76/2,76/3,77/1A) MOUZA SONDAPAR, TAHASIL-HINGNA, NAGPUR

OWNER'S SIGNATURE

M/S. OM SHIVAM BUILDCON PVT. LTD. AND OTHERS

ARCHITECT'S SIGNATURE

AR.SACHIN SUTAR
CA/95 18039
NIT LICENSE NO 2977

NORTH

UNUSUAL SPACES

Ar.SACHIN SUTAR
A1, NATURE VIEW SOC.,
NEAR CHATURSHRUNGI TEMPLE,
SENAPATI BAPAT ROAD,PUNE.- 411016.
PH NO :020-25630533/34,9822086603

JOB NO	DRG NO	DATE	SCALE	DRN BY	CHD BY
----	1	27-06-2019	1:100		----