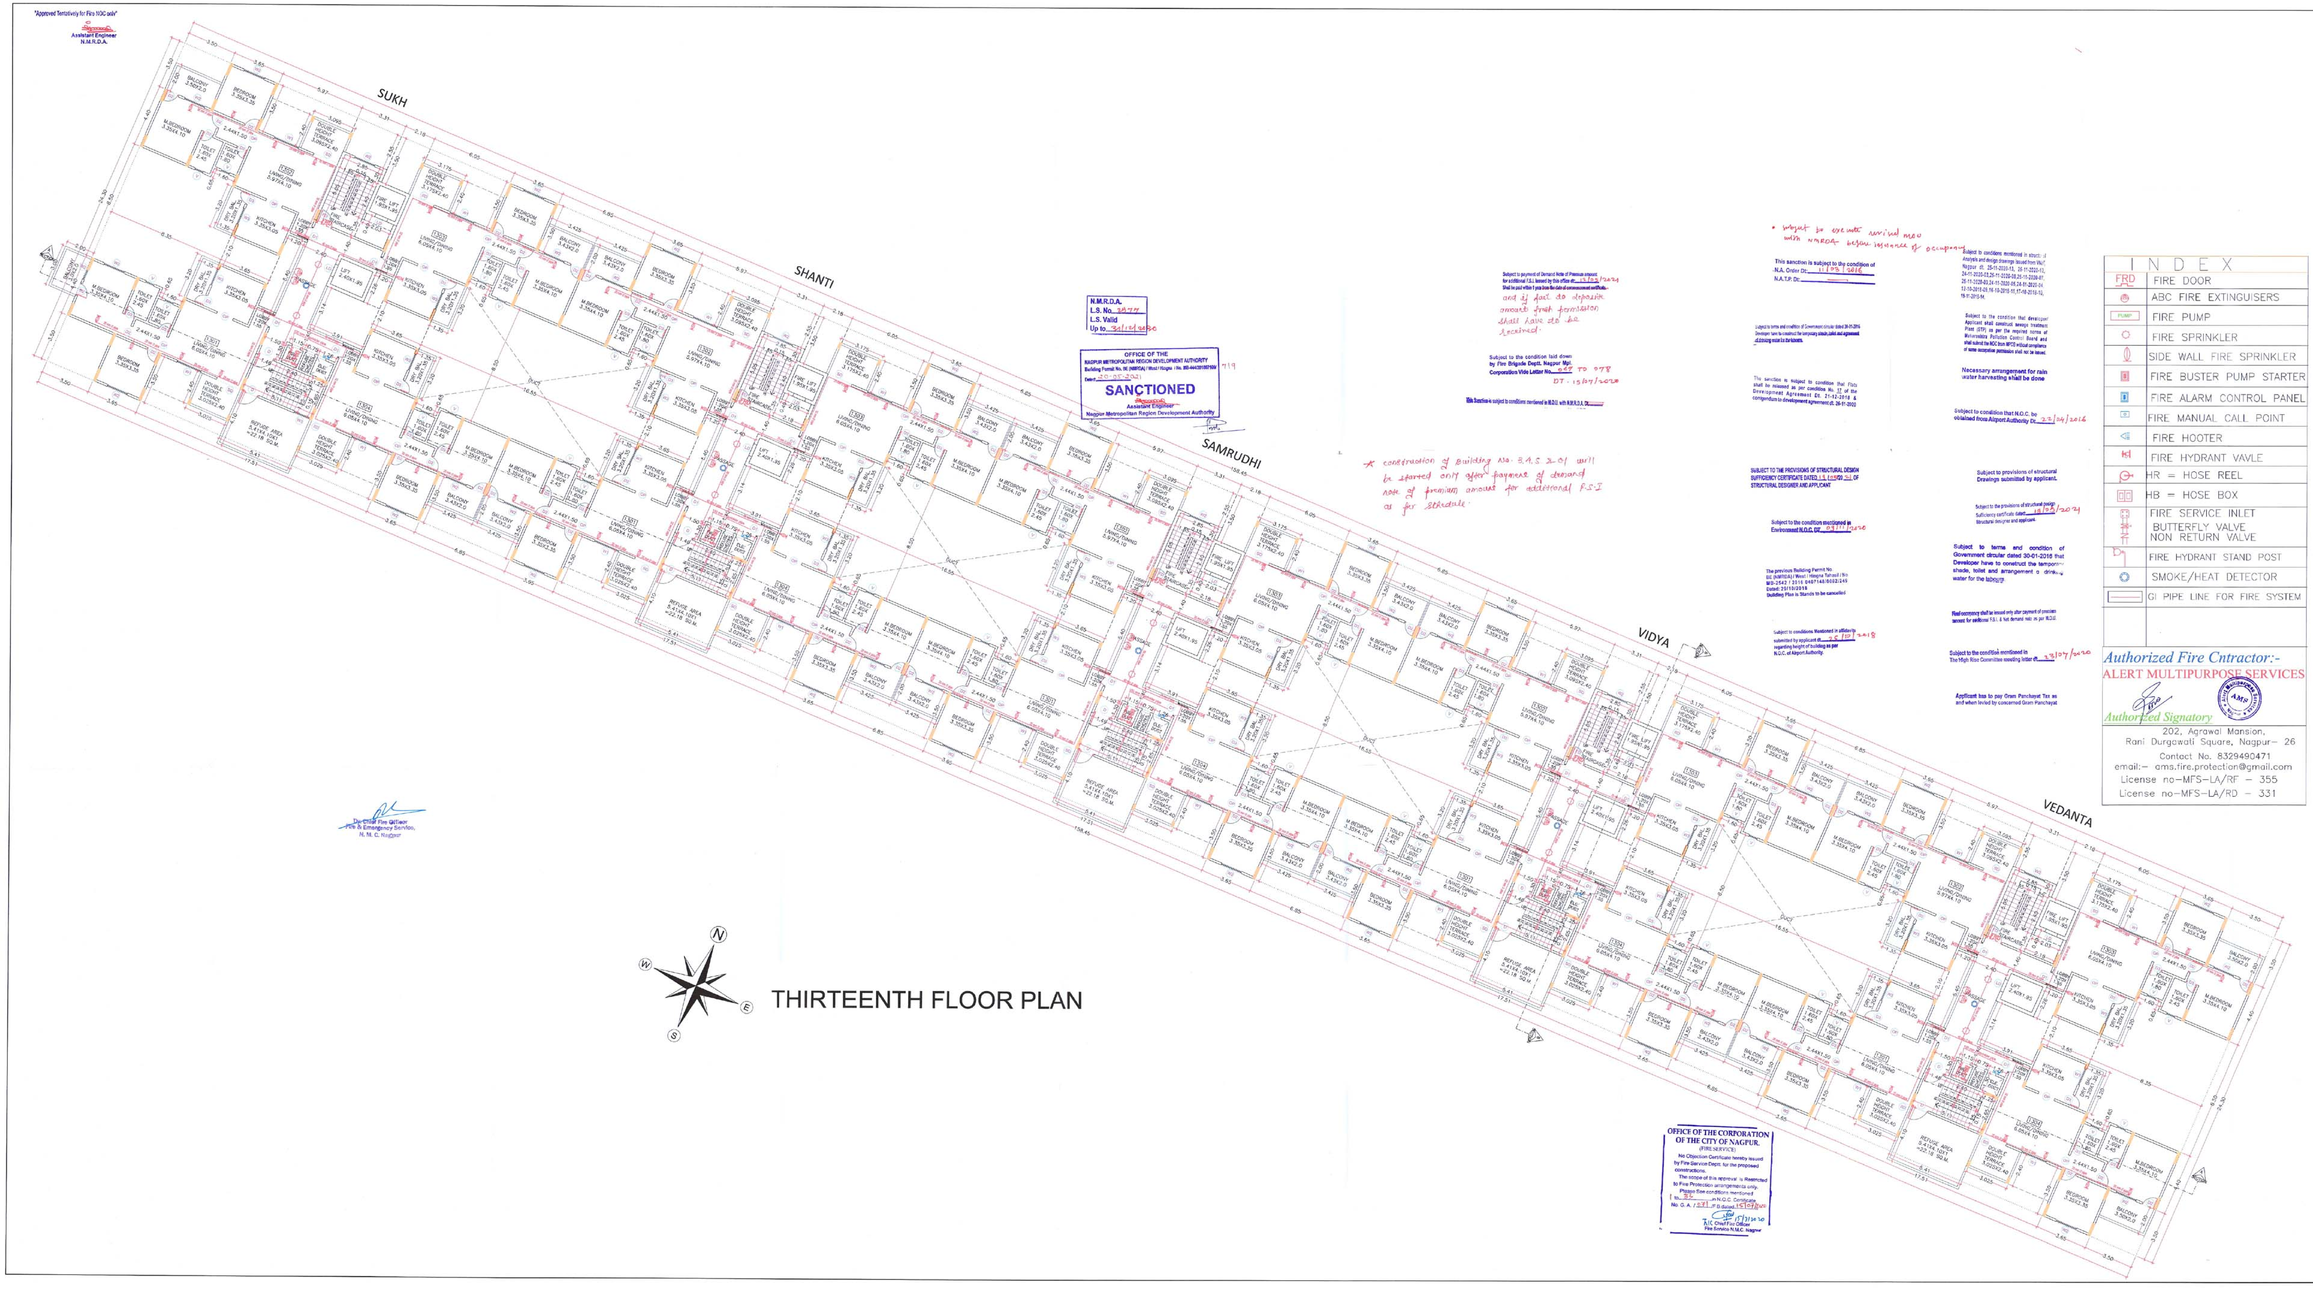

THIRTEENTH FLOOR PLAN

I N D E X	
FRD	FIRE DOOR
	ABC FIRE EXTINGUISERS
PUMP	FIRE PUMP
	FIRE SPRINKLER
	SIDE WALL FIRE SPRINKLER
	FIRE BUSTER PUMP STARTER
	FIRE ALARM CONTROL PANEL
	FIRE MANUAL CALL POINT
	FIRE HOOTER
	FIRE HYDRANT VAVLE
	HR = HOSE REEL
	HB = HOSE BOX
	FIRE SERVICE INLET
	BUTTERFLY VALVE
	NON RETURN VALVE
	FIRE HYDRANT STAND POST
	SMOKE/HEAT DETECTOR
	GI PIPE LINE FOR FIRE SYSTEM

Authorized Fire Cntractor:-
ALERT MULTIPURPOSE SERVICES
Authorized Signatory
202, Agrawal Mansion,
Rani Durgawati Square, Nagpur- 26
Contact No. 8329490471
email:- ams.fire.protection@gmail.com
License no-MFS-LA/RF - 355
License no-MFS-LA/RD - 331

STAMP OF APPROVAL

7/11

BUILDING NO 4

PROJECT NAME

SHIV-KAILASA

PROJECT ADDRESS

EXISTING CUM PROPOSED MUILTI FAMILY RESIDENTIAL CUM COMMERCIAL PROJECT UNDER THE SUMTHANA-SONDAPAR-KOTEWADA-JAMTHA-PARSODI IMPROVEMENT SCHEME (KOSUM SATELITE TOWNSHIP) AT FINAL PLOT NO 242, 241, 238/2, 239,237/1,238/1 & 247/1 (KHASRA NO 70,71,72, 73,74,76/1,76/2,76/3,77/1A) MOUZA SONDAPAR, TAHASIL-HINGNA, NAGPUR

OWNER'S SIGNATURE

Om Shivam Buildcon Pvt. Ltd.
Director

M/S. OM SHIVAM BUILDCON
PVT. LTD. AND OTHERS

ARCHITECT'S SIGNATURE

AR.SACHIN SUTAR
CA/95 18039
NIT LICENSE NO 2977

SACHIN SUTAR
CA/95 18039
ARCHITECT

NORTH

UNUSUAL SPACES
Ar.SACHIN SUTAR
A1, NATURE VIEW SOC.,
NEAR CHATURSHRUNGI TEMPLE,
SENAPATI BAPAT ROAD,PUNE.- 411016.
PH.NO :020-25630533/34,9822088603

JOB NO	DRG NO	DATE	SCALE	DRN BY	CHD BY
----	1	27-06-2019	1:100		----