
WING A & WING B

I.M.P.O.M.
I.S. No. 466
I.S. Valid upto 31/12/2029

OFFICE OF THE
NAGPUR METROPOLITAN REGION DEVELOPMENT AUTHORITY
Building Permit No. RECT/NMRDA/SOUTH/NMPCB/171208 66/2021012158/2221/860
dated- 30/09/2021
SANCTIONED
Assistant Engineer
Nagpur Metropolitan Region Development Authority

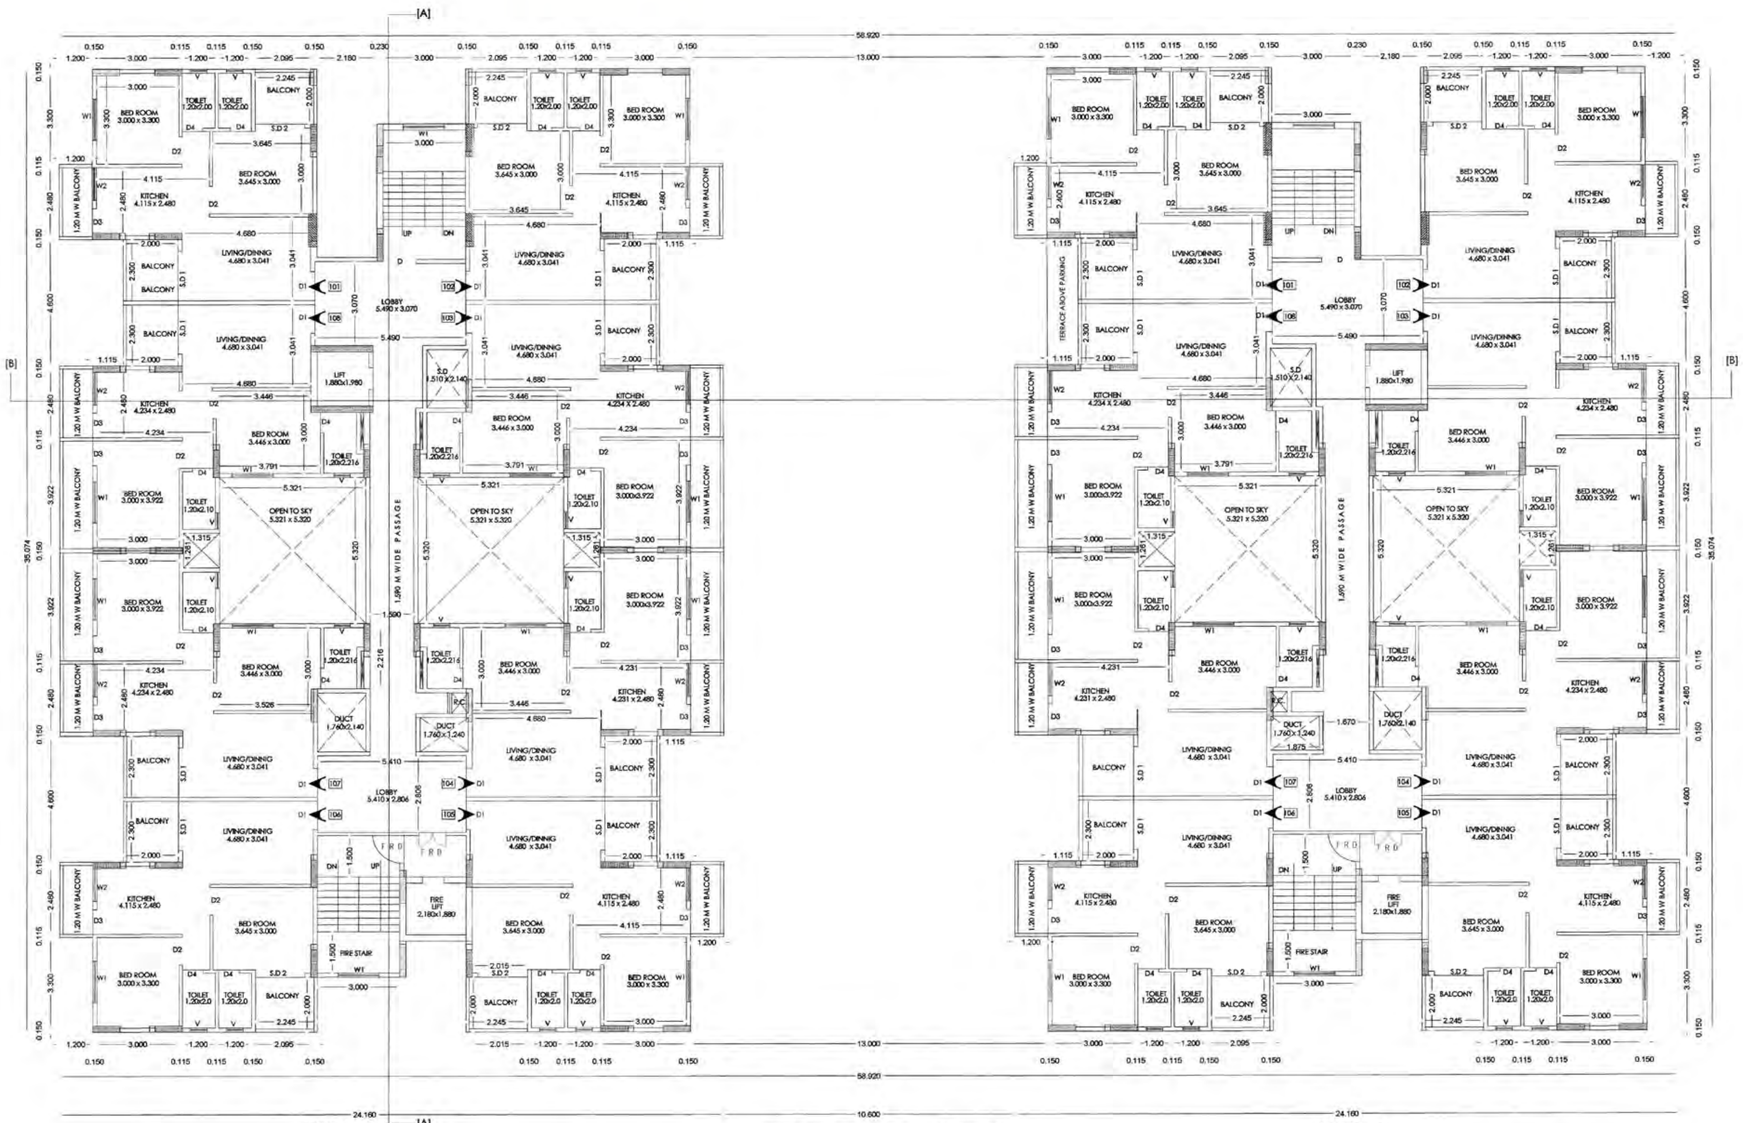

SECOND FLOOR PLAN
SCALE 1:100

PROPOSED CONSTRUCTION OF MULTI FAMILY RESIDENTIAL BUILDING (GROUP HOUSING) ON KH. NO. 191 PH. NO 38 MOUZA – PIPLA ,TAH–NAGPUR(RURAL), DIST –NAGPUR
BELONGING TO :–
M/S SHREE LAXMI VENTURE PVT. LTD. THROUGH DIRECTORS
1) SHRI. VINOD PUNDLIKRAO KUBDE
2) SHRI. RAJESH HOMRAJ ROKADE
3) SHRI. GANESH HOMRAJ ROKADE
4) SHRI. UMESH RAMBHAU MHATRE

This sanction is subject to conditions of
N.A. order Dt. 24/11/2015
N.A.TP. order Dt.

This Sanction is Subject to Conditions Mentioned in Development Agreement Dt. 3/5/2021

SUBJECT TO THE PROVISIONS OF STRUCTURAL DESIGN EFFICIENCY CERTIFICATE DATED 23/9/2021 OF STRUCTURAL DESIGNER AND APPLICANT

Subject to the provisions of structural drawings submitted by applicant.

Necessary arrangement for rain water harvesting shall be done

Subject to the Condition laid down by Fire Brigade Deptt. Directorate of maharashtra Nagpur Mpl. Corporation Vide Fire service Letter No. ... dt. ... MFS/ST/100-315, dated - 21/9/2021

This Sanction is Subject to Condition that Flats shall be released as per Condition No. 12 of the Development Agreement Dt. 3/5/2021

Subject to the condition that Developer/ Applicant shall construct sewage treatment plant (STP) as per the required norms of Maharashtra Pollution Control Board and shall submit the NOC from MPCB without compliance of same occupation permission not be issued.

Subject to terms and condition of Government circular dated 30-01-2016 that Developer have to construct the temporary shade, toilet and arrangement of drinking water for the labours.

Subject to condition that N.O.C. be obtained from Airport Authority Dt. 6/4/2021

INDEX :–
PLOT BOUNDRY SHOWN IN:
PROPOSED CONSTRUCTION SHOWN IN

OWNER'S SIGN.

1) SHRI. VINOD PUNDLIKRAO KUBDE
3) SHRI. GANESH HOMRAJ ROKADE
2) SHRI. RAJESH HOMRAJ ROKADE
4) SHRI. UMESH RAMBHAU MHATRE

ARCHITECT'S SIGN.

WAVE DESIGNER & PLANNERS Architect ANJALI KADAM B. Arch. C.O.A. / 43423 N.I.T./2349 N.M.C./R-509 NMRDA/44

WAVE
DESIGNER & PLANNERS
Flat no G-5 Chemistry Apt Chanakhatti Road, Near Ajni Sq Nagpur-440003

SCALE :– 1:100, 1:200,1:500. SHEET NO. :– 05/13