


SECOND FLOOR PLAN
(SCALE 1:100)

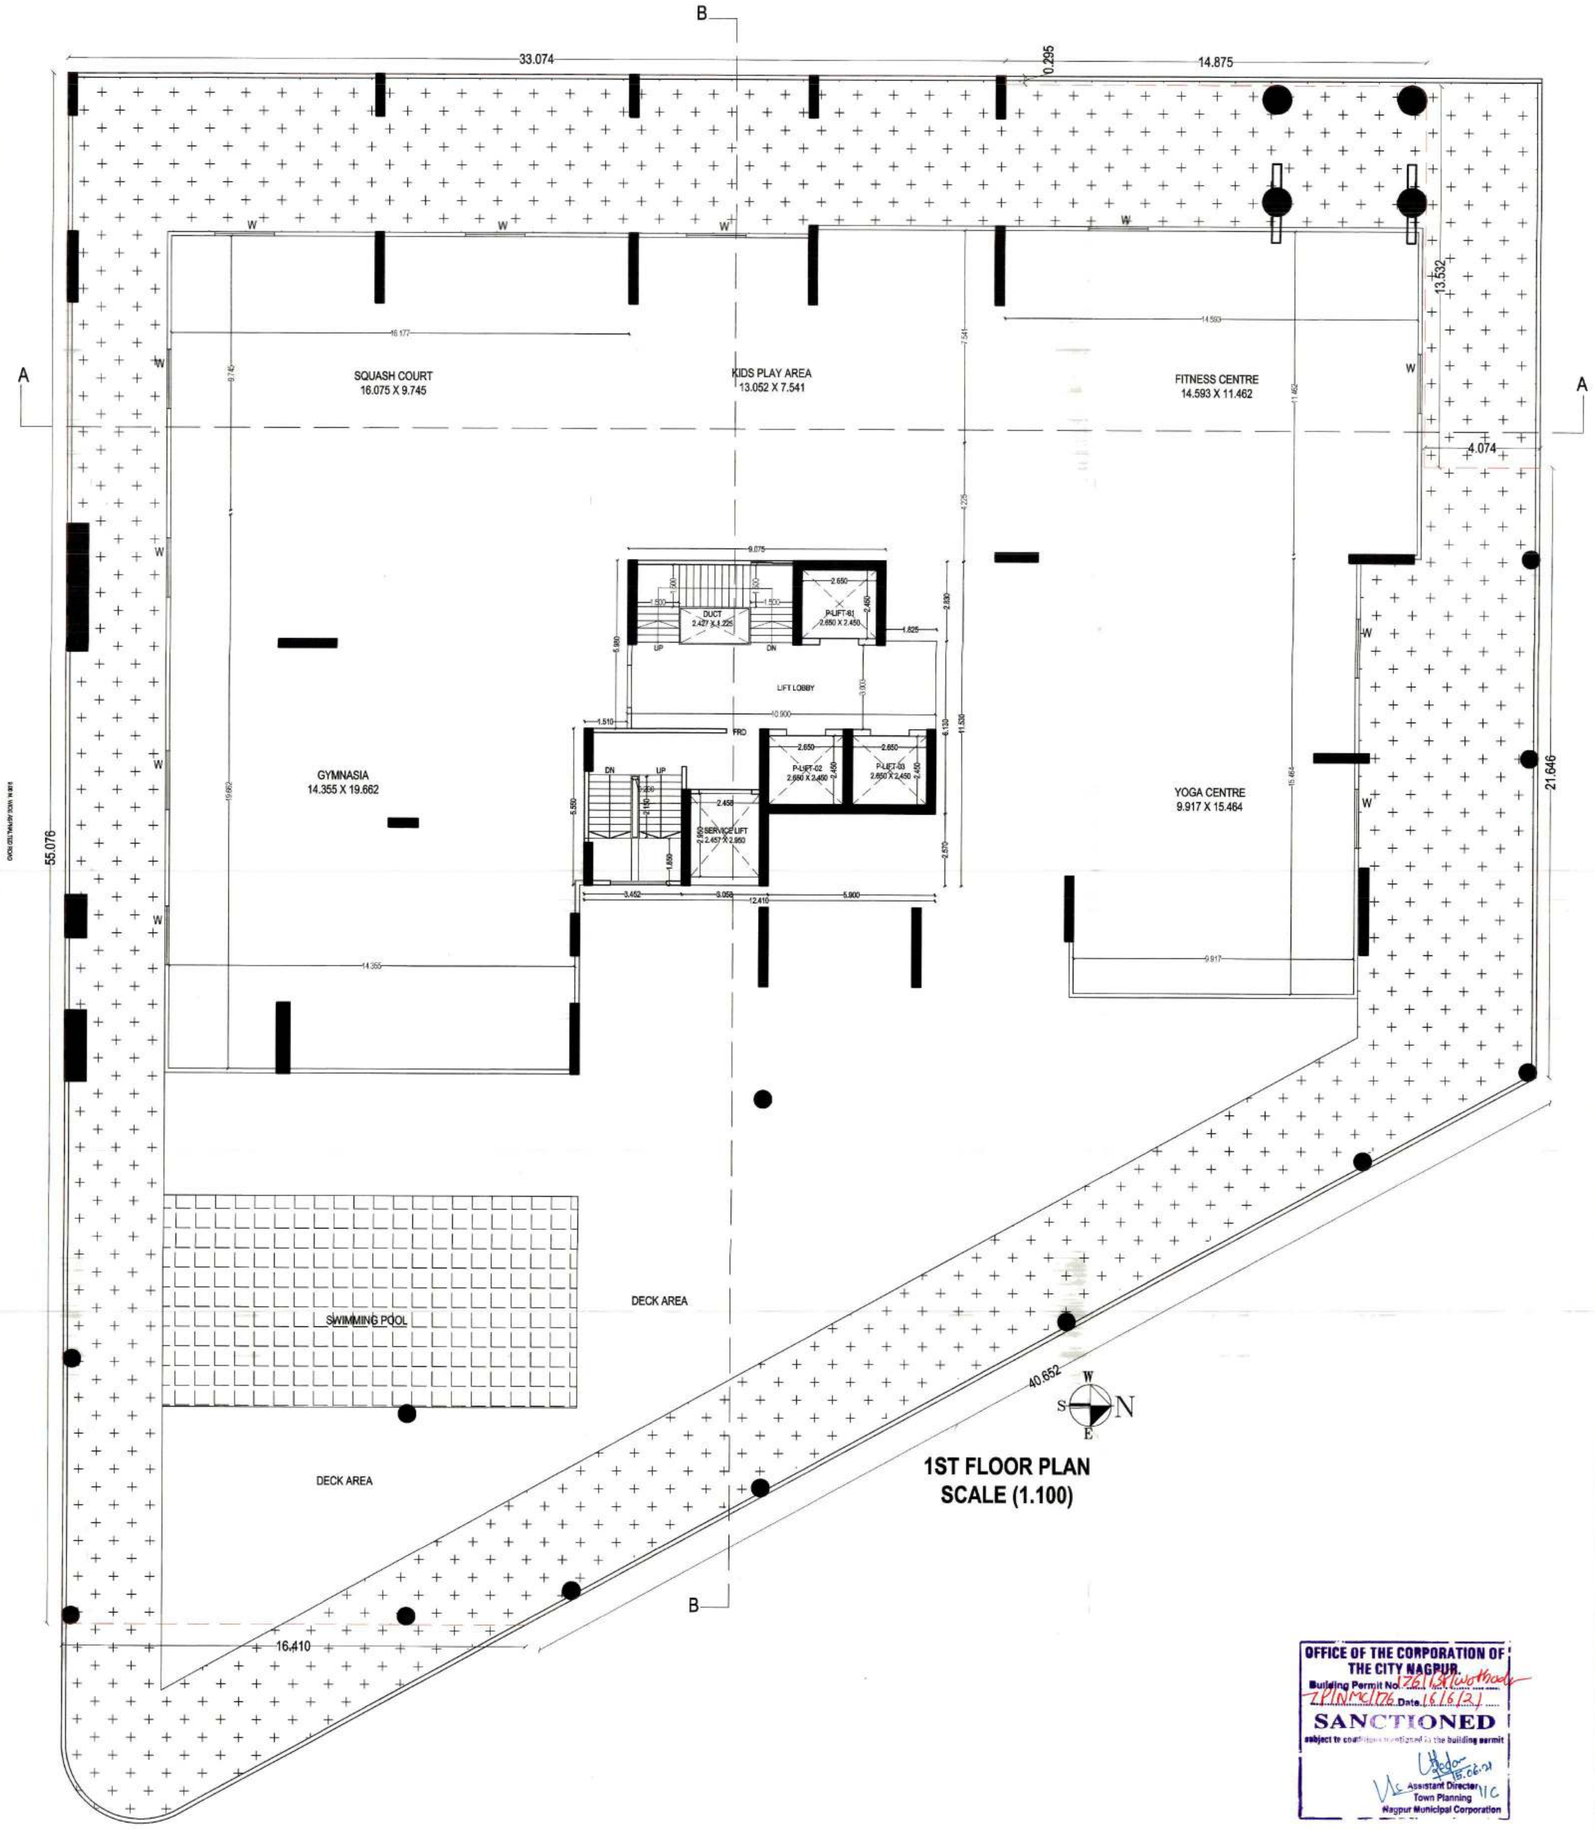

1ST FLOOR PLAN
SCALE (1.100)

JOB TITLE

PLAN SHOWING PROPOSED CONSTRUCTION FOR COMMERCIAL CUM RESIDENTIAL DWELLING UNIT ON SHEET NO.332/39-40, CITY SURVEY NO.170 ,KH NO.43-44/2,P.H.NO. 34-A,HOUSE NO. 2230,WARD NO.21,**MOUZA -WATHODA**,TAH-DIST- NAGPUR.

BELONG TO

M/S.KUKREJA INFRASTRUCTURES, THROUGH PARTNER SHRI.SHRAVAN GHANSHYAMDAS KUKREJA.

SCHEDULE OF OPENINGS :

CODE	SIZE	SILL LVL	LTL LVL	REMARKS
W	1800 x 1200	900	2100	TW.GLAZED WINDOW
W1	1500 x 1200	900	2100	TW.GLAZED WINDOW
W2	1200 x 1050	1050	2100	TW.GLAZED WINDOW
W3	1000 x 900	1050	2100	TW.GLAZED WINDOW
V1	600x 750	-------	2100	LOVERED VENTILATOR
D1	1000 x 2100	-------	2100	T.W. DOOR
D2	900 x 2100	-------	2100	T.W. DOOR
D3	750 x 2100	-------	2100	T.W. DOOR

REFERENCE :

PLOT BOUNDRY SHOWN IN THUS
PROPOSED CONSTRUCTION SHOWN IN THUS
WORK TO BE DEMOLISHED SHOWN THUS

C.O.A. REG. NO CA /2007/ 39381	N.I.T. REG. NO 2940	N.M.C. REG. NO R-422
SCALE 1 : 100 & 1 : 200		DRAWN BY R.K.
DATE 20-04-2021		CHECKED BY

Note - ALL DIMENSIONS ARE IN MM.

DRAWING TITLE
SUBMISSION DWG.

OFFICE OF THE CORPORATION OF THE CITY NAGPUR
Building Permit No: 221/Commercial/TPIN/6176 Dtd. 16/6/21
SANCTIONED
subject to conditions mentioned in the building permit
Assistant Director, Town Planning, Nagpur Municipal Corporation

The Rain Water Harvesting is required to be provided as per Directon of Govt. of Maharashtra No. TPB 432091/2133 CR - 230/ 01/UD-11, dated 10th March, 2005 as per schedule for every 300 sq.mtrs. built-up area. The system may be by open well 1 mtr. dia t mtrs. deep with filteration chamber for every 300 sq.mtrs. Built up area. Other options mentioned in the schedule may be adopted.
a) The authority may impose a levy of Rs. 1000/- per annum for every 100 sq.mts. of built-up area, for failure of the owner of the building.

Provisions For Solar Water Heating Systems
Solar Water Heating System should be installed in the building for the following uses at the per capita capacity mentioned as under.

Type of Buildings	Per Capita Capacity Recommended
2) Hostels	... Ltrs./day/ Person.
3) Hotels	... Ltrs/day/person.
3) Hospitals, nursing homes	... Ltrs/day/ person.
4) Residential buildings	->25 Ltrs./day/ person.

5) the provisions as above is not made, the occupancy certificate will not be issued from NMC

Architect's Sign

Ar. LOKESH KADU
CA/2007/39381
NMC/ R- 402, NIT- 2140
Ar. LOKESH W. KADU
C.O.A. No : CA / 2007/ 39381

Client's Sign

M/S.KUKREJA INFRASTRUCTURES, THROUGH PARTNER SHRI.SHRAVAN GHANSHYAMDAS KUKREJA.

emanate DESIGN
Ar. LOKESH W. KADU
Architecture, Planning, Interior's
Block No. 11, 11A, 12, A- Wing (J.B Wing), Mengalwari Complex, Sadar, Nagpur - 440010. (M.S.), India.
call: +91 8623872364 + 91 7276564256.
mail us: emanatedesign9@gmail.com, web: www.emanatedesign.in