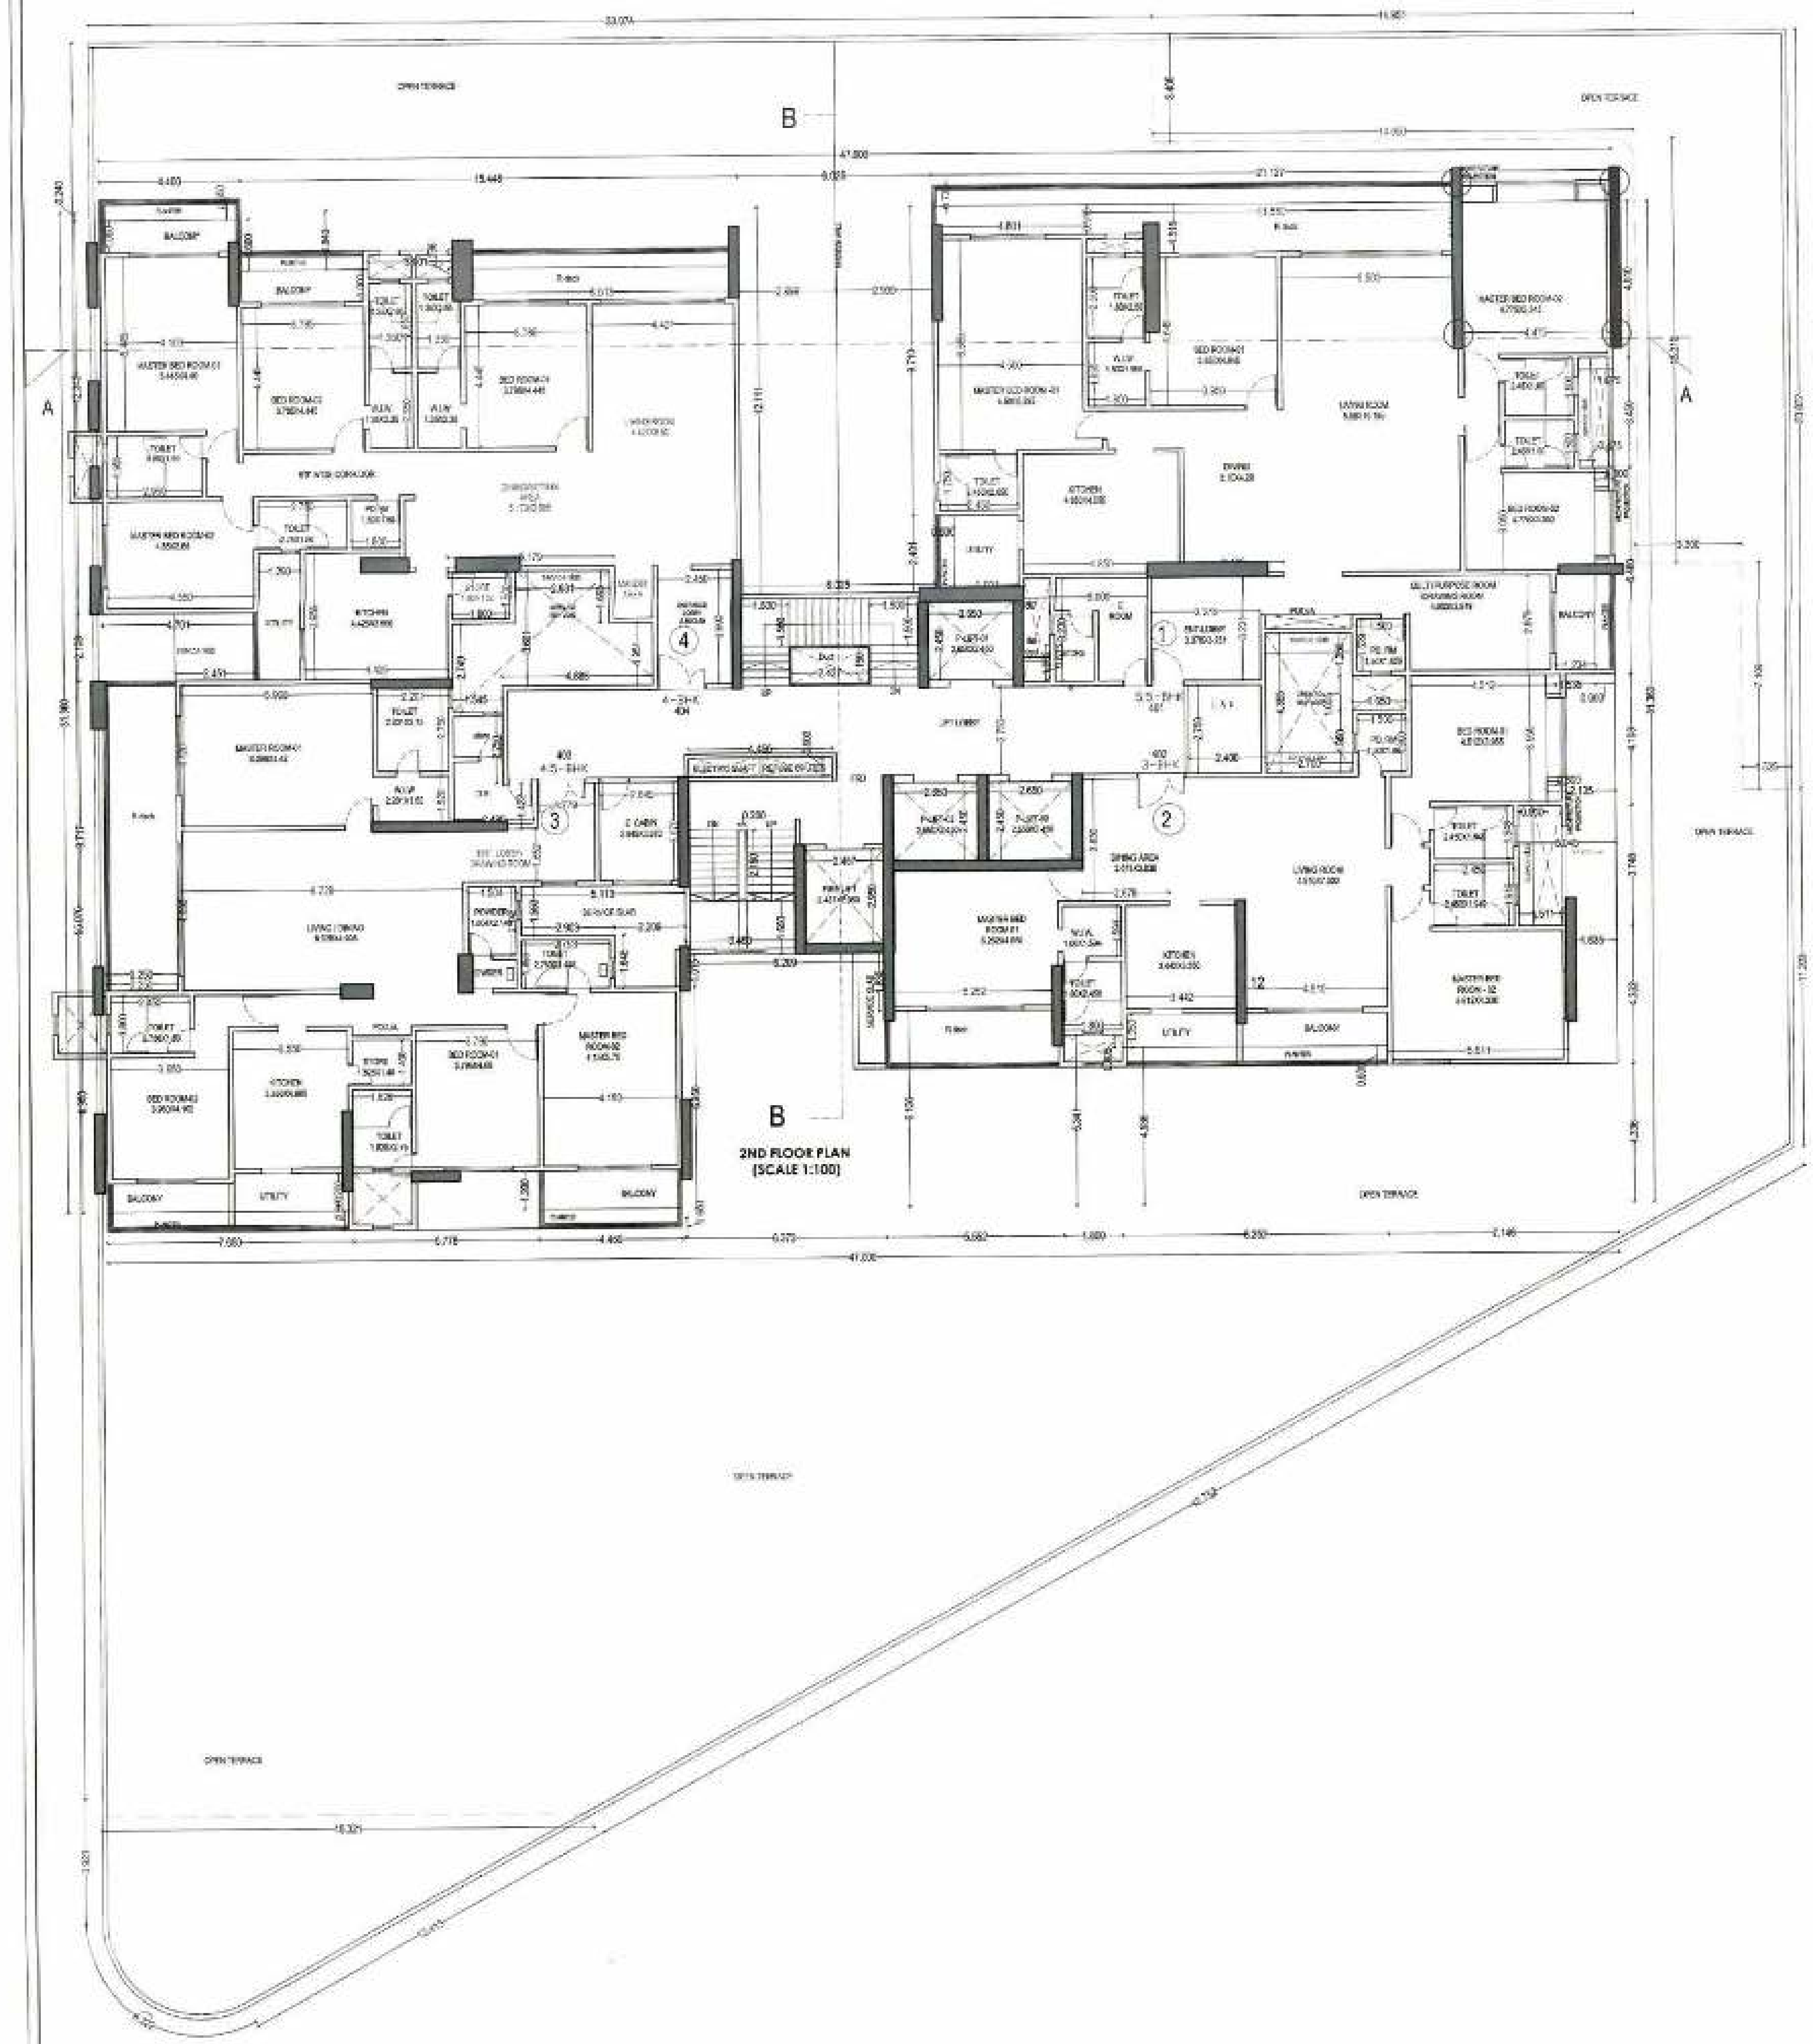

2ND FLOOR PLAN
[SCALE 1:100]

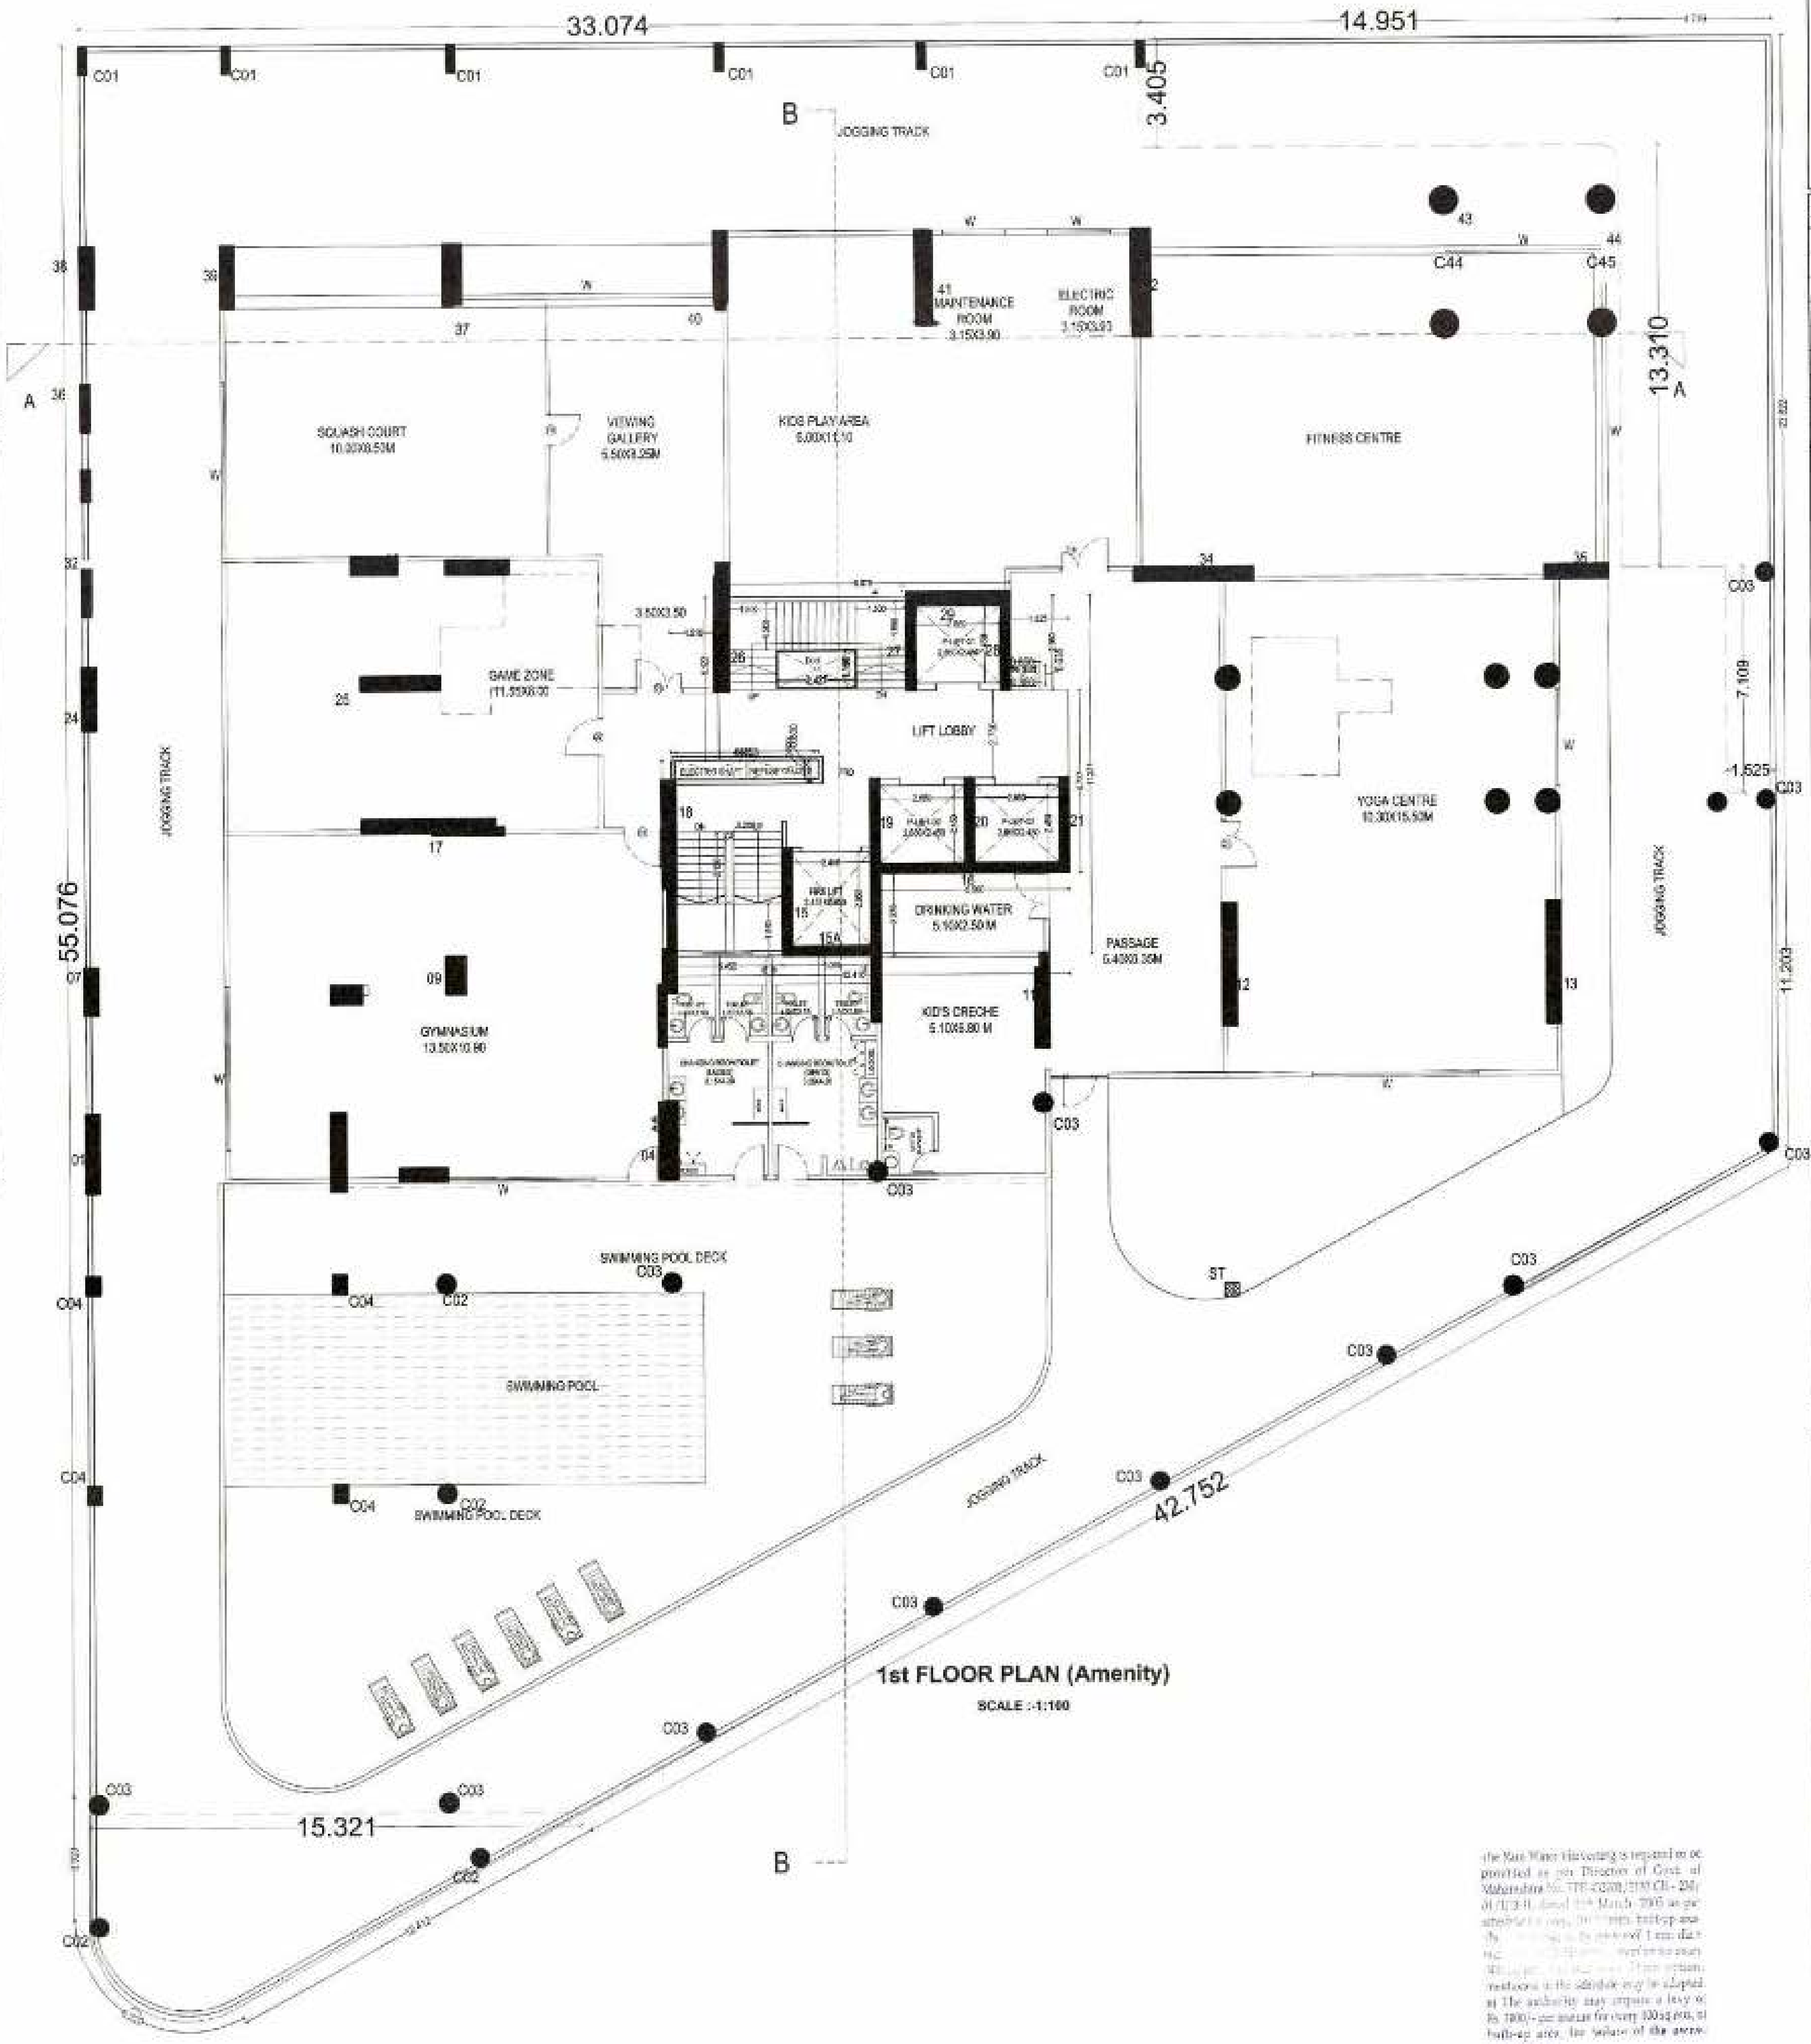

1st FLOOR PLAN (Amenity)
SCALE :-1:100

1ST & 2ND FLOOR PLAN

5/9

OFFICE OF THE CORPORATION OF THE CITY NAGPUR.
Building Permit No. 35[illegible]
Date 09/6/22
SANCTIONED
Assistant Director
Town Planning
Nagpur Municipal Corporation

JOB TITLE
PLAN SHOWING PROPOSED CONSTRUCTION FOR MULTI FAMILY RESIDENTIAL DWELLING UNIT & COMMERCIAL SHOPS ON SHEET NO.332/39-40, CITY SURVEY NO.170 ,KH NO.43-44/2,P.H.NO. 34-A,HOUSE NO. 2230,WARD NO.21,**MOUZA -WATHODA**,TAH-DIST-NAGPUR.

BELONG TO
M/S KUKREJA INFRASTRUCTURES, THROUGH PARTNER
SHRI.SHRAVAN GHANSHYAMDAS KUKREJA.

SCHEDULE OF OPENINGS :

CODE	SIZE	SILL LVL.	LTL. LVL.	REMARKS
W	1800 x 1200	900	2100	T.W.GLAZED WINDOW
W1	1500 x 1200	900	2100	T.W.GLAZED WINDOW
W2	1200 x 1050	1050	2100	T.W.GLAZED WINDOW
W3	1000 x 900	1050	2100	T.W.GLAZED WINDOW
V1	630x 750	-------	2100	LOUVERED VENTILATOR
D1	1000 x 2100	-------	2100	T.W. DOOR
D2	900 x 2100	-------	2100	T.W. DOOR
D3	750 x 2100	-------	2100	T.W. DOOR

REFERENCE :

PLOT BOUNDRY SHOWN IN THUS
PROPOSED CONSTRUCTION SHOWN IN THUS
WORK TO BE DEMOLISHED SHOWN THUS

C.O.A. REG. NO. CA /2007/ 39391	NAT. REG. NO. 2160	NMC REG. NO. R-402
SCALE 1: 100 & 1 - 200	W S N E	DRAWN BY R.K.
DATE 16.05.2021		CHECKED BY

Note - ALL DIMENSIONS ARE IN MM.

DRAWING TITLE
SUBMISSION DWG.

M/S KUKREJA INFRASTRUCTURES, THROUGH PARTNER
SHRI.SHRAVAN GHANSHYAMDAS KUKREJA.

Ar. LOKESH KADU
CA/ 2007/ 39391
NMC R.402 NIT-2
Ar. LOKESH W. KADU
C.O.A. No. CA / 2007/ 39391

Signature
Name of Architect/ Licensed Engineer/ Supervisor

Ar. LOKESH W. KADU
Architecture, Planning, Interior's