


FRONT ELEVATION

SCALE - 1:100

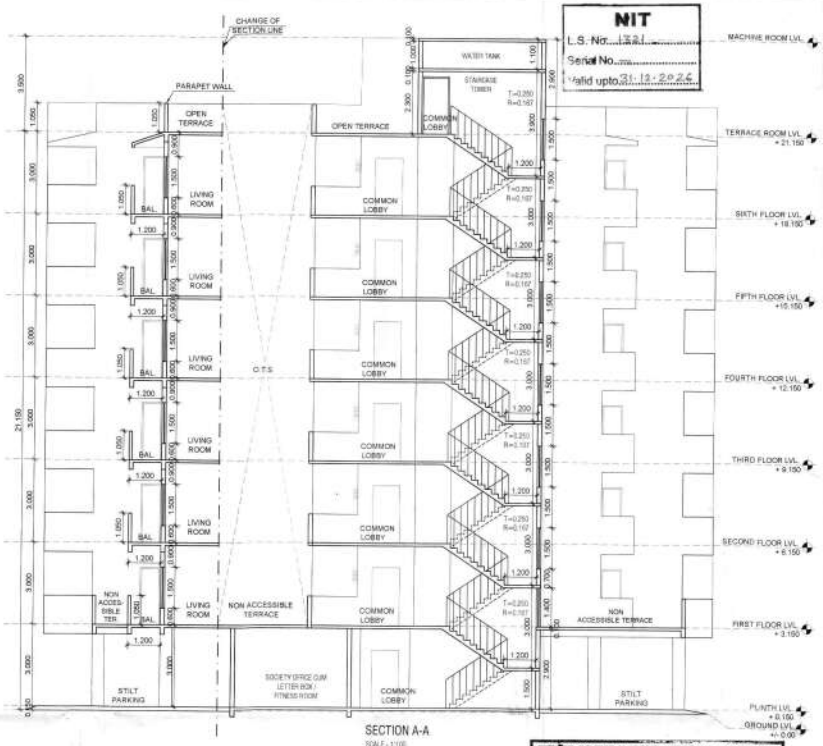

SECTION A-A

SCALE - 1:100

NIT

L.S. No. 1321

Serial No.

Valid upto 31.12.2025

OFFICE OF THE NAGPUR IMPROVEMENT TRUST

Building Permit No. (Cont.) / Cont.NP - (BAL - 9 - 591/

No. - 23147288

Date:

SANCTIONED 13.11.23

Building Engineer

Nagpur Improvement Trust



SECTION B-B

SCALE - 1:100

ROOF RAINWATER HARVESTING SYSTEM SHOULD BE PROVIDED WITHIN PLOTAREA



CARPET AREA KEY PLAN FOR GROUND FLOOR

SCALE - 1:100

CARPET AREA ON GROUND FLOOR(SHOPS)

SHOP-1,2,3,4,5,6		2.944	X	6.000	6	=	105.984 SQ.M
SHOP-7(A)		2.935	X	2.882	1	=	8.459 SQ.M
(B)	1/2	0.713	X	3.118	1	=	1.112 SQ.M
(C)		2.222	X	3.118	1	=	6.928 SQ.M
(D)	2/3	0.187	X	3.198	1	=	0.399 SQ.M
TOTAL CARPET AREA						=	**122.882 SQ.M**

SHEET - 02 OF 02

PROPOSED MULTY-FAMILY RESIDENTIAL BUILDING PLAN ON PLOT NO.14 KH.NO.-117,118,120/1,121/1,MOUZA -ZINGABAI TAKLI,MALIK MAKBUJA, TAH.- NAGPUR ,DIST.- NAGPUR.

BELONGING TO :

GREEN STONE INFRASTRUCTURE THROUGH

1) SHRI. N@MCHAND W/CHORE

2) SHRI. GOPAL ANNAJI KOHALE

SCHEDULE OF OPENING

SR.NO.	TYPE	SIZE	DESCRIPTION
01	D	1.00 X 2.10	T.W. PANELLED DOOR
02	D1	0.90 X 2.10	T.W. PANELLED DOOR
03	D2	0.75 X 2.10	T.W. PANELLED DOOR
04	W	1.50 X 1.50	T.W.GLAZED WINDOW
05	W1	1.20 X 1.50	T.W. GLAZED WINDOW
06	W2	1.20 X 1.00	T.W. GLAZED WINDOW
06	W3	1.20 X 1.20	T.W. GLAZED WINDOW
08	V	0.60 X 0.60	M.S. LOUVERED VENTILATOR

LEGEND:

PLOT BOUNDRY SHOWN IN

PROPOSED CONSTRUCTION SHOWN IN

SUBMISSION DRAWING

ARCHITECT

ARCHITECT
C. D. Giripunje
C. A. / 2001 / 27622
N.I.T. No.1321
N.M.C. No.R-198
M. No. 9422103220

Date	
Dwg. No.	SUB/01
Dealt by	CHANDU SIR
Scale	1:100, 1:200

North

OWNER


GREEN STONE INFRASTRUCTURE THROUGH

1) SHRI. N@MCHAND W/CHORE

2) SHRI. GOPAL ANNAJI KOHALE

VISTAAR

ARCHITECT,INTERIOR DESIGNER, PLANNER FLAT NO. 106,GROUND FLOOR,SHRILA APARTMENT, BEHIND BATUKBHAI JEWELLERS,KHARE TOWN,DHARAMPETH,NAGPUR-440010. PH.NO.(0712)-2546183

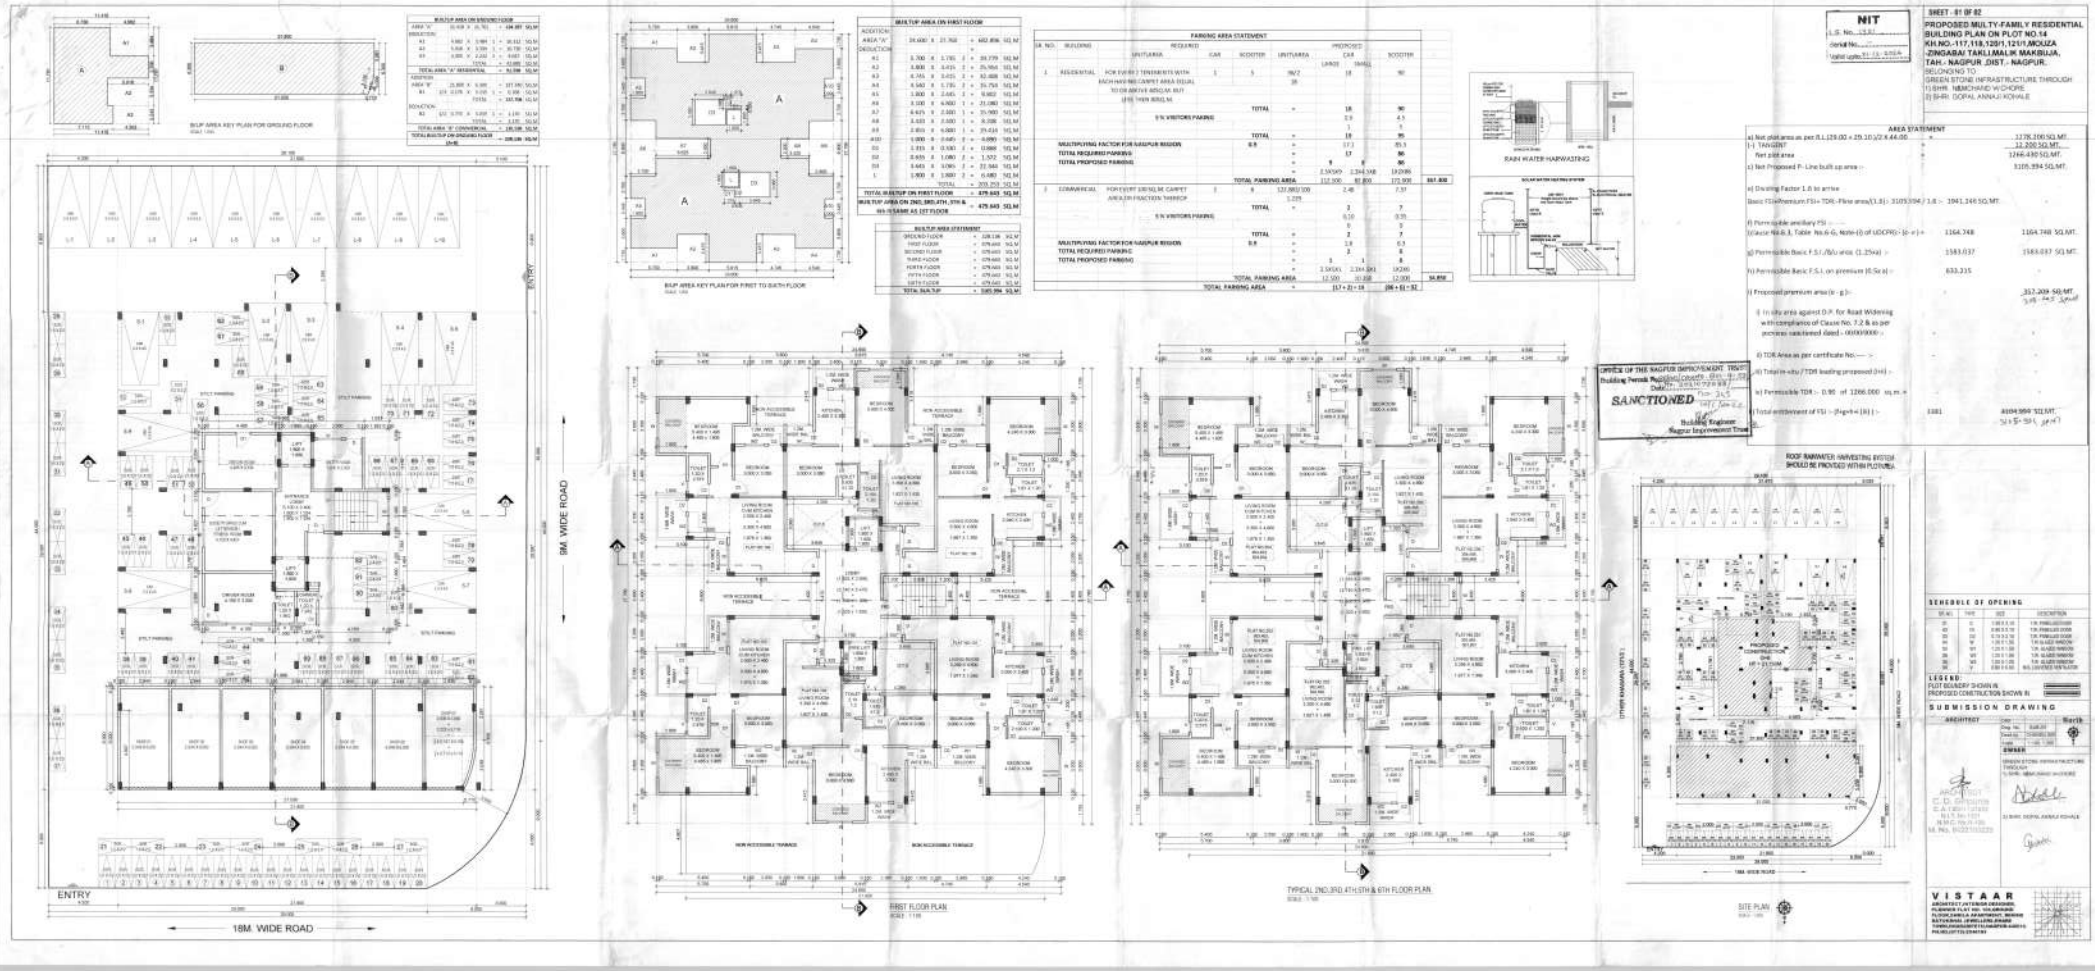
NIT
SHEET - 01 OF 02
PROPOSED MULTY-FAMILY RESIDENTIAL BUILDING PLAN ON PLOT NO.14
KH.NO.-117,118,120/1,121/1,MOUZA -ZINGABAI TAKLI,MALIK MAKBUJA, TAH.- NAGPUR ,DIST.- NAGPUR.
BELONGING TO
GREEN STONE INFRASTRUCTURE THROUGH
1) SHRI. NIMICHAND W CHOPDE
2) SHRI. GOPAL ANNAJI KOHALE
AREA STATEMENT
SANCTIONED
Building Engineer
Nagpur Improvement Trust
SCHEDULE OF OPENING
LEGEND
PLOT BOUNDRY SHOWN IN
PROPOSED CONSTRUCTION SHOWN IN
SUBMISSION DRAWING
ARCHITECT
OWNER
V I S T A A R
ENTRY
18M. WIDE ROAD
8M. WIDE ROAD
FIRST FLOOR PLAN
TYPICAL 2ND,3RD,4TH,5TH & 6TH FLOOR PLAN
SITE PLAN
RAIN WATER HARVESTING
ROOF RAINWATER HARVESTING SYSTEM SHOULD BE PROVIDED WITHIN PLOT AREA.