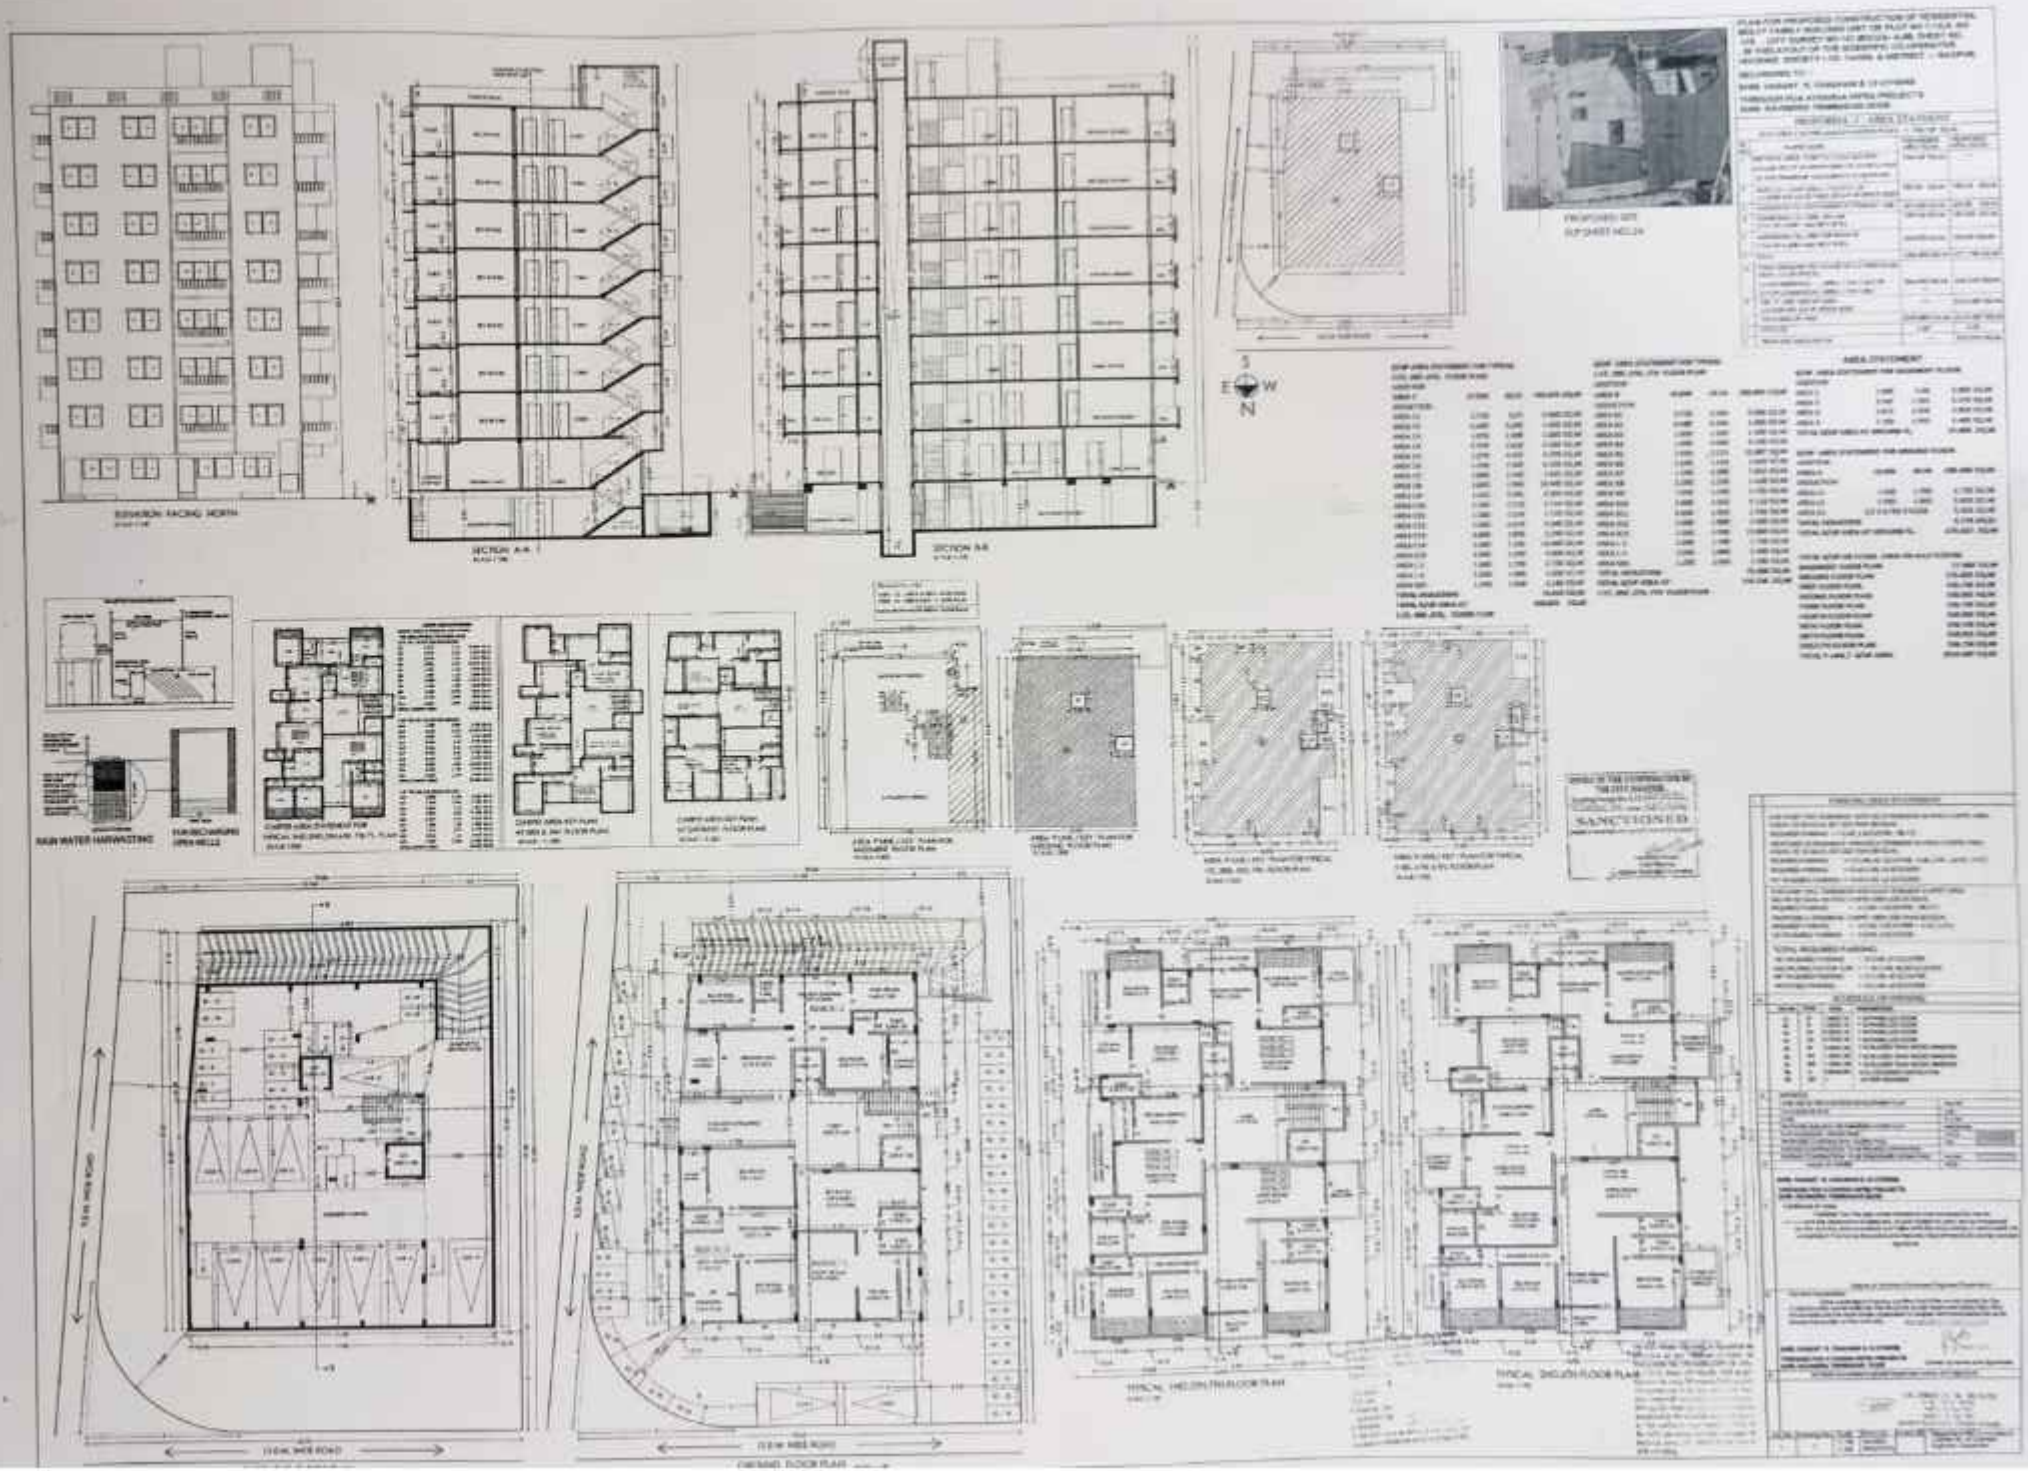

SANCTIONED

PLAN FOR PROPOSED CONSTRUCTION OF RESIDENTIAL MULTY FAMILY BUILDING UNIT ON PLOT NO T-14,H.NO.378 ,, CITY SURVEY NO.147, MOUZA- AJNI , SHEET NO. , IN THELAYOUT OF THE SCIENTIFIC CO.OPERATIVE HOUSING SOCIETY LTD, TAHSIL & DISTRICT :- NAGPUR.

BELONGING TO :-


SHRI. VASANT R. CHAUHAN & 13 OTHERS

THROUGH POA ATHARVA INFRA PROJECTS
SHRI. RAVINDRA TRIMBAKAR GODE


OFFICE OF THE CORPORATION OF THE CITY NAGPUR.
SANCTIONED

PROFORMA - I AREA STATMENT

SCHEDULE OF OPENING

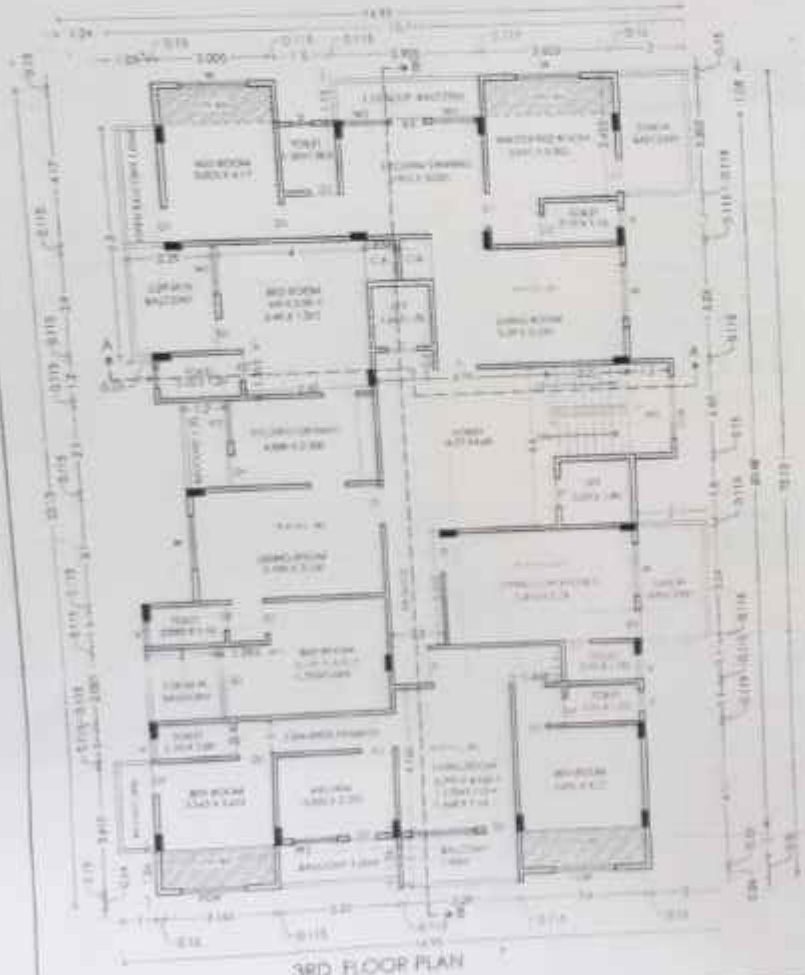

3RD FLOOR PLAN

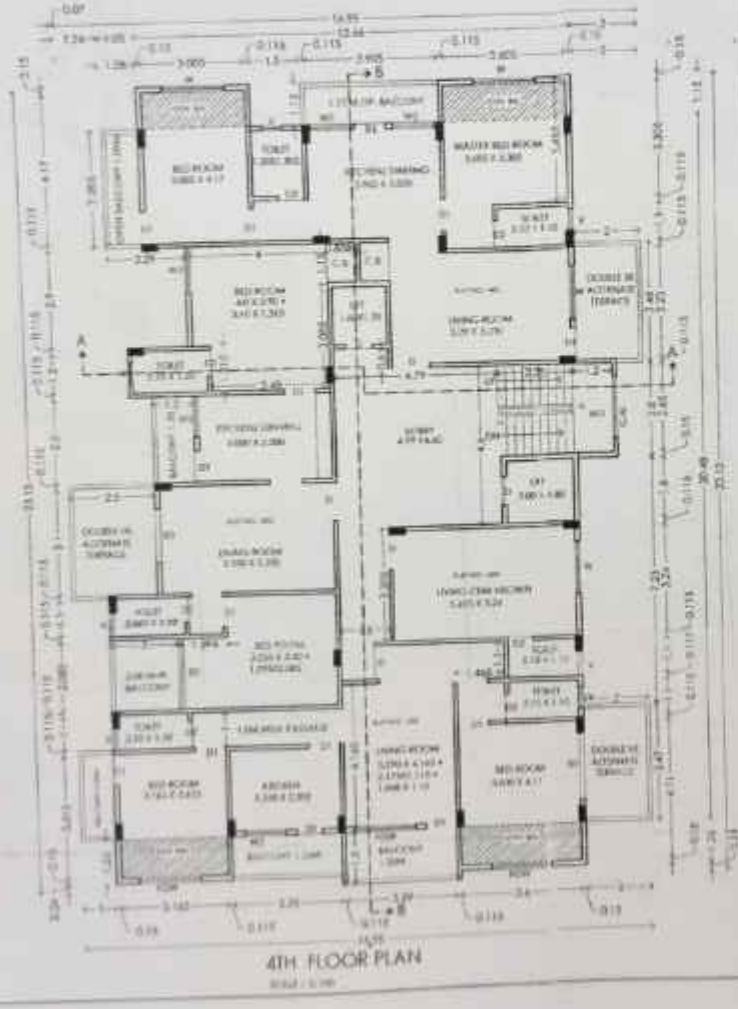

4TH FLOOR PLAN