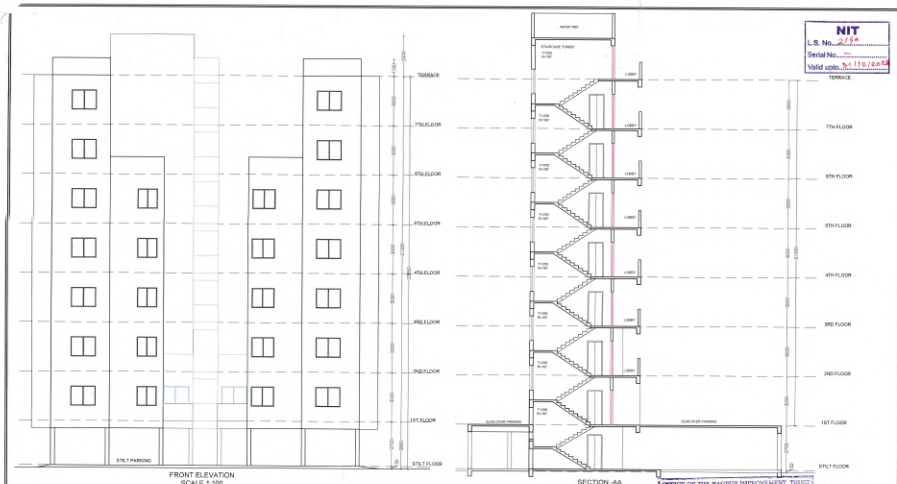


FRONT ELEVATION
SCALE 1:100

SECTION -AA
SCALE 1:100

NIT
L.S. No. 2164
Serial No. ---
Valid upto 31/10/2018

ROOF RAINWATER HARVESTING SYSTEM SHOULD BE PROVIDED WITHIN PLOTAREA

OFFICE OF THE NAGPUR IMPROVEMENT TRUST
Building Permit No. Addl/Layout-on-Plot/534883
Date 7/04/2021 Fee: 28.75
SANCTIONED
Building Receiver
Nagpur Improvement Trust

TYPICAL 6TH & 7TH FLOOR PLAN (WING -D)
SCALE 1:200

BUILT UP AREA ON 6TH TO 7TH FLOOR						
SR. NO.	NO.		DIMENSIONS			AREA
A-BLOCK	1	X	20.800	X	25.975	540.280
A			TOTAL			540.280
			DEDUCTIONS			
LL	2	X	1.850	X	1.850	6.845
ML	1	X	1.850	X	2.400	3.240
1	2	X	1.100	X	6.380	14.036
2	1	X	11.470	X	5.065	58.096
3	1	X	9.623	X	3.165	30.456
4	1	X	1.500	X	2.160	3.240
5	2	X	3.615	X	2.750	14.383
6	1	X	9.500	X	7.680	71.960
7	1	X	7.500	X	2.000	15.000
8	1	X	4.650	X	2.700	12.555
9	1	X	7.500	X	2.000	15.000
10	1	X	9.500	X	12.830	121.885
11	1	X	8.205	X	1.350	11.077
9	TOTAL		SR.NO.(A-B)			374.873
TOTAL B/UP AREA ON PER FLOOR						163.408

TYPICAL 2ND TO 5TH FLOOR PLAN (WING -D)
SCALE 1:200


BUILT UP AREA ON 2ND TO 5TH FLOOR						
SR. NO.	NO.		DIMENSIONS			AREA
A-BLOCK	1	X	20.800	X	25.975	540.280
A			TOTAL			540.280
			DEDUCTIONS			
LL	2	X	1.850	X	1.850	6.845
ML	1	X	1.350	X	2.400	3.240
1	2	X	1.100	X	6.380	14.036
2	2	X	3.200	X	1.615	10.336
3	1	X	5.070	X	5.176	26.242
4	1	X	9.623	X	3.050	29.350
5	1	X	1.500	X	2.160	3.240
6	2	X	2.615	X	2.750	14.383
7	1	X	9.500	X	7.480	71.060
8	1	X	7.500	X	2.000	15.000
9	1	X	4.650	X	2.700	12.555
10	1	X	7.500	X	2.000	15.000
11	1	X	9.500	X	12.830	121.885
12	1	X	8.205	X	1.350	11.077
8	TOTAL		SR.NO.(A-B)			354.249
TOTAL B/UP AREA ON PER FLOOR						186.031

FIRST FLOOR PLAN (WING -D)
SCALE 1:200


BUILT UP AREA ON FIRST FLOOR						
SR. NO.	NO.		DIMENSIONS			AREA
A-BLOCK	1	X	20.800	X	25.975	540.280
A			TOTAL			540.280
			DEDUCTIONS			
LL	2	X	1.850	X	1.850	6.845
ML	1	X	1.350	X	2.400	3.240
1	2	X	1.100	X	6.380	14.036
2	2	X	3.200	X	1.615	10.336
3	1	X	5.070	X	5.030	25.502
4	1	X	1.500	X	5.360	8.040
5	1	X	4.118	X	2.750	11.325
6	1	X	9.500	X	7.480	71.060
7	1	X	7.500	X	2.000	15.000
8	3	X	6.650	X	2.700	12.555
9	1	X	7.500	X	2.000	15.000
10	1	X	9.500	X	12.830	121.885
11	1	X	8.205	X	1.350	11.077
12	1	X	4.103	X	2.750	11.283
8	TOTAL		SR.NO.(A-B)			337.184
TOTAL B/UP AREA ON PER FLOOR						203.096

FLOOR WISE FSI STATEMENT AS PER P-LINE :- BUILDING 1 (WING-D)


FLOOR'S	PROPOSED B/U AREA		PROPOSED TENEMENTS	TOTAL BUILT UP AREA
	COMM.	RESI.		
GROUND FLOOR	0.0000	24.500	0	24.500
1st FLOOR	0.0000	203.096	2	203.056
2nd FLOOR	0.0000	186.031	2	186.031
3rd FLOOR	0.0000	186.031	2	186.031
4th FLOOR	0.0000	186.031	2	186.031
5th FLOOR	0.0000	186.031	2	186.031
6th FLOOR	0.0000	163.408	2	163.408
7th FLOOR	0.0000	163.408	2	163.408
TOTAL	0.0000	1296.536	14	1296.536

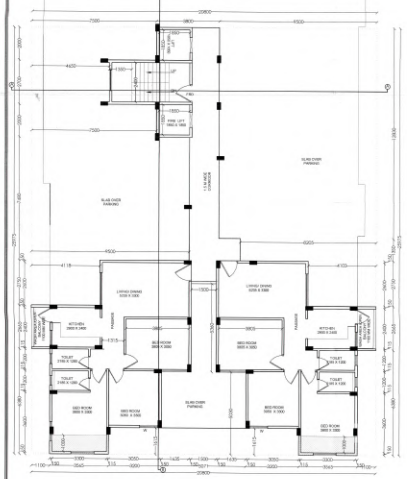

PROPOSED FIRST FLOOR PLAN (WING -D)
SCALE 1:100

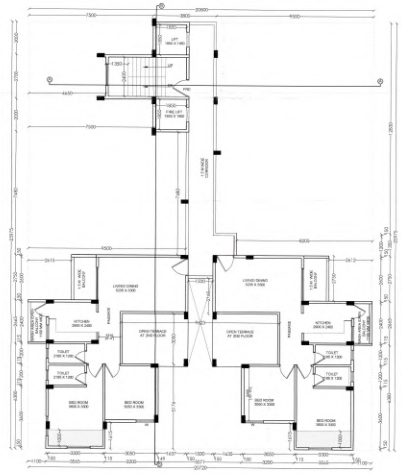

TYPICAL 2ND TO 5TH FLOOR PLAN (WING -D)
SCALE 1:100

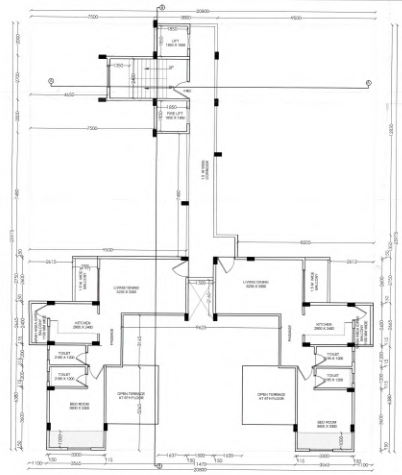

TYPICAL 6TH & 7TH FLOOR PLAN (WING -D)
SCALE 1:100

JOB TITLE
PLAN SHOWING PROPOSED CONSTRUCTION OF MULTI FAMILY RESIDENTIAL DWELLING UNIT, ON PLOT NO. -05 & QB. KHNO- 25, MOUZA -ZINGABAI TAKLI, MALIK MAKBUJA TAH-NAGPUR, DIST- NAGPUR

BELONGS TO
MR.ASHOK DEVRAOJI GIRHE
SHRI. VINODKUMAR GARG
THROUGH P.O.A
SMT. SHRUTI PANKAJ DHAWAN

SCHEDULE OF OPENINGS :

CODE	SIZE	SILL LVL.	LTL LVL.	REMARKS
W1	1800 x 1200	900	2100	ALUMINIUM GLD WINDOW
W2	1500 x 1200	900	2100	ALUMINIUM GLD WINDOW
W3	1200 x 1200	900	2100	ALUMINIUM GLD WINDOW
W4	900 x 900	1200	2100	ALUMINIUM GLD WINDOW
V	600x 750	------	2100	LOUVERED VENTILATOR
D	1065 x 2100	------	2100	T.W. DOOR
D1	915 x 2100	------	2100	ICC. Panel FLUSH DOOR
D2	765 x 2100	------	2100	ICC. Panel FLUSH DOOR
FRD	VARIES	------	2100	FIRE RESISTANT DOOR
SD	1500 x 2100	------	2100	GLASS SLIDING DOOR
SD1	1800 x 2100	------	2100	GLASS SLIDING DOOR

DRAWING TITLE
SUBMISSION DWG.

Architect's Sign.

Ar. LOKESH KADU
CA/ 2007/ 39381
NMC R-462, INT-2248
Ar. LOKESH W. KADU
C.O.A. No : CA / 2007 / 39381

Client's Sign.

MR.ASHOK DEVRAOJI GIRHE

MR. VINOD KUMAR GARG

THROUGH P.O.A
SMT. SHRUTI PANKAJ DHAWAN

C.O.A. REG. NO. CA/2007/39381	M.C.C. REG. NO. 2140	M.M.C. REG. NO. R-462
SCALE 1:100 & 1:200		DRAWN BY SHILPA
DATE 12.10.2021		CHECKED BY

Note - ALL DIMENSIONS ARE IN MM.

Ar. LOKESH W. KADU
Architecture, Planning, Interiors
Block No. 11, 11A, 12, A. Wing (LIB Wing), Mangalmurti Complex, Manish Nagar, Nagpur - 440 015 (M.S.)
cell: +91 9823612364 / +91 7276844136
mail id: arlokeshkadu@gmail.com, web: www.newcadesign.in

C:\Users\Admin\Desktop\Lokesh Kadu\Projects\Ashok Girhe\Ashok Girhe Plot No. 05 & 25\Submission\Ashok Girhe plan_sanctnry.dwg