

NIT
L.S. No.....
Serial No.....
Valid upto.....

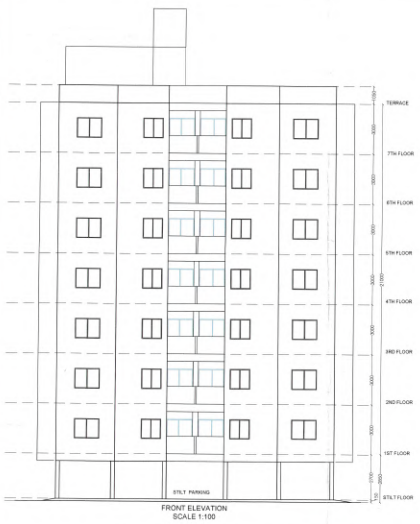

FRONT ELEVATION
SCALE 1:100

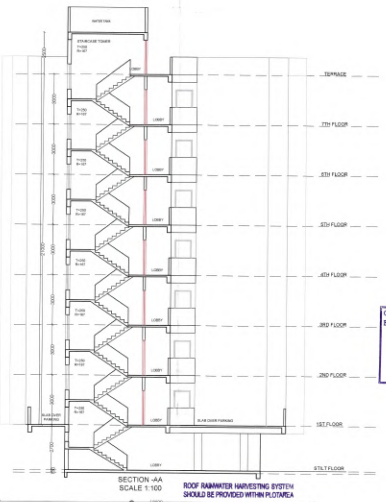


SECTION -AA
SCALE 1:100


ROOF RAINWATER HARVESTING SYSTEM SHOULD BE PROVIDED WITHIN PLOTAREA


OFFICE OF THE NAGPUR IMPROVEMENT TRUST
Building Permit No. ...
Date: T. No. ...
SANCTIONED
Building Engineer
Nagpur Improvement Trust

FLOOR WISE FSI STATEMENT AS PER P-LINE :- BUILDING 1 (WING-C)


FLOORS	PROPOSED B/U AREA COMM.	RESI.	PROPOSED TENIMENTS	TOTAL BUILT UP AREA
GROUND FLOOR	0.0000	80.911	0	80.911
1st FLOOR	0.0000	622.919	8	622.919
2nd FLOOR	0.0000	663.428	8	663.428
3rd FLOOR	0.0000	663.428	8	663.428
4th FLOOR	0.0000	663.428	8	663.428
5th FLOOR	0.0000	663.428	8	663.428
6th FLOOR	0.0000	663.428	8	663.428
7th FLOOR	0.0000	663.428	8	663.428
TOTAL	0.0000	4583.498	56	4583.498

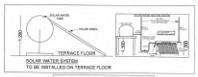


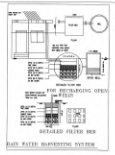

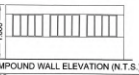


COMPOUND WALL ELEVATION (N.T.S.)

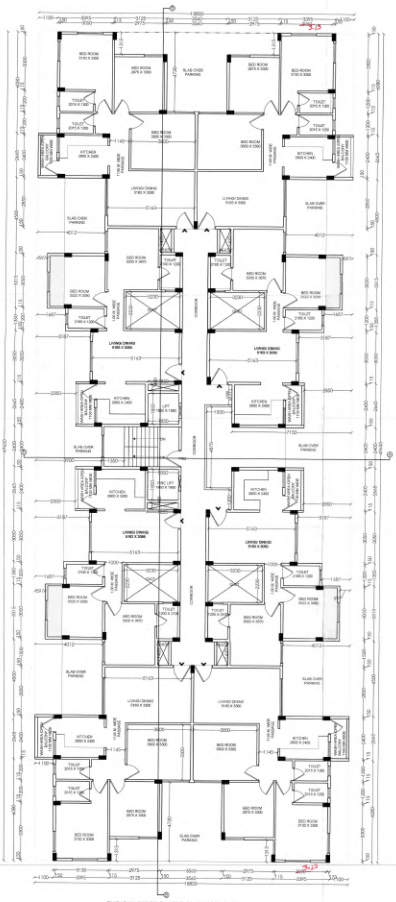
TYPICAL FIRST FLOOR PLAN (WING -C)
SCALE 1:100

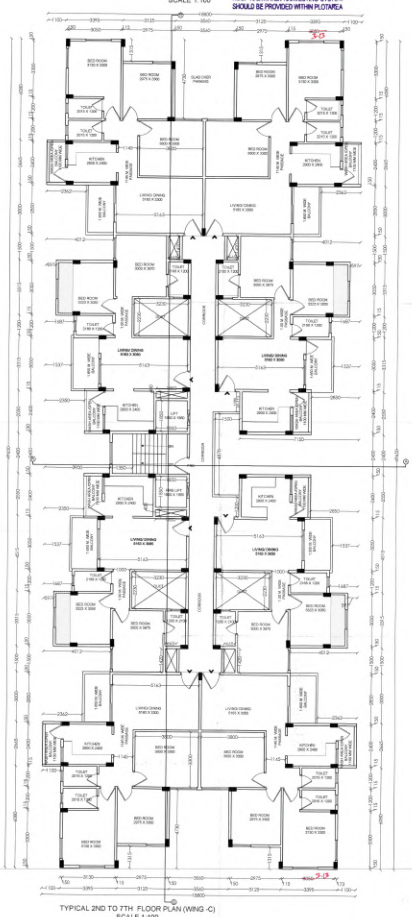
TYPICAL 2ND TO 7TH FLOOR PLAN (WING -C)
SCALE 1:100


FIRST FLOOR KEY PLAN (WING-C)
SCALE 1:100

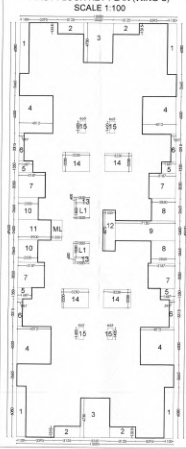

BUILT UP AREA ON FIRST FLOOR

SR. NO.	NO.		DIMENSIONS			AREA
A-BLOCK	1	X	18.800	X	49.650	933.420
A			TOTAL			933.420
			DEDUCTIONS			
L1	2	X	1.800	X	1.850	6.660
ML	1	X	1.350	X	2.400	3.240
1	4	X	1.100	X	6.080	26.752
2	4	X	3.125	X	1.315	16.437
3	2	X	3.560	X	4.730	33.678
4	4	X	4.012	X	4.500	72.216
5	4	X	1.687	X	1.350	9.110
6	4	X	0.597	X	3.315	7.916
7	4	X	3.187	X	3.050	38.881
8	2	X	2.850	X	2.665	15.191
9	1	X	7.150	X	2.400	17.160
10	2	X	2.350	X	2.665	12.526
11	1	X	3.900	X	2.400	9.360
12	1	X	1.500	X	4.870	7.305
13	2	X	1.850	X	0.400	1.480
14	4	X	3.230	X	2.230	28.812
15	4	X	0.665	X	1.420	3.777
B	TOTAL SR.NO.(A-B)					310.505
TOTAL B/UP AREA ON PER FLOOR						622.919

TYPICAL 2ND TO 7TH FLOOR KEY PLAN (WING-C)
SCALE 1:100

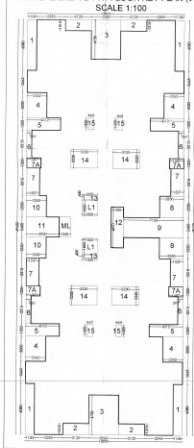

BUILT UP AREA ON TYPICAL 2nd TO 7TH FLOOR

SR. NO.	NO.		DIMENSIONS			AREA
A BLOCK	1	X	18.800	X	49.650	933.420
A			TOTAL			933.420
			DEDUCTIONS			
L1	2	X	1.800	X	1.850	6.660
ML	1	X	1.350	X	2.400	3.240
1	4	X	1.100	X	6.080	26.752
2	4	X	3.125	X	1.315	16.437
3	2	X	3.560	X	4.730	33.678
4	4	X	2.362	X	3.000	28.344
5	4	X	4.012	X	1.500	24.072
6	4	X	0.597	X	3.315	7.916
7	4	X	1.537	X	3.315	20.381
7A	4	X	1.687	X	1.200	8.098
8	2	X	2.850	X	2.550	14.535
9	1	X	7.150	X	2.400	17.160
10	2	X	2.350	X	2.550	11.985
11	1	X	3.900	X	2.400	9.360
12	1	X	1.500	X	4.870	7.305
13	2	X	1.850	X	0.400	1.480
14	4	X	3.230	X	2.230	28.812
15	4	X	0.665	X	1.420	3.777
B	TOTAL SR.NO.(A-B)					269.992
TOTAL B/UP AREA ON PER FLOOR						663.428

PLAN SHOWING PROPOSED CONSTRUCTION OF MULTI FAMILY RESIDENTIAL DWELLING UNIT, ON PLOT NO.-05 & 08 ,KHNO- 25, , MOUZA-ZINGABAI TAKLI, MALIK MAKBUJA ,TAH-NAGPUR, DIST- NAGPUR

BELONGS TO
MR.ASHOK DEVRAOJI GIRHE
SHRI.VINODKUMAR GARG
THROUGH P.O.A
SMT.SHRUTI PANKAJ DHAWAN

SCHEDULE OF OPENINGS :

CODE	SIZE	SILL LVL	LTL LVL	REMARKS
W1	1800 x 1200	900	2100	ALUMINIUM SLIDING WINDOW
W2	1500 x 1200	900	2100	ALUMINIUM SLIDING WINDOW
W3	1200 x 1200	900	2100	ALUMINIUM SLIDING WINDOW
W4	900 x 900	1200	2100	ALUMINIUM SLIDING WINDOW
V	600x 750	------	2100	LOUVERED VENTILATOR
D	1065 x 2100	------	2100	T.W. DOOR
D1	915 x 2100	------	2100	RCC FRAME FLUSH DOOR
D2	765 x 2100	------	2100	RCC FRAME FLUSH DOOR
FRD	VARIES	------	2100	FIRE RESISTANT DOOR
SD	1500 x 2100	------	2100	GLASS SLIDING DOOR
SD1	1800 x 2100	------	2100	GLASS SLIDING DOOR

Drawing Title: SUBMISSION DWG.

Architect's Sign | Client's Sign

MR.ASHOK DEVRAOJI GIRHE

MR. VINOD KUMAR GARG

Ar. LOKESH W. KADU
CA/ 2007/ 39381
Ar. LOKESH W. KADU
C.O.A. No.- CA / 2007/ 39381

THROUGH P.O.A
SMT. SHRUTI PANKAJ DHAWAN

C.O.A. REG. NO. CA /2007/ 39381 | NAG. REG. NO. 2140 | NAG. REG. NO. R-432

SCALE 1:100 & 1 : 200 | SHEET NO. | PRATA

DATE 12.10.2021 | CHECKED BY

Note - ALL DIMENSIONS ARE IN MM.

Ar. LOKESH W. KADU
Architecture, Planning, Interiors
Block No. 11, 114, 12, A, Shivaji Nagar, (S Wing), Mangalwari Complex, Nehru Nagar - 440010, (M.S.), India.
cell: +91 9850873844 / +91 7219896099
mail id: arlokeshkadu@gmail.com, web: www.arlokeshkadu.in

Landlocked/unique parking, chamfered or bold/grid no. OS & Office/institution as dimension, plan, boundary drag