FRONT ELEVATION
SCALE - 1:100
BUILDING - 1

SECTION LINE CHANGE

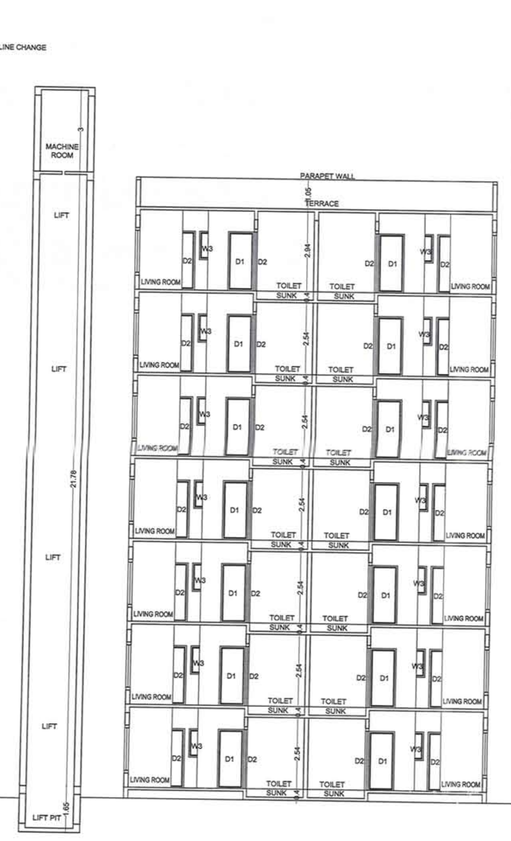


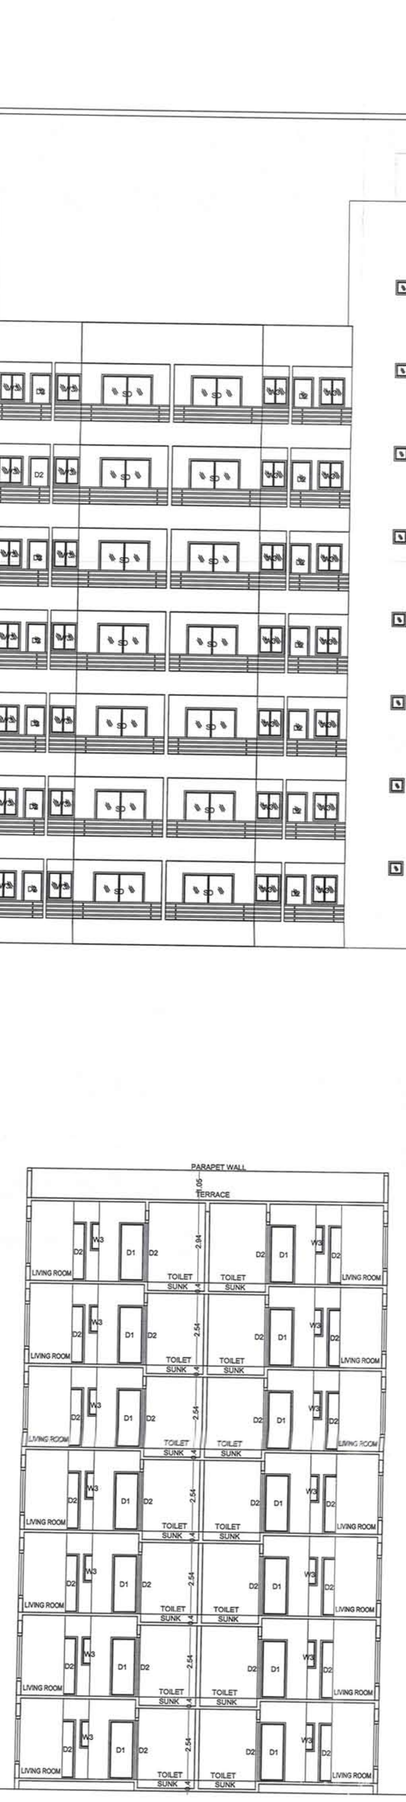


SECTION AT X-X
SCALE - 1:100
BUILDING - 1

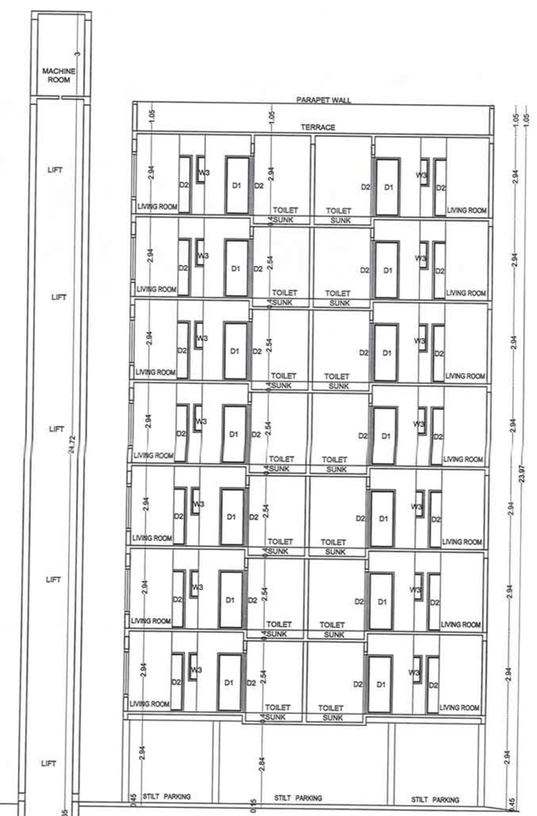

FRONT ELEVATION
SCALE - 1:100
BUILDING - 3

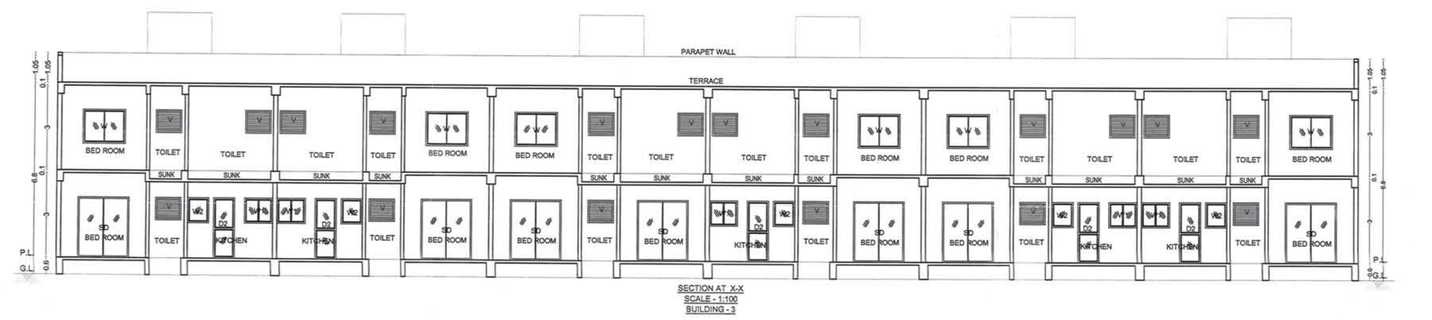


SECTION AT X-X
SCALE - 1:100
BUILDING - 3

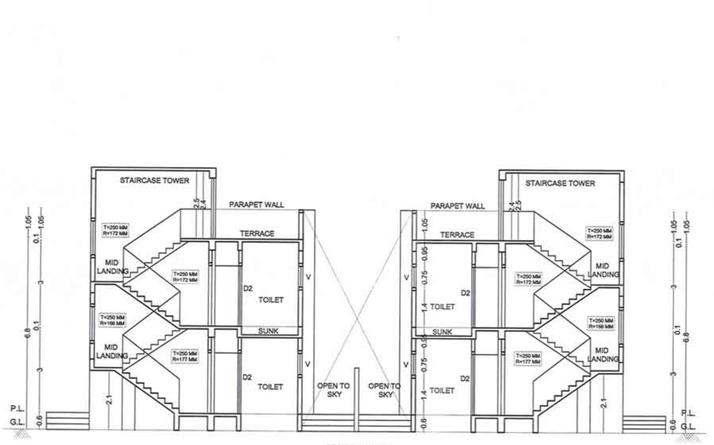


SECTION AT Y-Y
SCALE - 1:100
BUILDING - 3

**NOTE** - ALL DIMENSIONS AREA IN METER

**Certificate of area :-**

Certificated that the land under reference was surveyed by surveyor on dt. 26/1/2020 and the dimensions of sides etc of land stated on plan area as measured on site and the area so worked out tallies with the area stated in document of ownership / T.P. Scheme Records / Land Records Department / City Survey Records

Ar. Alok Lunia
14, Pendse Layout,
Chatrapati Nagar,
Regn. No: CA/99/25349

Signature
(Name of Architect/Licensed Engineer/Supervisor)

I / We undersigned hereby confirm that I / We would abide by lay-out sanctioned by Building plan sanctioned by Ex. Engineer / Building Permission / PMAY / MHADA.I / We would execute the structure as per sanctioned plans. Also / We would execute the work under supervision of proper technical person so as to ensure the quality and safety at the work site

M/S. - MILLENNIUM DEVELOPERS AND PROMOTERS PVT. LTD. THROUGH

MRS. - RABAB MAIMOON W/O KHUZAIMA MAIMOON

Signature
( OWNER'S / P.A. HOLDER / DEVELOPER'S )

**EWS & LIG BUILDING ( BUILDING - 1 )**
**EACH BUILDING NO. OF TENEMENT**
**( LIG ) - 56 NOS & ( EWS ) - 56 NOS**
**( TOTAL BUILDING NO .- 1 )**
**TOTAL NOS. OF TENEMENT (LIG ) - 56 NOS. & ( EWS ) - 56 NOS.**

**EWS & LIG BUILDING ( BUILDING - 3 )**
**EACH BUILDING NO. OF TENEMENT**
**( LIG ) - 12 NOS, ( EWS ) - 0 NOS**
**( TOTAL ROW HOUSE NO .- 12**
**TOTAL NOS. OF TENEMENT (LIG ) - 12 NOS,( EWS ) - 0 NOS**

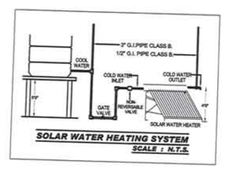


SOLAR WATER HEATING SYSTEM
SCALE - N.T.S.

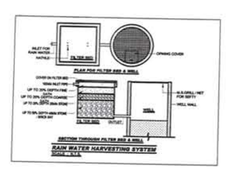


SOLAR WATER HEATING SYSTEM
SCALE - N.T.S.

PROJECT : - PROPOSED CONSTRUCTION OF RESIDENTIAL LIG - 77 , EWS - 56 HOUSING SCHEME FOR AHP - PPP MODEL PMAY ( PRADHAN MANTRI AWAS YOJANA ) SCHEME KH. NO. :- 380, P.H.NO. - 46 , MOUZA :-WANADONGRI , TAH. :- HINGANA , DIST. :- NAGPUR.

DEVELOPER SIGNATURE

**DEVELOPER**

M/S. - MILLENNIUM DEVELOPERS AND PROMOTERS PVT. LTD.
F - 12 , 1ST Floor Mytri Willows,Sir Bezonji Mehta Road, Near Shukrawari Talab, Nagpur - 440018
Ph. :- 0712 - 2722811

Ar. Alok Lunia
14, Pendse Layout,
Chatrapati Nagar,
Regn. No: CA/99/25349

ARCHITECT SIGNATURE

**ARCHITECT**

Ar. ALOK LUNIA
14, PENDSE LAYOUT,
CHATRAPATI NAGAR SQ.
WARDHA ROAD, NAGPUR - 15
e-mail :- alok_lunia@rediffmail.com

11 AUG 2021

Approved subject to condition mentions in this office
I.O.A. letter no. EE/BP/PMAY/A/MHADA/ 2213 /2021
DATE 11/08/2021 & Plinth C.C. to be issued.

Ex. Engg/Bldg Permission Cell/ PMAY/A MHADA

DRG. NO. - 07 / 07