

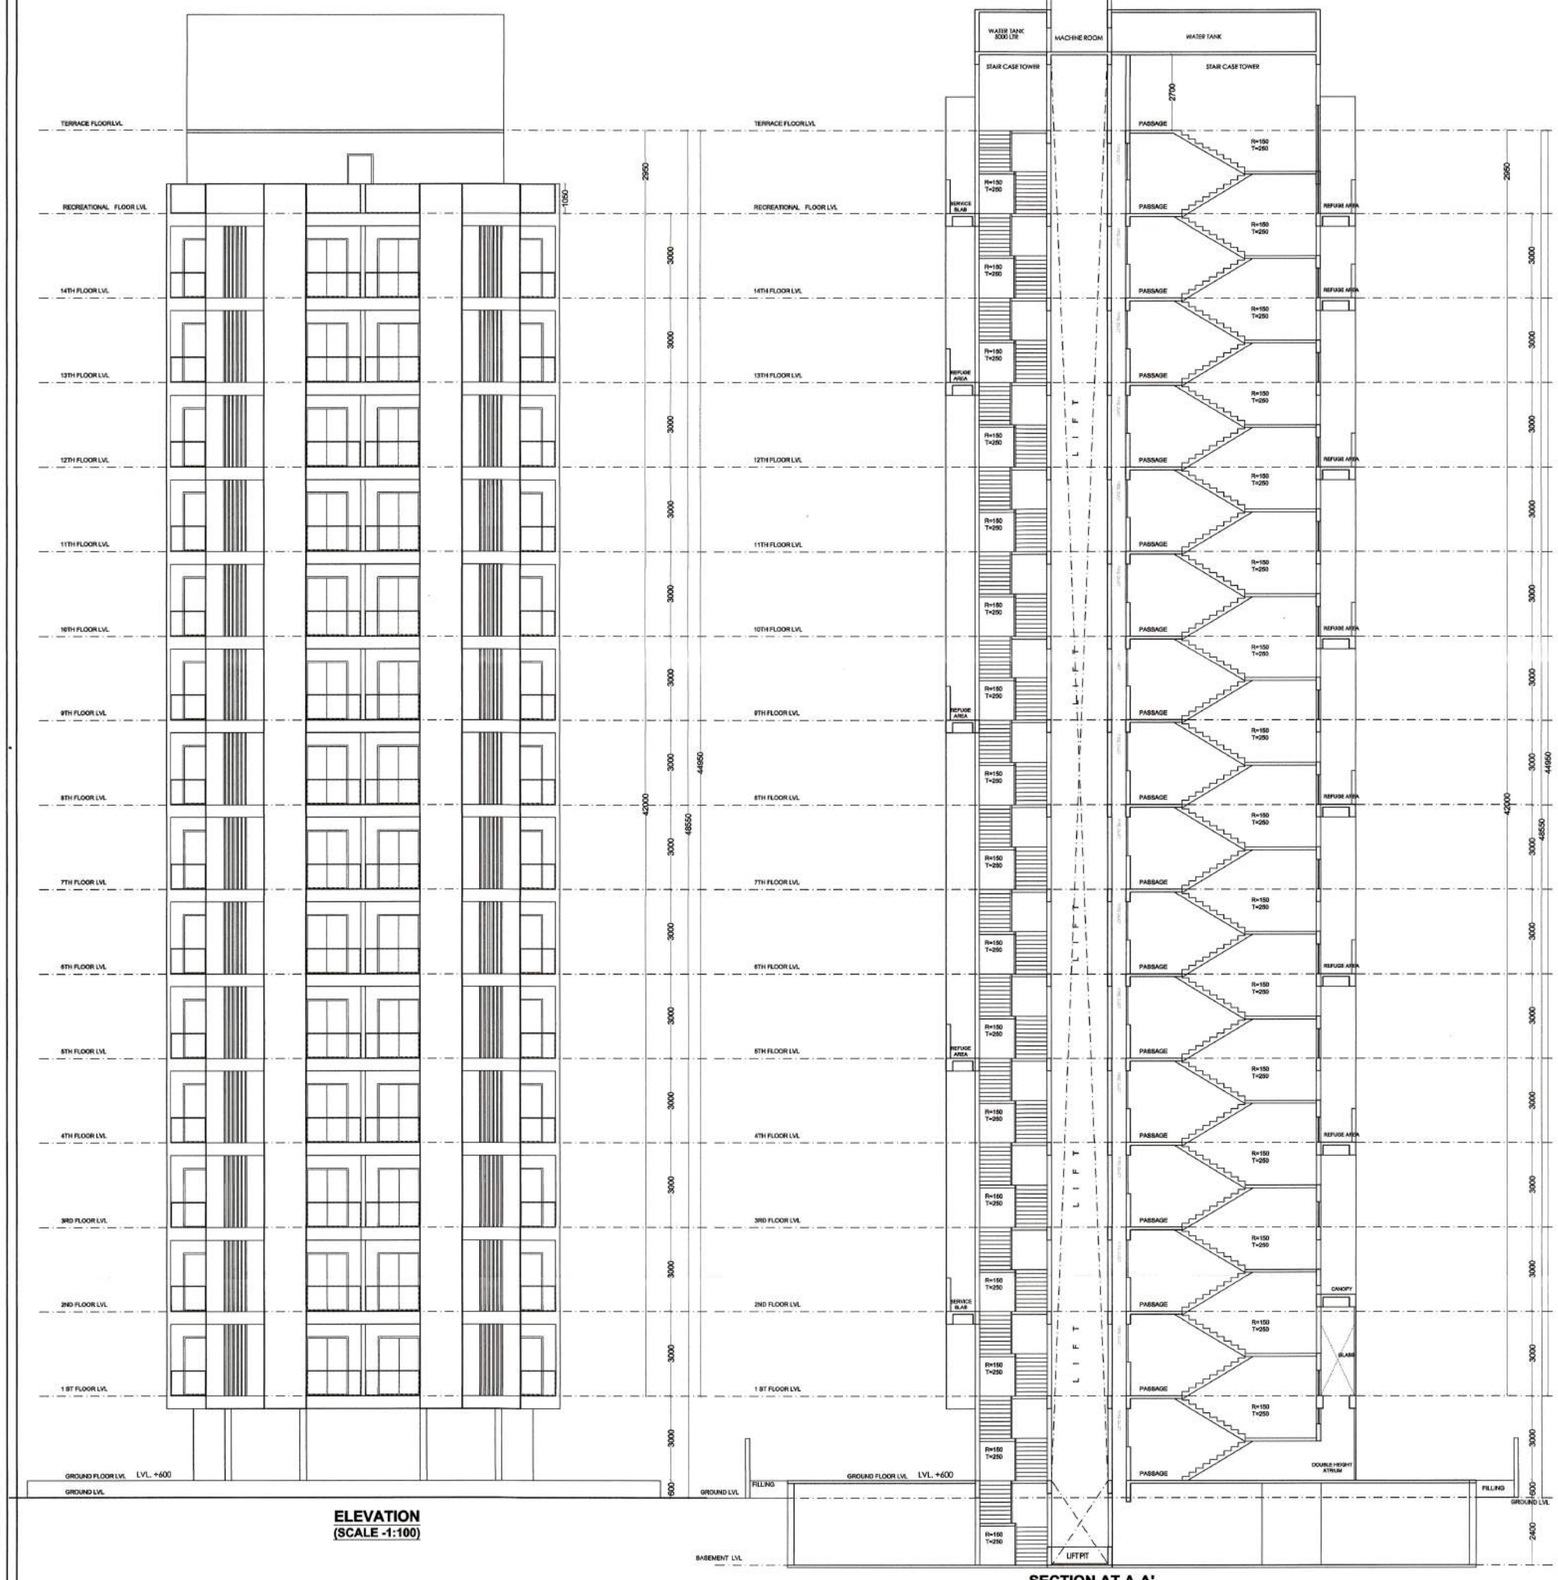


ELEVATION
(SCALE -1:100)


SECTION AT A-A'
(SCALE -1:100)

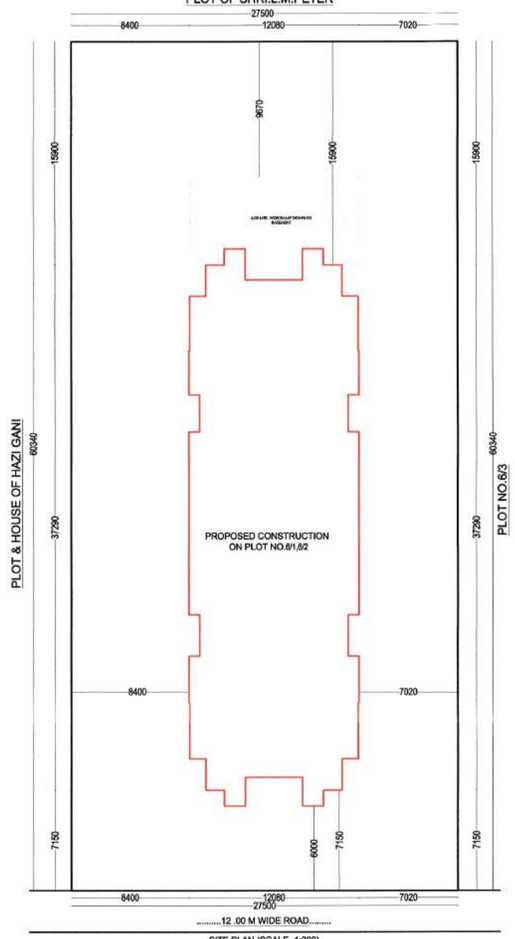


SITE PLAN (SCALE -1:200)

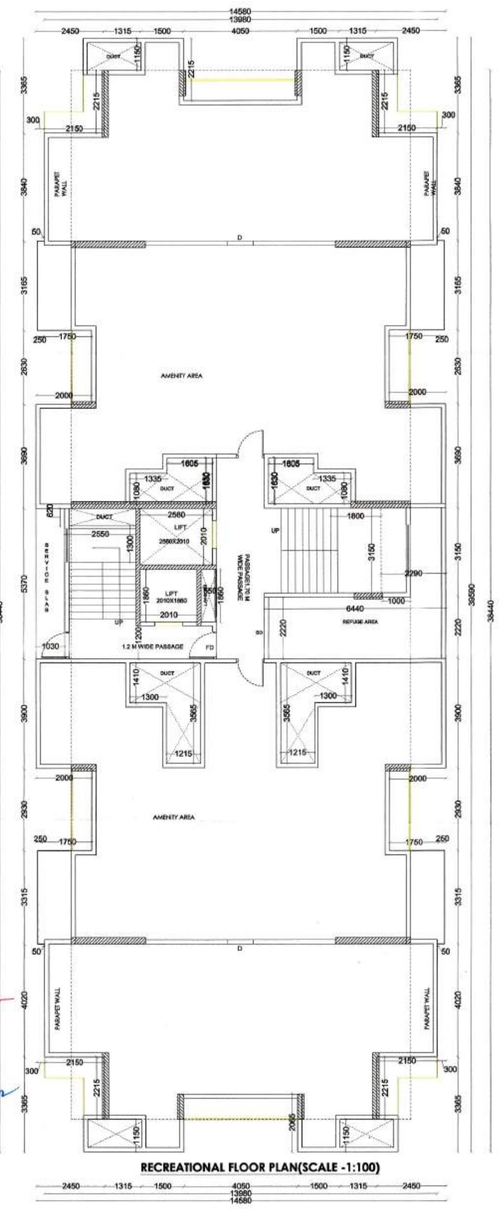

RECREATIONAL FLOOR PLAN(SCALE -1:100)

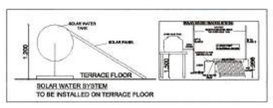

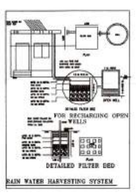



D.P.SHEET NO.07(N.T.S.)

Provisions For Scata, Water Heating Systems

Solar Water Heating System should be installed in the building for the following uses at the per capacity as mentioned in table.

Type of Buildings	Minimum Capacity to be provided
1) Hospitals	---- per bed
2) Hotels	---- per room
3) Hostel & other such buildings	---- per day/person
4) Resident	---- 45 Ltrs/ day/ person.

If the provisions as above is not made, the occupancy certificate will not be issued from NMC.

The Rain Water Harvesting is required to be provided as per Direcion of Govt. of Maharashtra No. TPB 432001/2133 CR - 250/ 01/UD-11, dated 13th March, 2005 as per sensitive [illegible] 500 sq.mtrs. built-up area [illegible] well 1 mtr. dian [illegible] for every [illegible] sq.mtr. built-up area. Other options mentioned in the schedule may be adopted a) The authority may impose a levy of Rs. 1000/- per annum for every 100 sq.mts. of built-up area, for failure of the owner of the building.

OFFICE OF THE CORPORATION OF THE CITY NAGPUR
Building Permit No. 828/Ref/Nmc/Ls89 Date 29/3/22
SANCTIONED
subject to conditions mentioned in the building permit
Assistant Director Town Planning
Nagpur Municipal Corporation
29/3/22

JOB TITLE

PLAN SHOWING PROPOSED CONSTRUCTION FOR MULTI FAMILY RESIDENTIAL DWELLING UNIT ON NAZUL PLOT NO.6/1,6/2,SHEET NO.29/D, CITY SURVEY NO.2073,SHEET NO.69/38,WARD NO.60,KH NO. MOUZA -JARIPATKA TAH-DIST- NAGPUR.

BELONGING
UDAY CO-OPERATIVE HOUSING SOCIETY.PLT.NAGPUR

SCHEDULE OF OPENINGS :

CODE	SIZE	SILL LVL.	LTL. LVL.	REMARKS
W	1800 x 1200	900	2100	TW.GLAZED WINDOW
W1	1500 x 1200	900	2100	TW.GLAZED WINDOW
W2	1200 x 1050	1050	2100	TW.GLAZED WINDOW
W3	1000 x 900	1050	2100	TW.GLAZED WINDOW
V1	600x 750	-------	2100	LOVERED VENTILATOR
D1	1000 x 2100	-------	2100	T.W. DOOR
D2	900 x 2100	-------	2100	T.W. DOOR
D3	750 x 2100	-------	2100	T.W. DOOR

REFERENCE :

PLOT BOUNDRY SHOWN IN THUS
PROPOSED CONSTRUCTION SHOWN IN THUS
WORK TO BE DEMOLISHED SHOWN THUS

C.O.A. REG. NO CA /2007/ 39381	N.I.T. REG. NO 2140	N.M.C. REG. NO R-402
SCALE 1 : 100 & 1 : 200		DEALT BY R.K.
DATE 21-06-2021		CHECKED BY

Note - ALL DIMENSIONS ARE IN MM.

DRAWING TITLE
SUBMISSION DWG.

Architect's Sign. | Client's Sign.

Ar. LOKESH KADU
CA/ 2007/ 39381
NMC R.402, NIT-2140
Ar. LOKESH W. KADU
C.O.A. No : CA / 2007/ 39381

CHAIRMAN OF
UDAY CO-OPERATIVE HOUSING SOCIETY.PLT.NAGPUR

emanate DESIGN
Ar. LOKESH W. KADU
Architecture, Planning, Interior's
Block No. 11, 11A, 12, A- Wing (J.B Wing), Mangalwari Complex, Sadar, Nagpur - 440010. (M.S.), India.
call: +91 9823872384,+ 91 7276384238,
mail us: emanatedesign9@gmail.com, web: www.emanatedesign.in

d:\rupesh\nmc plans\pramod wairagade\shri.wairagade submission plans - mail - 6-01-2022.dwg