
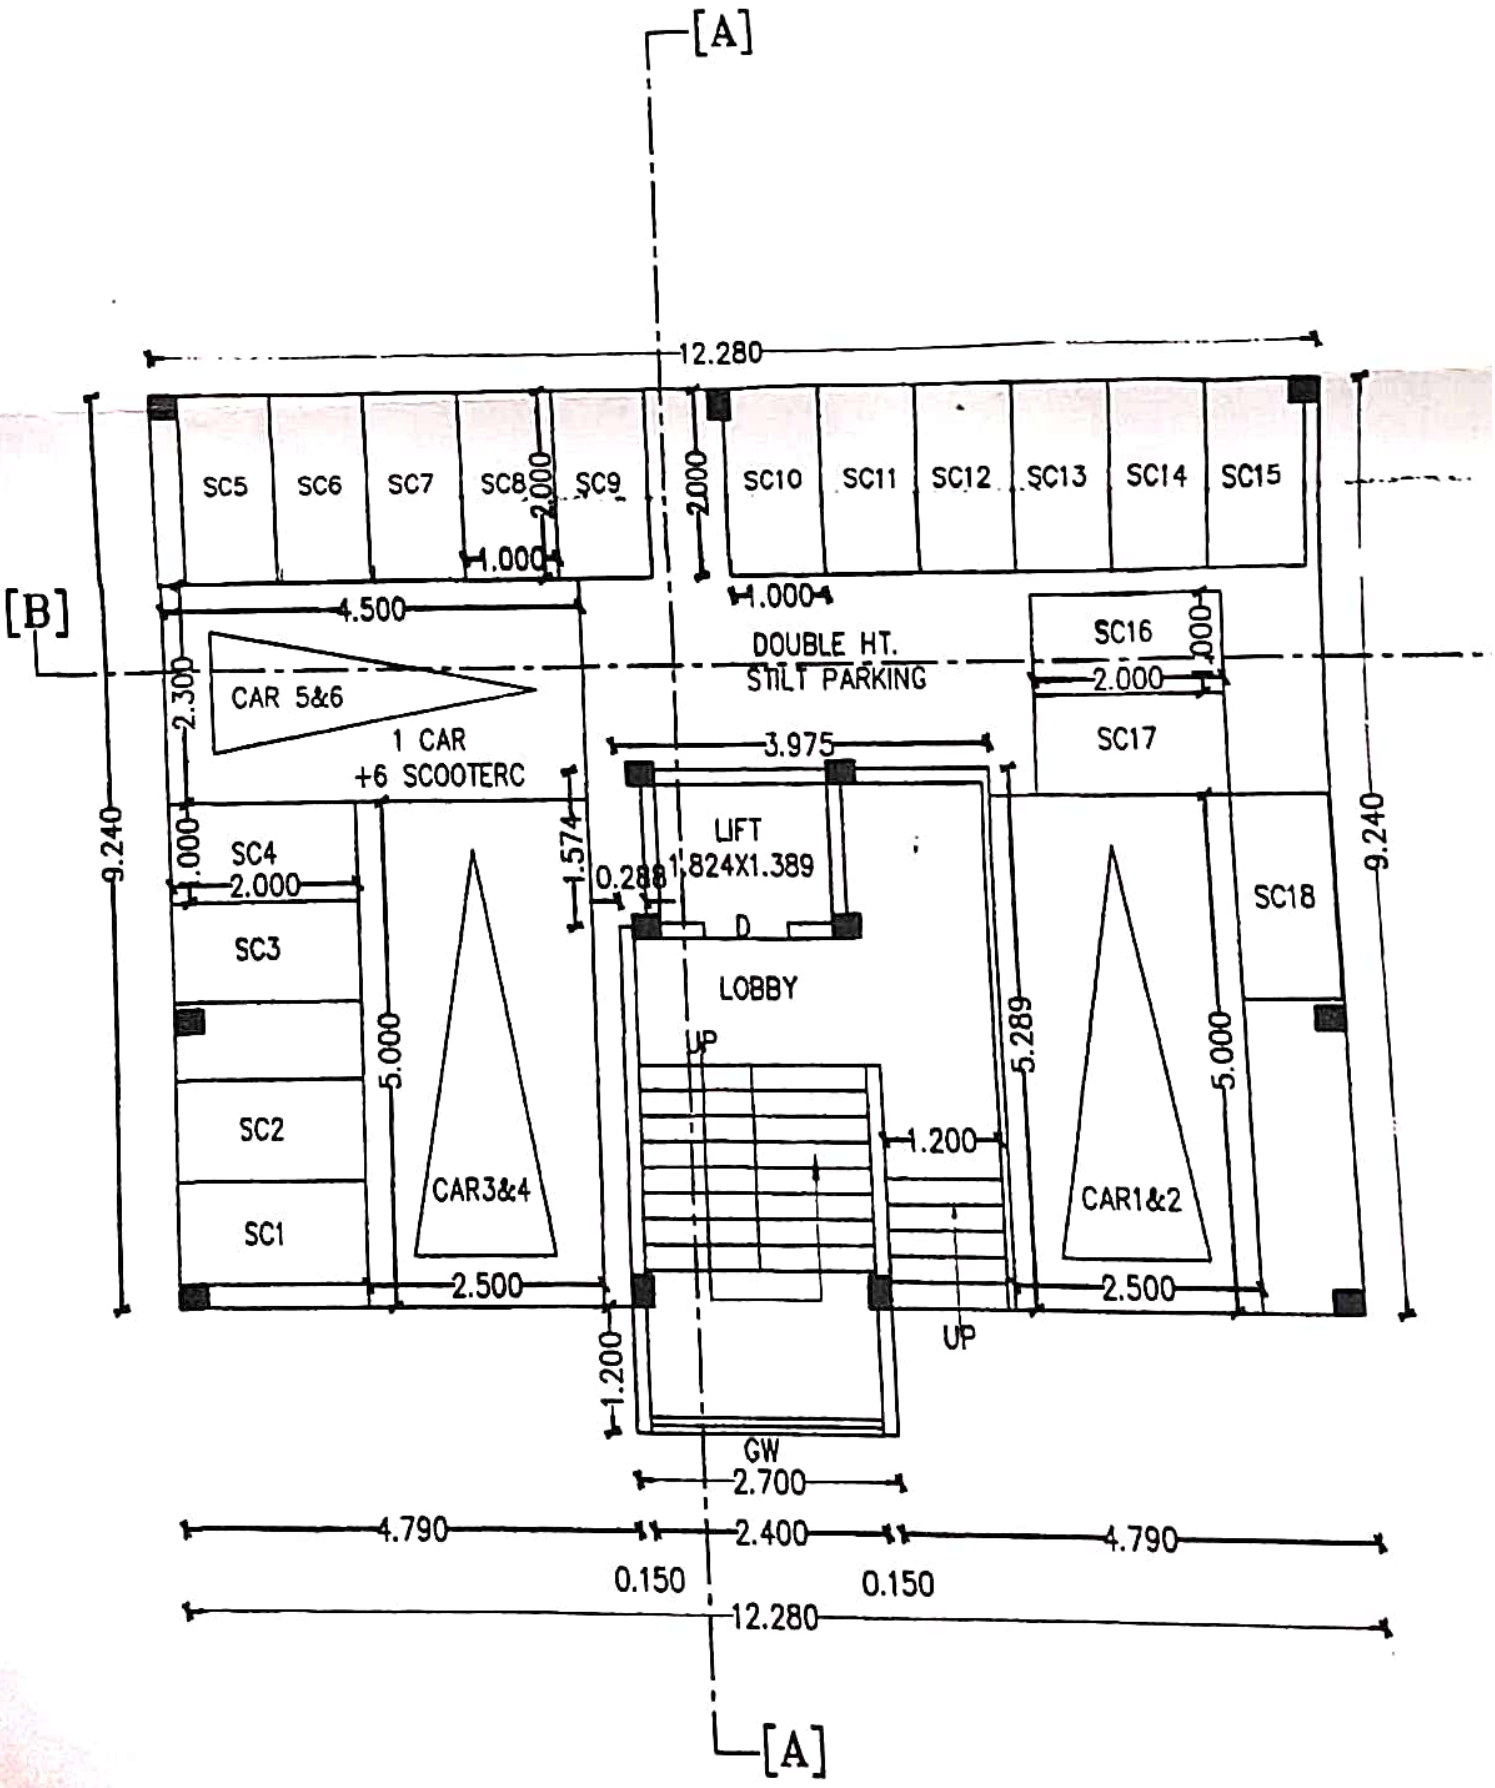


GROUND FLOOR PLAN

SCALE 1:100

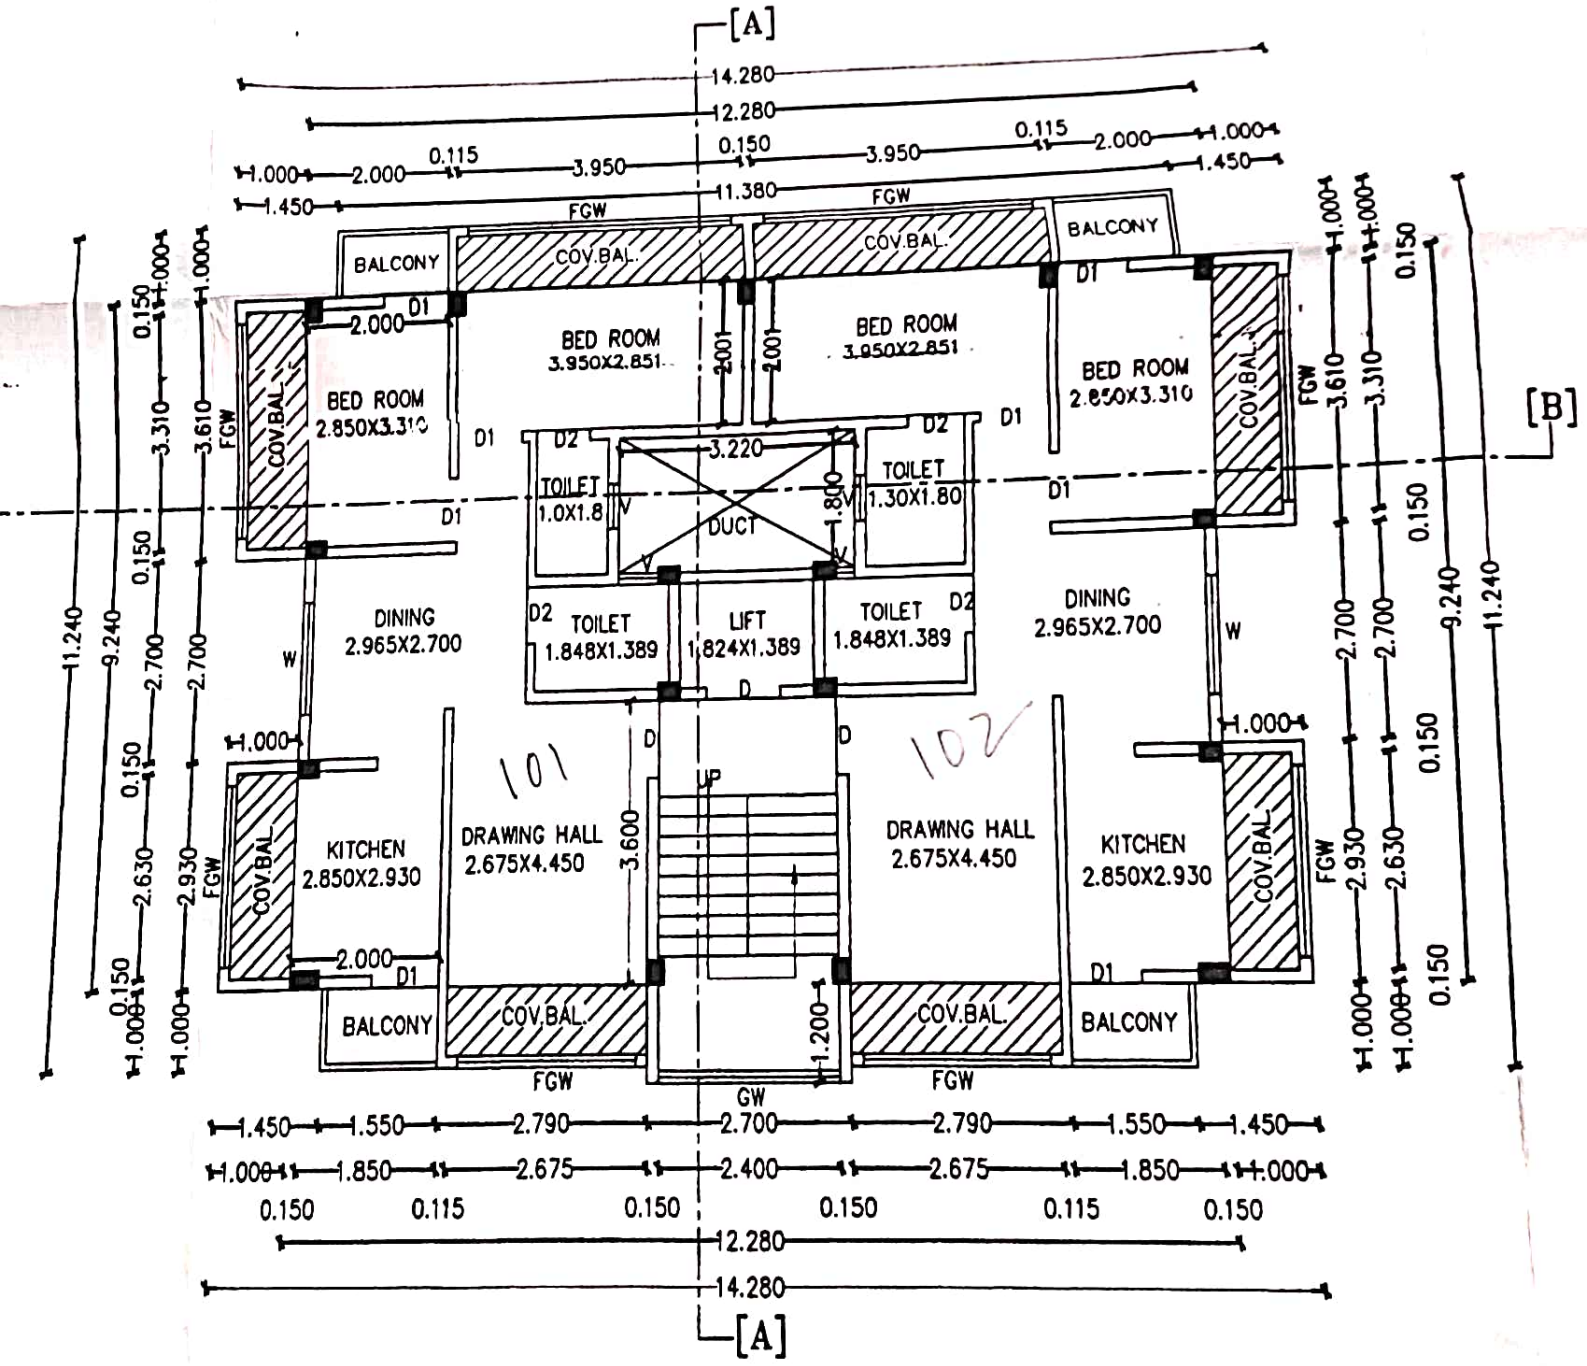

TYPICAL 1ST TO 5TH FLOOR PLAN

SCALE 1:100