

N.M.R.D.A.
L.S. No. LS/1202/3988
L.S. Valid
Up to. 31/12/2018

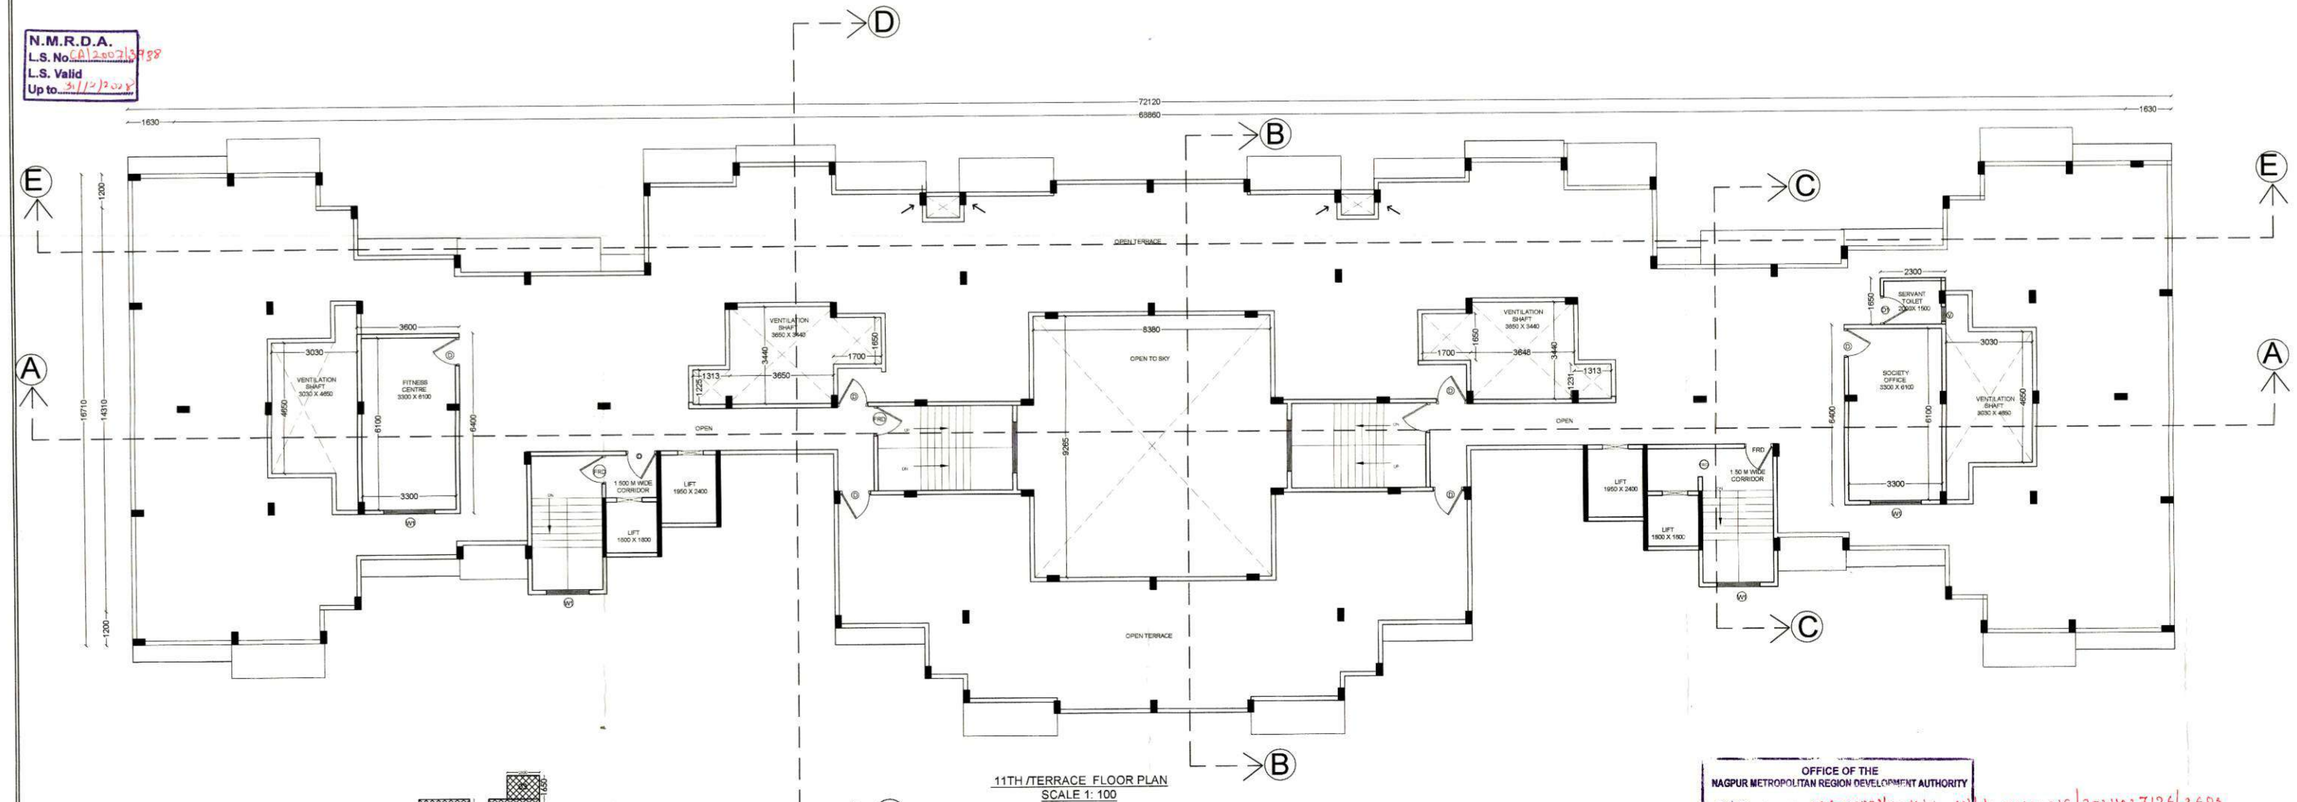

11TH /TERRACE FLOOR PLAN
SCALE 1: 100

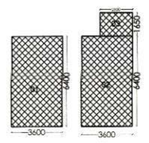

BUILT UP AREA KEY PLAN FOR TERRACE FLOOR
SCALE 1: 200

BUILT UP AREA ON TERRACE FLOOR						
1	1	X	3.600	X	6.400	23.040
2	1	X	3.600	X	6.400	23.040
3	1	X	1.650	X	2.300	3.795
TOTAL						49.875

This sanction is subject to conditions of
NoL order Dt. 10/07/2015
N.A.T.P. order Dt. ____

This Sanction Is Subject To Conditions Mentioned In Release Letter Of N.M.R.D.A. Dt. 21/07/2021

SUBJECT TO THE PROVISIONS OF STRUCTURAL DESIGN SUFFICIENCY CERTIFICATE DATED 2.2.21 OF M/S. OF STRUCTURAL DESIGNER FOR APPLICANT

Subject to the condition laid down by Directorate of Maharashtra Fire service vide Dt. 21/01/2022 Letter No MFS/BT/2021/170

Subject to terms and condition of Government circular dated 30-01-2016 that Developer have to construct the temporary shade, toilet and arrangement o drinking water for the labours.


OFFICE OF THE
NAGPUR METROPOLITAN REGION DEVELOPMENT AUTHORITY
Building No. OB(NMRDA)/SouthNagpur/CR/No. 261/22.15/2021/02.7/26/2605
APPROVED
Assistant Engineer
Nagpur Metropolitan Region Development Authority

Subject to the condition that Developer/ Applicant shall construct sewage treatment plant (STP) as per the required norms of Maharashtra Pollution Control Board and shall submit the NOC from MPCB with in compliance of same

Subject to the provisions of structural drawings submitted by applicant.

Subject to Condition of N.O.C from Airport Authority Dt. 26/11/2021

Necessary arrangement for rain water harvesting shall be done.

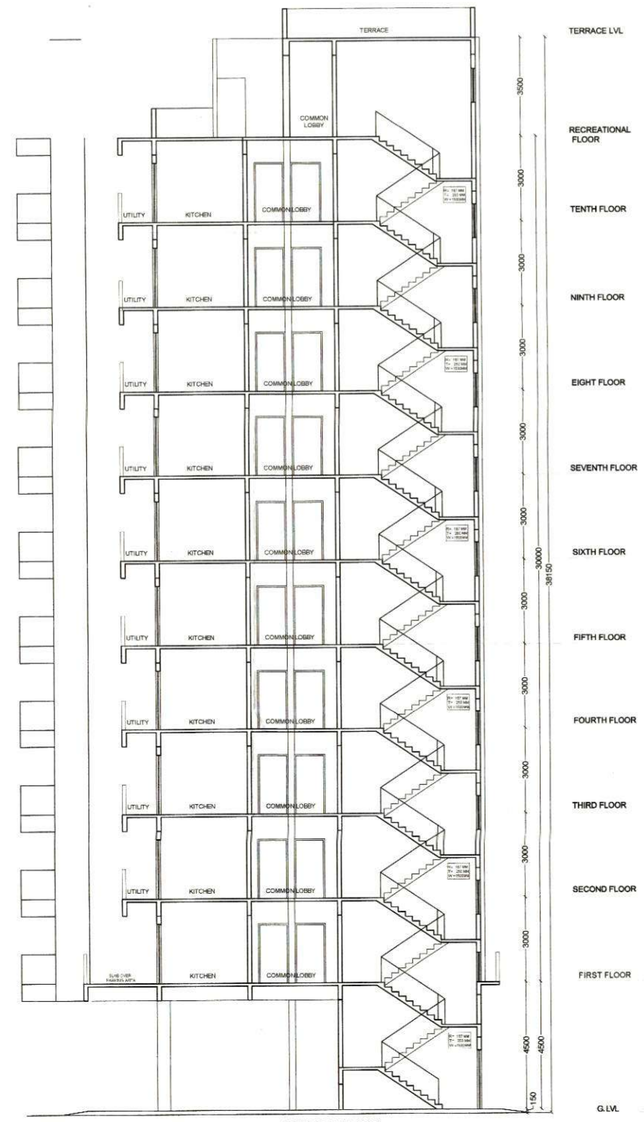

SECTION AT C-C'
SCALE 1:100



NORTH SIDE ELEVATION
SCALE 1:100



WEST SIDE ELEVATION
SCALE 1:100

JOB TITLE
PLAN SHOWING PROPOSED CONSTRUCTION OF MULTI FAMILY RESIDENTIAL DWELLING UNIT, ON PLOT NO.-01 ,KH.NO- 94/2 ,
MOUZA -BOKHARA ,
TAH - NAGPUR (RURAL).
BELONGING TO
1.SHRI RAJESH AMRUTLAL VASANI
2.SMT.KIRAN RAJESH VASANI
3.SHRI DILIP PRAHLADRAO AGRAWAL
4.SMT. SAROJ DILIP AGRAWAL
5.MOH.ASLAM MOH.RAFIQ
6.SMT.SHAKILA BEGAM J.MOH .ASLAM

SCHEDULE OF OPENINGS :

CODE	SIZE	SILL LVL	LTL LVL	REMARKS
W0	2400 x 1200	900	2400	ALUMINUM FRAME GLASS WINDOW
W1	1800 x 1200	900	2100	ALUMINUM FRAME GLASS WINDOW
W2	1500 x 1200	900	2100	ALUMINUM FRAME GLASS WINDOW
W3	1200 x 900	1200	2100	ALUMINUM FRAME GLASS WINDOW
V	600x 750	------	2100	LOVERED VENTILATOR
D-D	1500 x 2400	------	2400	T.W. DOOR
D	1065 x 2100	------	2100	T.W. DOOR
D1	900 x 2100	------	2100	RCC. FRAME FLUSH DOOR
D2	750 x 2100	------	2100	RCC. FRAME FLUSH DOOR
FRD	VARIES	------	2100	FIRE RESISTANT DOOR

REFERENCE :

PLOT BOUNDRY SHOWN IN THUS
PROPOSED CONSTRUCTION SHOWN IN THUS

SUBMISSION DWG.

Architect's Sign.

Ar LOKESH KADU
CA/ 2007/ 39381
NMC R.402 NIT-2140
Ar. LOKESH W. KADU
C.O.A. No : CA / 2007/ 39381

Client's Sign.
1.SHRI RAJESH AMRUTLAL VASANI
2.SMT.KIRAN RAJESH VASANI
3.SHRI DILIP PRAHLADRAO AGRAWAL
4.SMT. SAROJ DILIP AGRAWAL
5.MOH.ASLAM MOH.RAFIQ
6.SMT.SHAKILA BEGAM J.MOH .ASLAM

C.O.A. REG. NO. CA /2007/ 39381	N.I.T. REG. NO. 2140	N.M.C. REG. NO. R-402
SCALE 1 : 100 & 1 : 200		DRAWN BY HARSHA
DATE 13/12/2021		CHECKED BY

Note - ALL DIMENSIONS ARE IN MM.

DESIGN
Architecture Planning & Interior
Block No. 11, 11A, 12, A- Wing (J.B Wing), Mangalwari Complex, Sadar, Nagpur - 440001 (M.S.) India.
cell: +91 9823072364 / +91 7276546236.
mail us: emanateadesign@gmail.com, web: www.emanateadesign.in