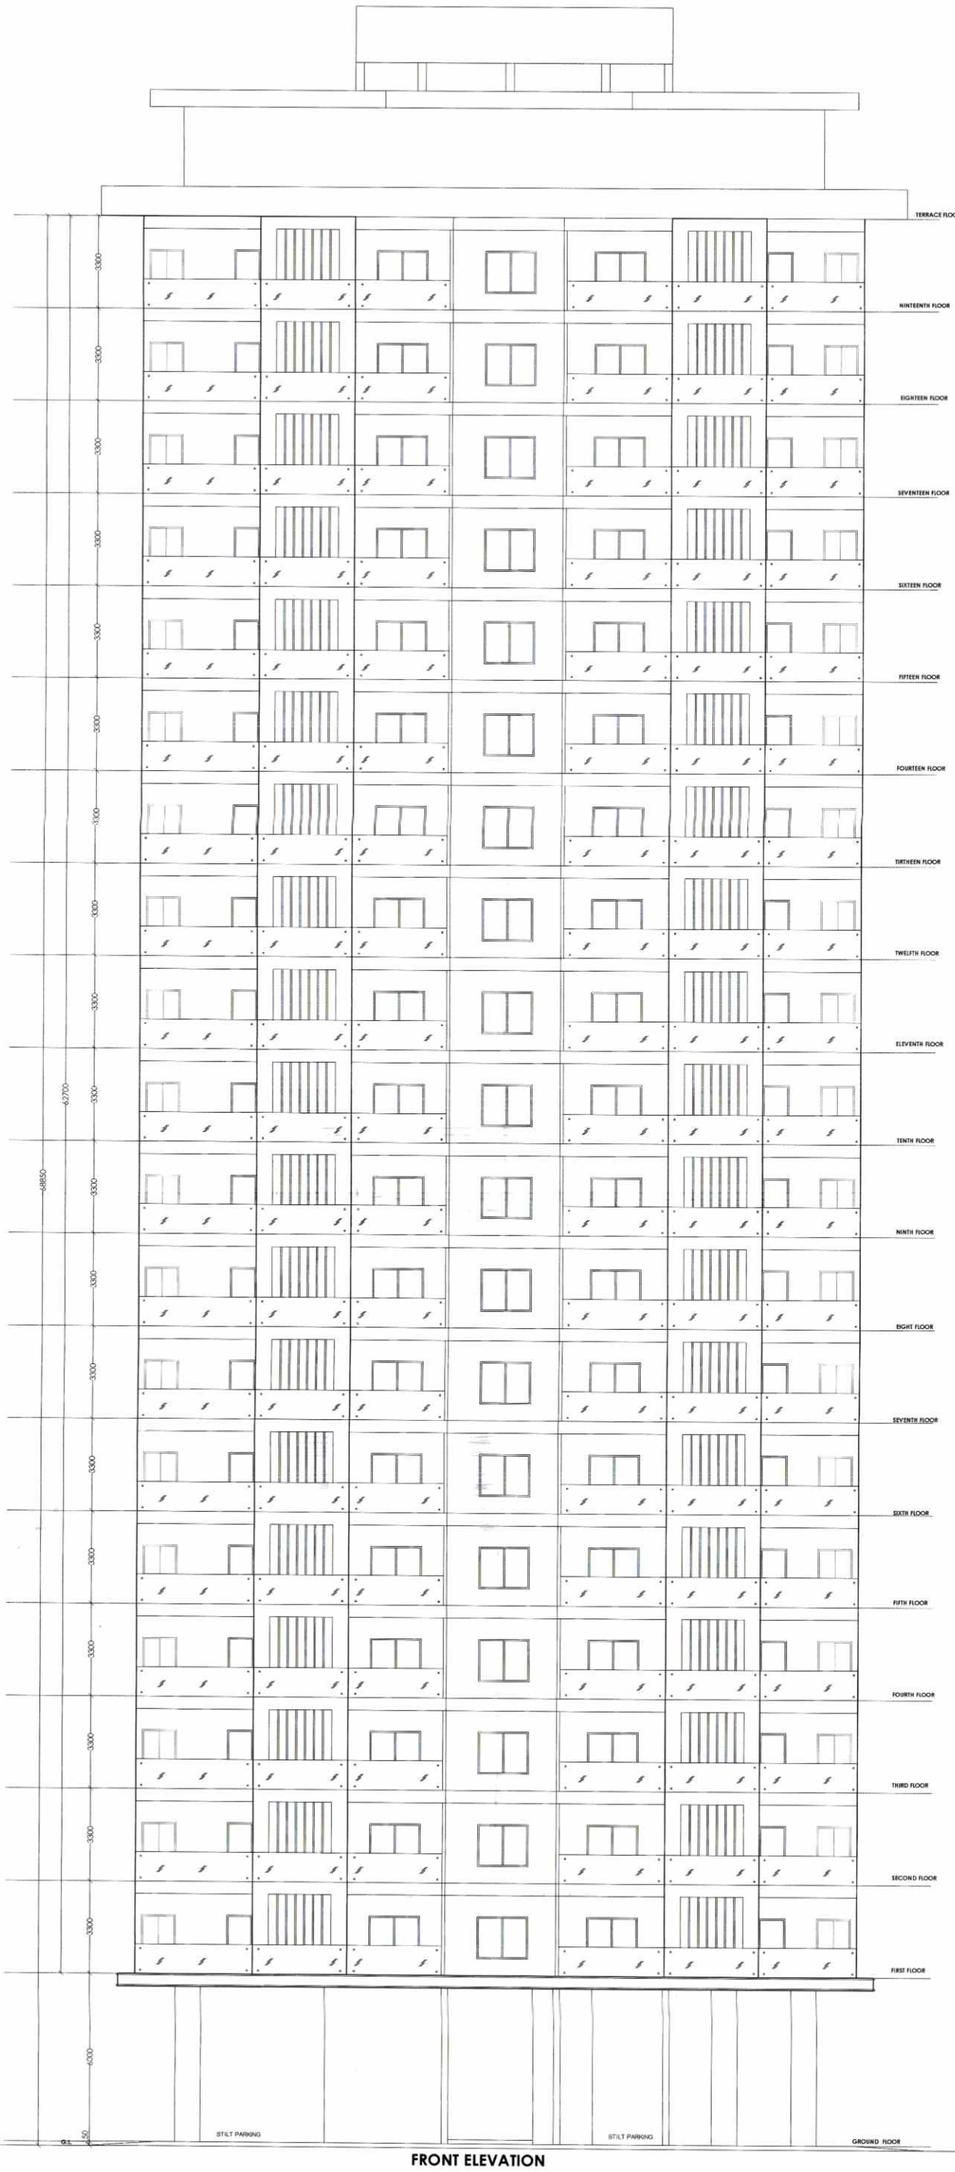

FRONT ELEVATION

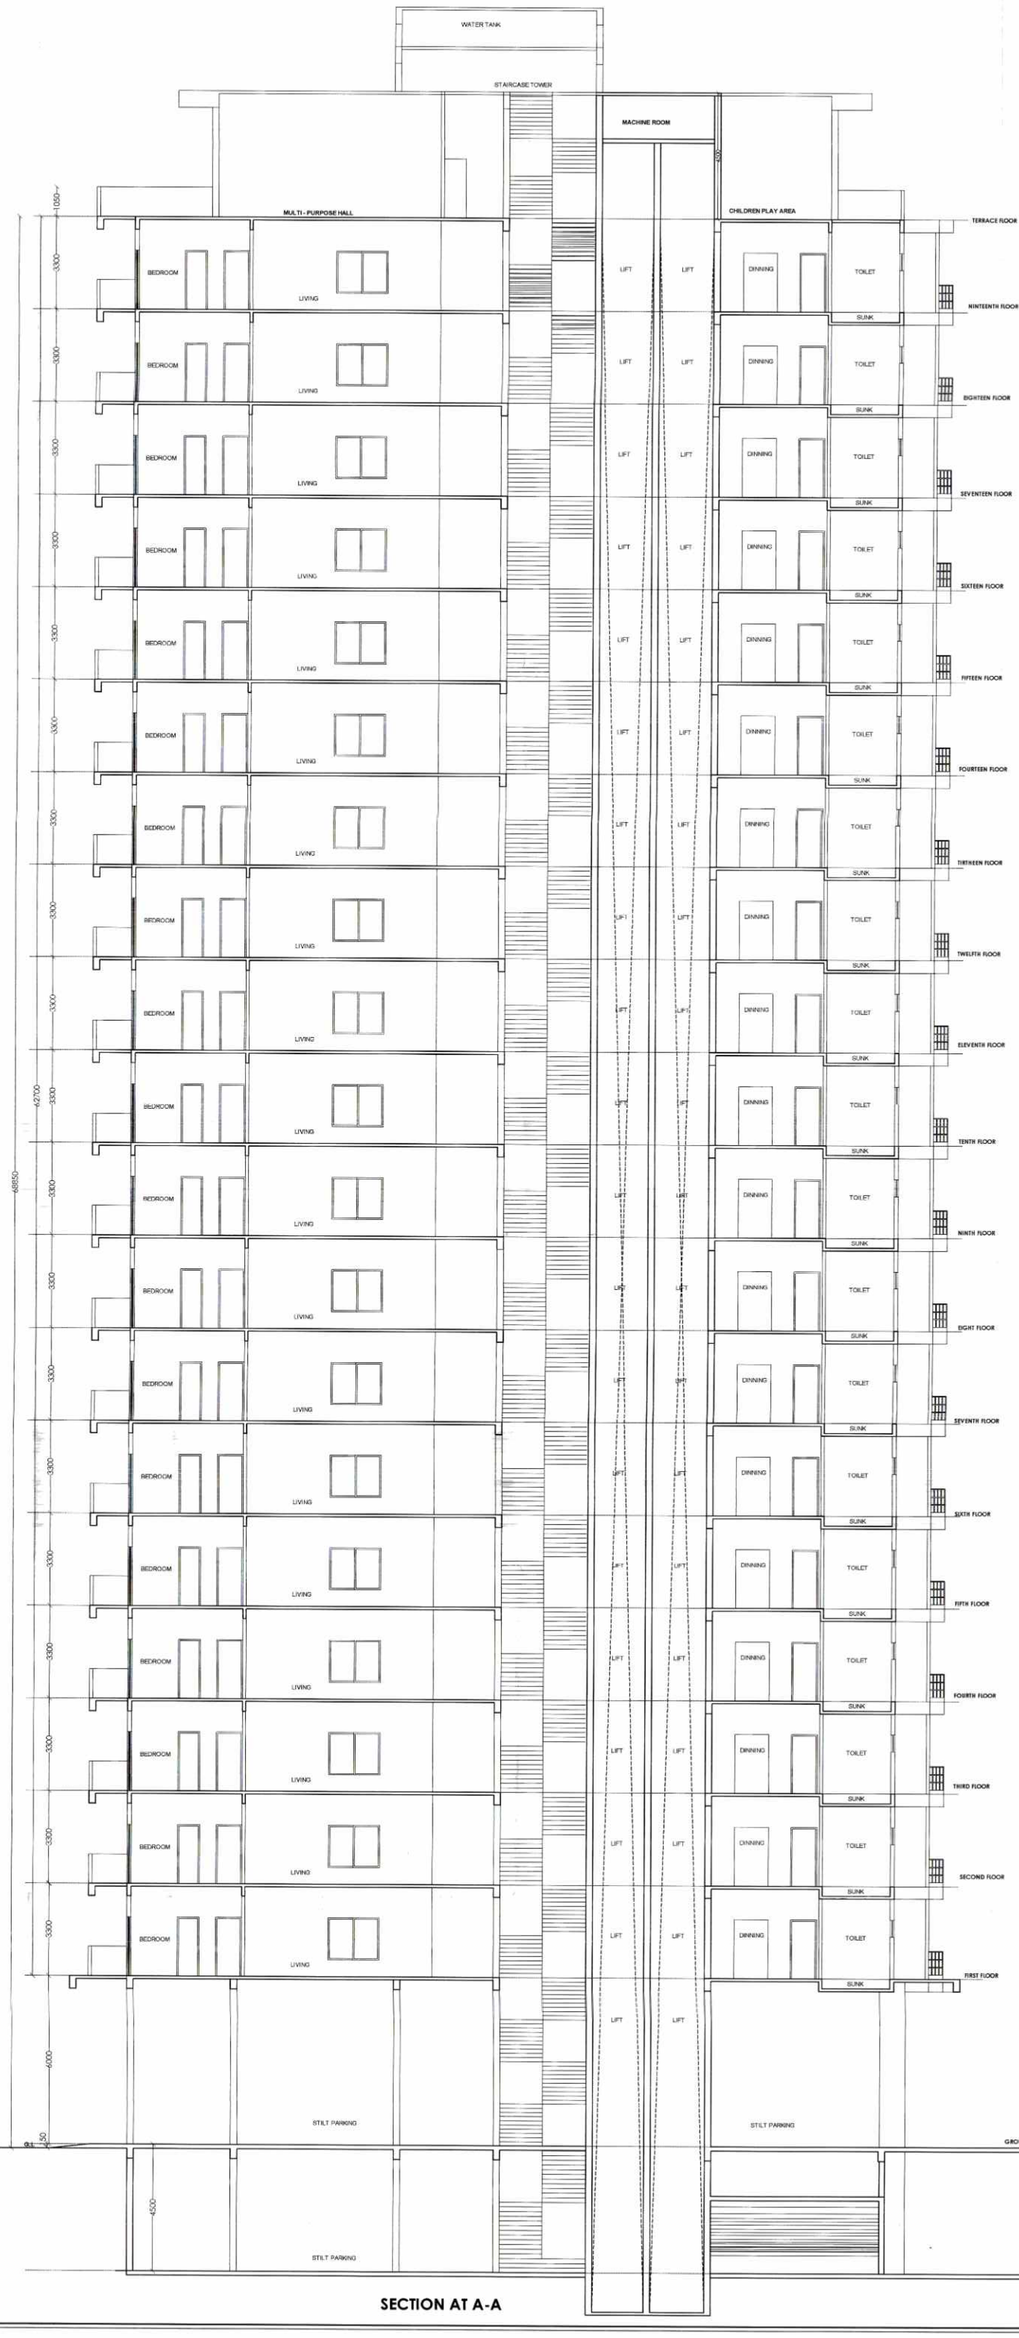

SECTION AT A-A

OFFICE OF THE CORPORATION OF THE CITY NAGPUR
Building Permit No. 823/Bldg(NewSan)/06/TPNMC/207 Date 24/3/22
SANCTIONED
subject to conditions contained in the building permit
Assistant Director 2-3) 5/2022
Town Planning
Nagpur Municipal Corporation

The Rain Water Harvesting is required to be provided as per Direction of Govt. of Maharashtra No. TPB-432001/2133 CR - 230/01/UD-11, dated 15th March, 2005 as per ... [illegible] ... built-up area ... [illegible] ... for every ... [illegible] ... options contained in the schedule may be adopted.
4) The authority shall impose a levy of Rs. 1000/- per annum for every 100 sq.mts. of built-up area, for failure of the owner of the building

Provisions For Solar Water Heating Systems
Solar Water Heating System should be installed in the building as the following ... [illegible] ... the per capita ... [illegible] ... over the ... [illegible] ...
4) Resident ... [illegible] ...
If the provisions as above ... [illegible] ... the occupance certificate will not be issued from NMC.

JOB TITLE
PLAN SHOWING PROPOSED CONSTRUCTION FOR MULTI FAMILY RESIDENTIAL DWELLING UNIT ON **PLOT NO.19 & 20**, CITY SURVEY NO.65, **MOUZA -HANSAPURI**, TAH-DIST- NAGPUR.

BELONGS TO
M/S. GANESH WOOD PRODUCTS PARTNERS
1). MR.SUNIL G.AGRAWAL,
2).SMT.KAVITA S.AGRAWAL,
3). SMT.MANJU VISHNU AGRAWAL,
4). SHRI.RUPESH VISHNU AGRAWAL.

SCHEDULE OF OPENINGS

CODE	SIZE	SILL LVL	LTL LVL	REMARKS
W	1500 x 1200	900	2100	TW.GLAZED WINDOW
W1	1200 x 900	900	2100	TW.GLAZED WINDOW
W2	750 x 900	1050	2100	TW.GLAZED WINDOW
V	600x 750	------	2100	LOVERED VENTILATOR
SD	1800 x 2100	------	2100	SLIDING DOOR
SD1	1535 x 2100	------	2100	SLIDING DOOR
SD2	1510 x 2100	------	2100	SLIDING DOOR
D	1065 x 2100	------	2100	T.W. DOOR
D1	915 x 2100	------	2100	T.W. DOOR
D2	765 x 2100	------	2100	T.W. DOOR

AREA STATEMENT

DRAWING TITLE
SUBMISSION DWG.

REFERENCE :

PLOT BOUNDRY SHOWN IN THUS
PROPOSED CONSTRUCTION SHOWN IN THUS
WORK TO BE DEMOLISHED SHOWN THUS
EXISTING WORK SHOWN IN THUS

C.O.A. REG NO	N.I.T. REG NO	N.M.C. REG NO
I.A. /2007/ 39381	2140	R-402
SCALE 1 : 100 & 1 : 200		DRAWN BY RK
DATE 20-09-2021		CHECKED BY

Note - ALL DIMENSIONS ARE IN MM.

Owner's Declaration --
I/We undersigned hereby confirm that I/We would abide by plans approved by Authority / Collector. I/We would execute the structure as per approved plans. Also I/We would execute the work under supervision of proper technical person so as to ensure the quality and safety at the work site.

M/S. GANESH WOOD PRODUCTS PARTNERS

1).MR.SUNIL G.AGRAWAL, 2).SMT.KAVITA S.AGRAWAL,

3).SMT.MANJU VISHNU AGRAWAL, 4).SHRI.RUPESH VISHNU AGRAWAL.
Owner (s) name and signature

Certificate of Area
Certified that the plot under reference was surveyed by me on_____ and the dimensions of sides etc. of plot stated on plan are as measured on site and the area so worked out tallies with the area stated in document of Ownership/ T.P. Scheme Records/ Land Records Department/City Survey records.

Ar. LOKESH KADU
CA/ 2007/ 39381
NMC R.402 NIT-2140

Signature Ar. LOKESH W. KADU C.O.A. No : (A / 2007/ 39381
(Name of Architect/ Licensed Engineer/ Supervisor)

Ar. LOKESH W. KADU
Architecture, Planning, Interior's
Book No. 11, 11A, 12, A- Wing (JB Wing), Mangalwari Complex, Sadar, Nagpur - 440010. (M.S.), India.
call: +91 9823872384 / +91 7276364236.
mail us. emanatedesign2@gmail.com, web: www.emanatedesign.in