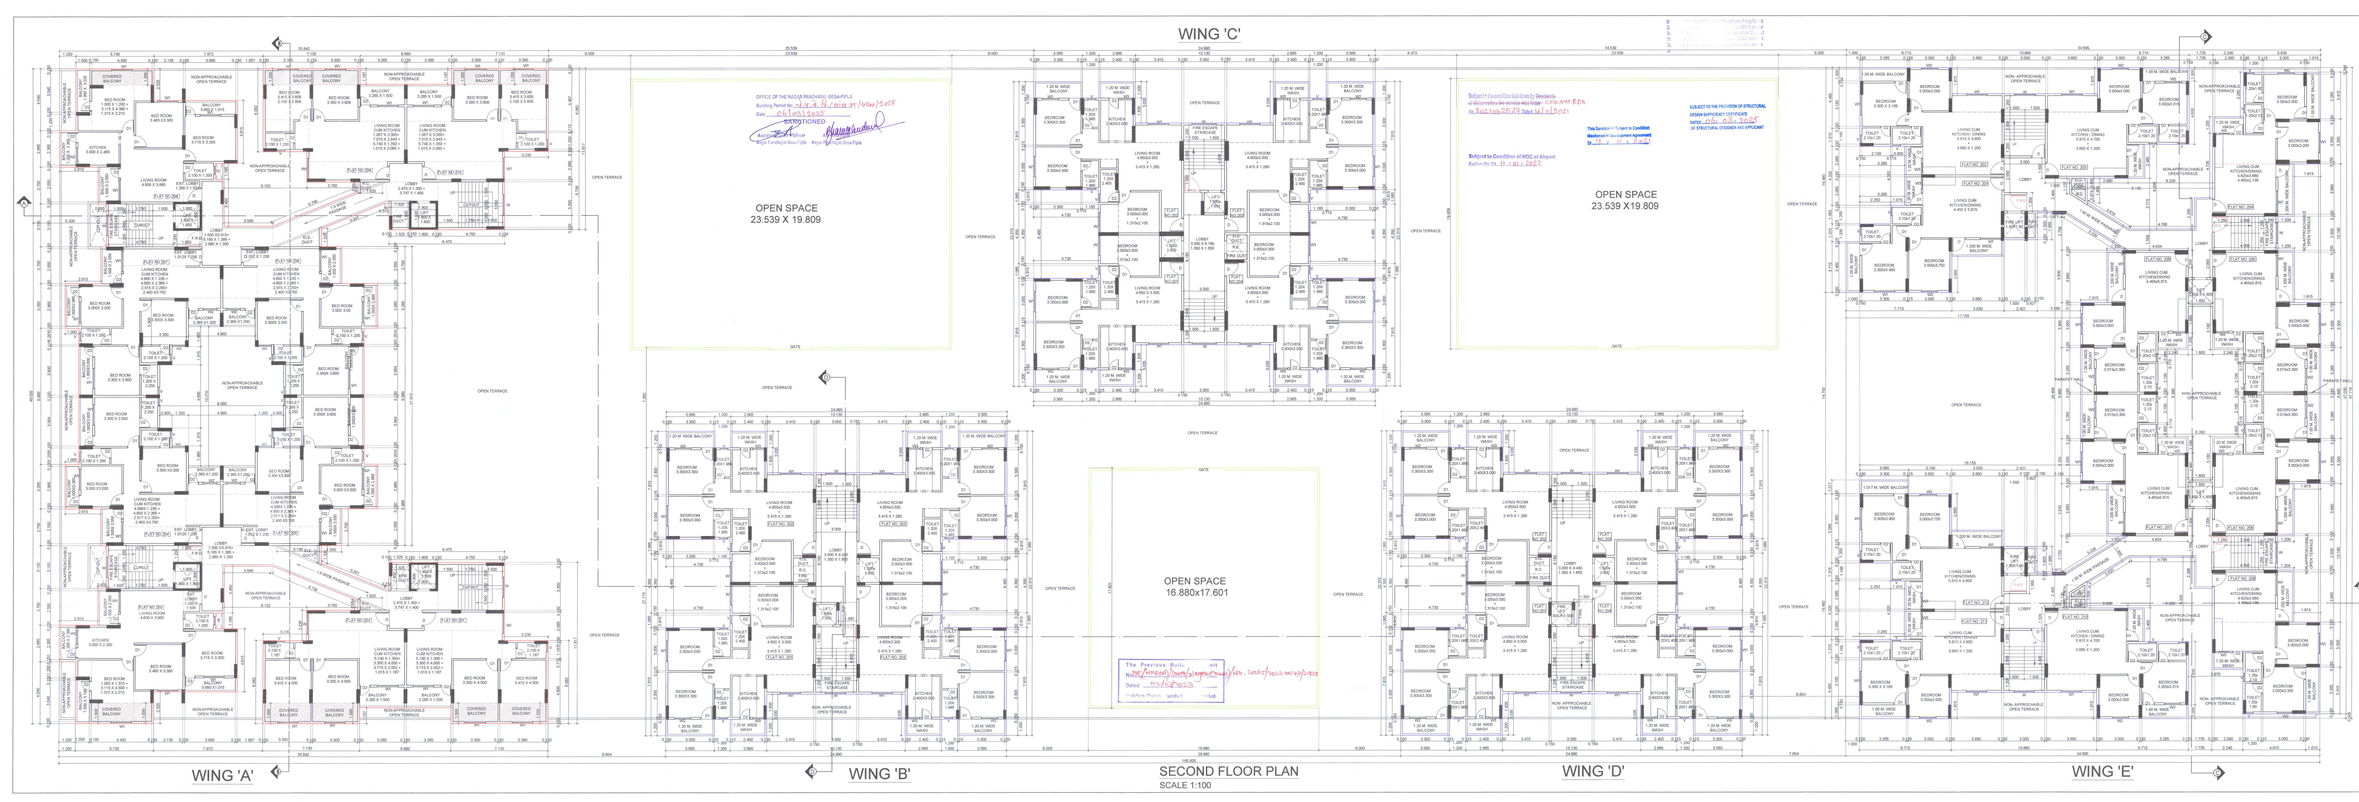


SHEET NO. - 04\17

SECOND FLOOR PLAN

PROPOSED REVISED AND EXISTING MULTY - FAMILY RESIDENTIAL BUILDING PLAN ON KH. NO.-7,P.H. NO. -38,MOUZA- PIPLA, TAL.- NAGPUR (GRAMIN),DIST. - NAGPUR

BELONGING TO :
M/S. ATHARVA INFRASTRUCTURES THROUGH
1) MR. RAHUL B. MALLEWAR
2) MR. GOPAL MAROTI WAGHMARE

NOTE :-
WING - B,C,D&E WAS ALREADY SANCTIONED FROM NMRDA,BUILDING PERMIT NO. B.E(NMRDA)/SOUTH/NAGPUR(RURAL)/ NO. 20085/20226147/2938

SCHEDULE OF OPENINGS

SR. NO.	TYPE	SIZE	DESCRIPTION
01	D	1.00 X 2.10	T.W. PANELLED DOOR
02	D1	0.90 X 2.10	T.W. PANELLED DOOR
03	D2	0.75 X 2.10	T.W. PANELLED DOOR
04	D3	1.20 X 2.10	T.W. PANELLED DOOR
05	W	1.50 X 1.80	T.W. GLAZED WINDOW
06	W1	1.50 X 1.50	T.W. GLAZED WINDOW
07	W2	1.00 X0.90	T.W. GLAZED WINDOW
08	W3	1.00 X 1.50	T.W. GLAZED WINDOW
09	V	0.60 X 0.60	M.S. LOUVERED VENTILATOR
10	F.R.D.	1.00 X 2.10	FIRE RESISTANT DOOR

LEGEND :
EXISTING CONSTRUCTION SHOWN IN
REVISED CONSTRUCTION SHOWN IN

SUBMISSION DRAWING

ARCHITECT

Date :
Dwg. No. : SUB./01
Dwn by : CHANDU SIR
Scale : 1:100

North

OWNER
M/S. ATHARVA INFRASTRUCTURES THROUGH
1) MR. RAHUL B. MALLEWAR
2) MR. GOPAL MAROTI WAGHMARE

ARCHITECT
C. S. Sirsiputre
C.A./2001/27932
M.I.T. No.1331
M.M.C. No.R/1-188

VISTAAR
ARCHITECT, INTERIOR DESIGNER, PLANNER, LANDSCAPE ARCHITECT, P.M.C. ,
VISTAAR HEIGHTS, 4TH FLOOR ,
PLOT NO. 146-151,OPP. GAJANAN MAHARAJ MANDIR, ZENDA CHOWK,DHARMPETH, NAGPUR - 440010.
MOB. NO. : 9423103220
EMAIL : chandu1868@gmail.com