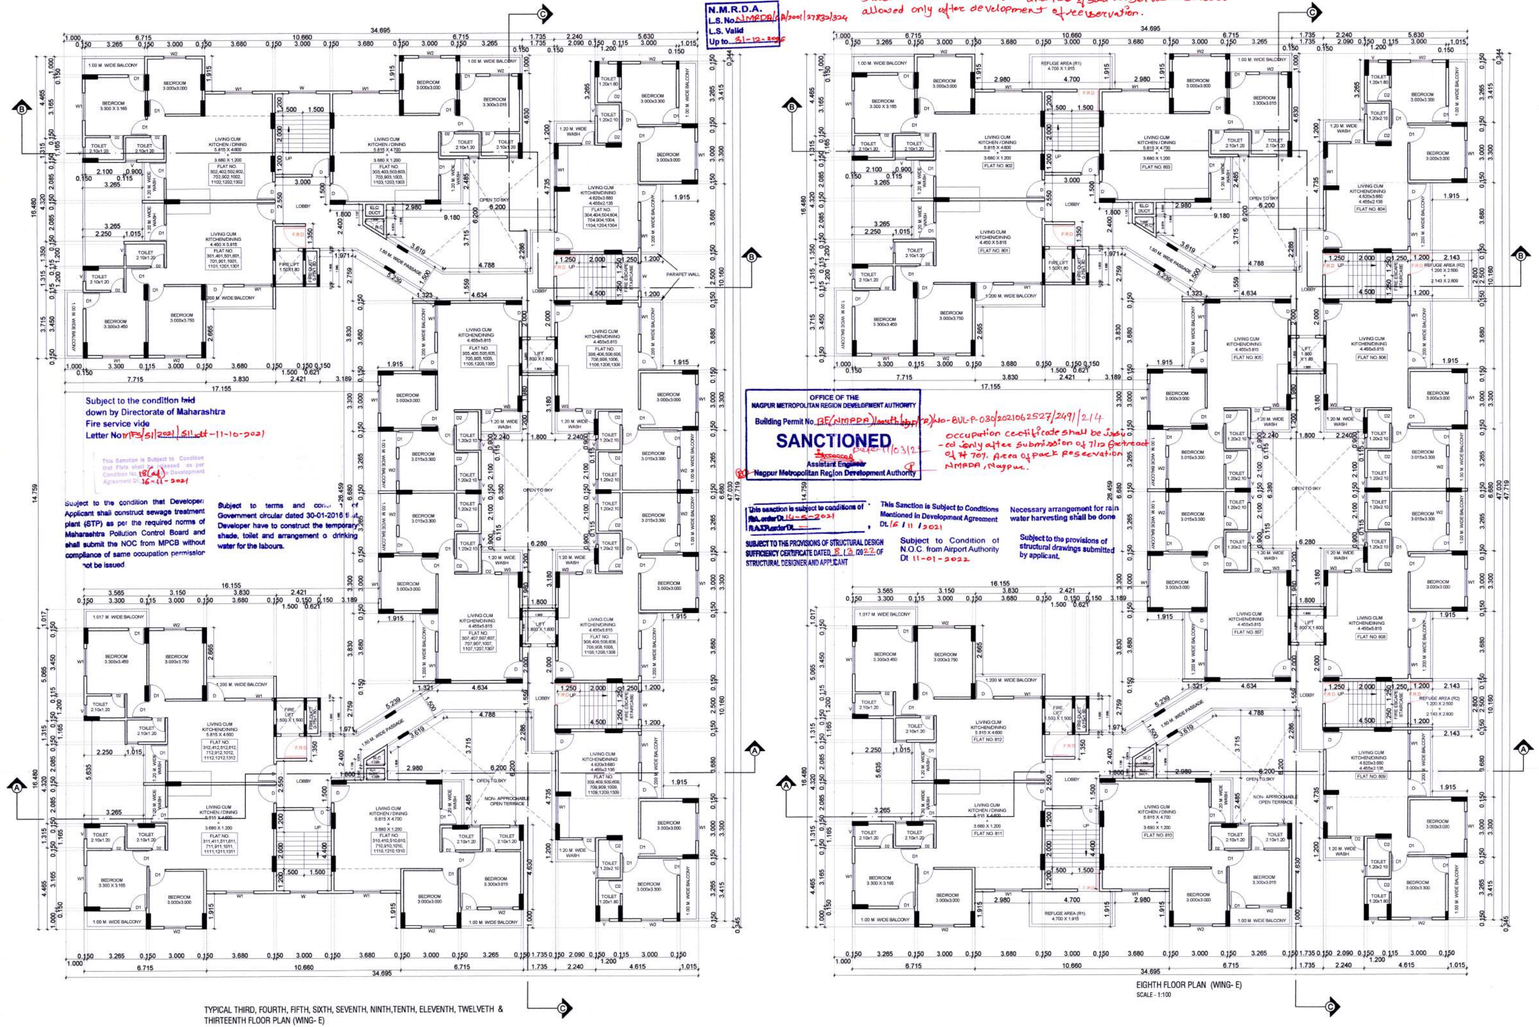


SHEET NO. - 06\12

FLOOR PLANS (WING- E)

PROPOSED MULTY - FAMILY RESIDENTIAL BUILDING PLAN ON KH. NO.-7,P.H. NO. -38,MOUZA- PIPLA, TAL.- NAGPUR (GRAMIN), DIST.- NAGPUR

BELONGING TO :

M/S. ATHARVA INFRASTRUCTURES THROUGH

1) MR. RAHUL B. MALLEWAR

2) MR. GOPAL MAROTI WAGHMARE

TOTAL BUILT UP AREA ON 2ND TO 13TH FLOORS (WING-E)

SECOND FLOOR	=	971.367	Sq.m.
THIRD FLOOR	=	971.367	Sq.m.
FOURTH FLOOR	=	971.367	Sq.m.
FIFTH FLOOR	=	971.367	Sq.m.
SIXTH FLOOR	=	971.367	Sq.m.
SEVENTH FLOOR	=	971.367	Sq.m.
EIGHTH FLOOR	=	971.367	Sq.m.
NINTH FLOOR	=	971.367	Sq.m.
TENTH FLOOR	=	971.367	Sq.m.
ELEVENTH FLOOR	=	971.367	Sq.m.
TWELVETH FLOOR	=	971.367	Sq.m.
THIRTEENTH FLOOR	=	971.367	Sq.m.
TOTAL B/UP AREA	=	13656.404	Sq.m.

REFUGE AREA CALCULATION

NO. OF FLATS FOR 2 CONSECUTIVE FLOORS		TOTAL NO. OF FLATS		
701,702,703,704,705,706,707,708,709,710, 711,712	=	24		
801,802,803,804,805,806,807,808,809,810 811,812				
5 PEOPLE FOR ONE FLAT	=	24X5	=	120 PEOPLE
0.5 SQ. M. PER PERSON	=	0.5X120	=	36.00 SQ.M.
PERMISSIBLE REFUGE AREA FOR A			=	36.00 SQ. M.
PROPOSED REFUGE AREA FOR WING-E				**36.00 SQ. M.**

SCHEDULE OF OPENINGS

SR. NO.	TYPE	SIZE	DESCRIPTION
01	D	1.00 X 2.10	T.W. PANELLED DOOR
02	D1	0.90 X 2.10	T.W. PANELLED DOOR
03	D2	0.75 X 2.10	T.W. PANELLED DOOR
04	D3	1.20 X 2.10	T.W. PANELLED DOOR
05	W	1.50 X 1.80	T.W. GLAZED WINDOW
06	W1	1.50 X 1.50	T.W. GLAZED WINDOW
07	W2	1.20 X 1.50	T.W. GLAZED WINDOW
08	W3	1.20 X 0.90	T.W. GLAZED WINDOW
09	V	0.60 X 0.60	M.S. LOUVERED VENTILATOR
10	F.R.D.	1.00 X 2.10	FIRE RESISTANT DOOR

LEGEND :

PLOT BOUNDRY SHOWN IN

PROPOSED CONSTRUCTION SHOWN IN

SUBMISSION DRAWING

ARCHITECT

Date

Drg. No. SUB.01

Drawn by CHANDU SIR

Scale 1:100

OWNER

M/S. ATHARVA INFRASTRUCTURES THROUGH

1) MR. RAHUL B. MALLEWAR

2) MR. GOPAL MAROTI WAGHMARE

ARCHITECT C. D. Gaikwad C. A. / 2001 / 27932 N.T.P. No.: 1111 N.M.C. No.: 198 M. No. 9422103220

V I S T Ā á R

ARCHITECT, INTERIOR DESIGNER, PLANNER, LANDSCAPE ARCHITECT, P.M.C. ,

VISTAAR HEIGHTS, 4TH FLOOR ,PLOT NO. 196/151, OPP. GAJANAN MAHARAJ MANDIR, ZENDA CHOWK, DHARMPETH, NAGPUR - 440010.

MOB. NO. : 9422103220

EMAIL : chandu1965@gmail.com