

BUILT UP AREA KEY PLAN FOR GROUND FLOOR PLAN
SCALE 1:200


BUILT UP AREA ON GROUND FLOOR						
SR. NO.	NO.		DIMENSIONS			AREA
BLOCK	1	X	32.858	X	17.389	571.368
TOTAL						571.368
DEDUCTIONS						
D1	1	X	6.300	X	3.270	20.601
D2	1	X	6.300	X	10.819	68.160
D3	1	X	6.580	X	17.389	114.420
D3A	2	X	0.545	X	3.400	3.706
D4	1	X	2.030	X	9.309	18.897
D5	1	X	2.360	X	8.709	20.553
D6	1	X	6.580	X	17.389	114.420
D7	1	X	7.965	X	6.000	47.790
D8	1	X	1.042	X	11.620	12.108
D12	1	X	1.600	X	2.920	4.672
D13	1	X	3.300	X	0.520	1.716
L1	1	X	1.800	X	1.800	3.240
L2	1	X	1.900	X	2.400	4.560
TOTAL						434.842
TOTAL B/UP AREA ON GROUND FLOOR						136.525

NIT
L.S. No. 3165
Serial No.
Valid Up To 21/12/2022

Subject to the condition as per Regularisation letter dt. 23/12/2019 enclosed here with.

ROOF RAINWATER HARVESTING SYSTEM SHOULD BE PROVIDED WITHIN PLOT AREA

OFFICE OF THE NAGPUR IMPROVEMENT TRUST
Building Permit No. BP(W)/Case No-BUC/4-66989/Dev.No-2021090829/222
DATE 21/12/2021
SANCTIONED
Building Engineer (West)
Nagpur Improvement Trust

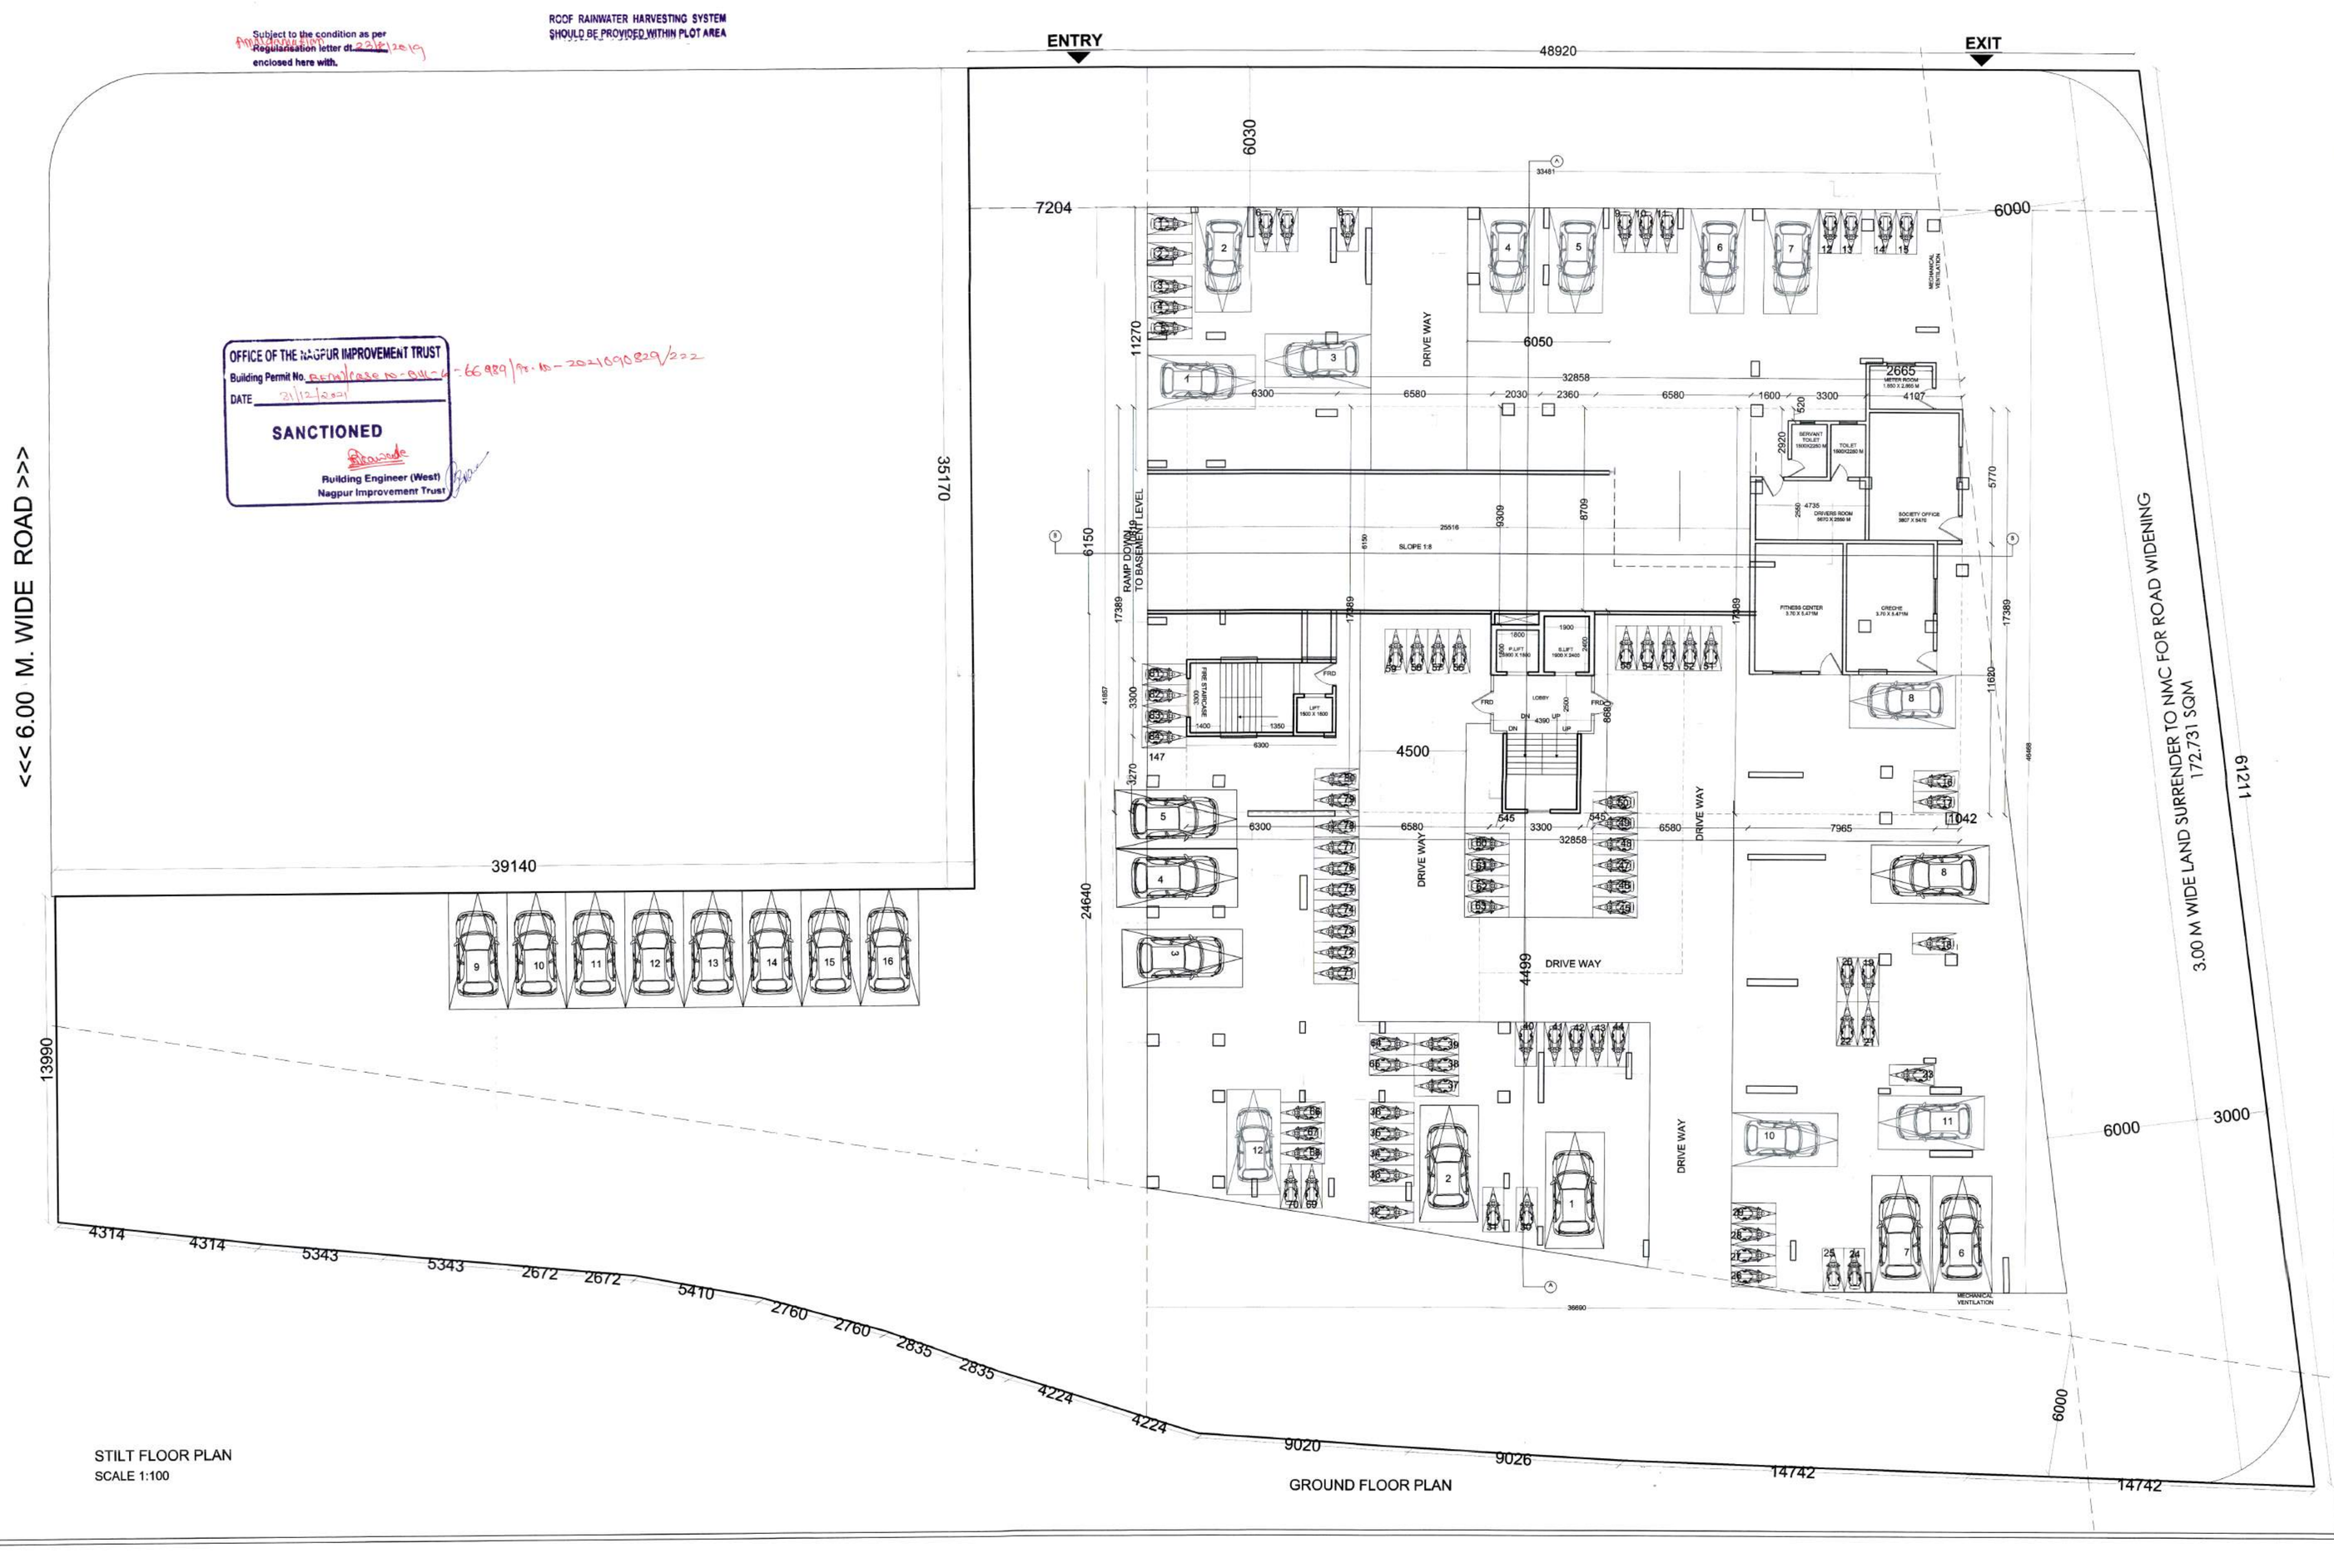

STILT FLOOR PLAN
SCALE 1:100

GROUND FLOOR PLAN

SHEET NO. 2/4

JOB TITLE
PLAN SHOWING PROPOSED CONSTRUCTION FOR MULTI FAMILY RESIDENTIAL DWELLING UNIT ON PLOT NO.7,8,9,10,11,12,13,14,15,16,21 & 22 & RETAINABLE LAND SHARE (R3) , KH. NO. 83/2, P.H. NO. 8-A , MOUZA -GOREWADA TAH-DIST- NAGPUR

BELONGING TO :-
1) M/S NANIK ENTERPRISES THROUGH. IT'S PROP. SMT. BHAWANA W/O MAHESH SADHWANI

DRAWING TITLE
SUBMISSION DWG.

Architect's Sign. | Client's Sign.

Ar. LOKESH KADU CA/ 2007/ 39381 NMC R 402 2140
Ar. LOKESH W. KADU
C.O.A. No : CA / 2007/ 39381

C.O.A. REG. NO	N.I.T. REG. NO	N.M.C. REG. NO
CA /2007/ 39381	2140	R-402
SCALE 1 : 100 & 1 : 200		DEALT BY SHILPA
DATE 14/09/2021		CHECKED BY

Note - ALL DIMENSIONS ARE IN MM.

emanate DESIGN
Ar. LOKESH W. KADU
Architecture, Planning, Interior's
Block No. 11, 11A, 12, A- Wing (J.B Wing), Mangalwari Complex, Sadar, Nagpur - 440010. (M.S.), India.
call: +91 9823872384 / 91 7276364238,
mail us: emanatedesign9@gmail.com, web: www.emanatedesign.in