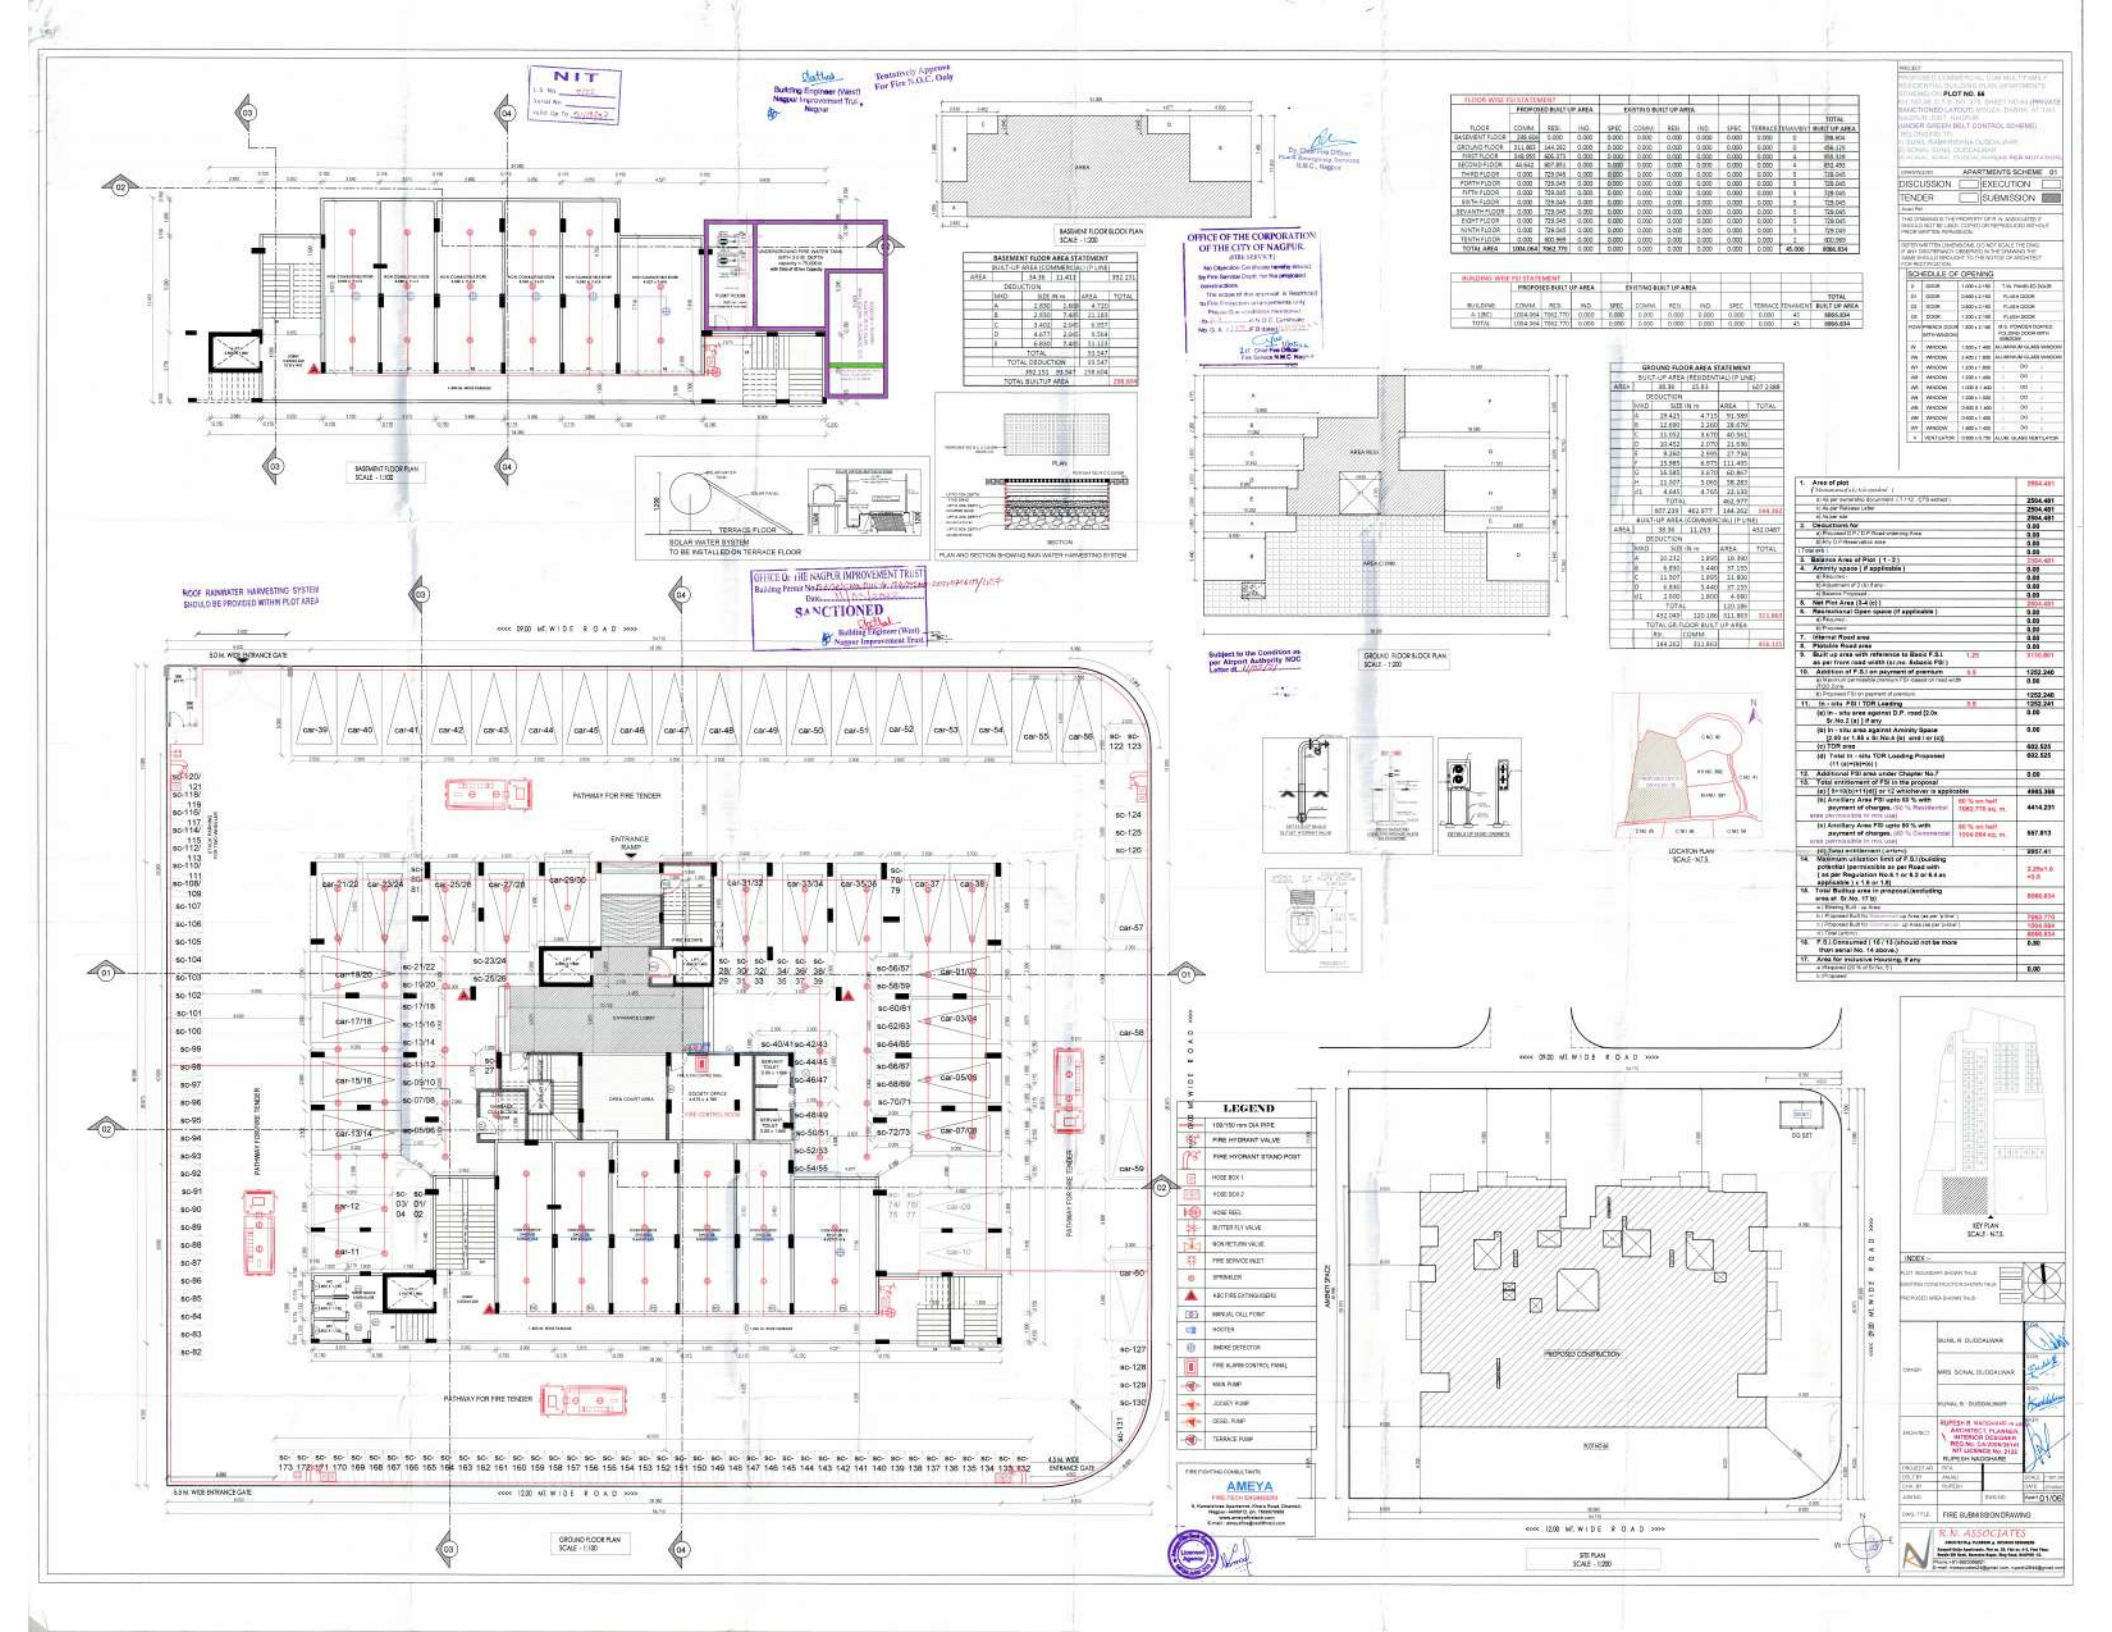

NIT
Building Engineer (West)
Nagpur Improvement Trust
Nagpur
Provisionally Approved For Fire N.O.C. Only
Dy. Chief Fire Officer
Fire & Emergency Services
N.M.C., Nagpur
OFFICE OF THE CORPORATION OF THE CITY OF NAGPUR
(FIRE SERVICE)
Asst. Chief Fire Officer
Fire Service N.M.C. Nagpur
OFFICE OF THE NAGPUR IMPROVEMENT TRUST
Building Permit No.
Date
SANCTIONED
Building Engineer (West)
Nagpur Improvement Trust
Subject to the Condition as per Airport Authority NOC Letter dt.
BASEMENT FLOOR PLAN
SCALE - 1:100
BASEMENT FLOOR BLOCK PLAN
SCALE - 1:200
TERRACE FLOOR
SOLAR WATER SYSTEM
TO BE INSTALLED ON TERRACE FLOOR
PLAN AND SECTION SHOWING RAIN WATER HARVESTING SYSTEM
ROOF RAINWATER HARVESTING SYSTEM SHOULD BE PROVIDED WITHIN PLOT AREA
GROUND FLOOR PLAN
SCALE - 1:100
GROUND FLOOR BLOCK PLAN
SCALE - 1:200
LOCATION PLAN
SCALE - N.T.S.
KEY PLAN
SCALE - N.T.S.
SITE PLAN
SCALE - 1:200
PROPOSED CONSTRUCTION
AMENITY SPACE
LEGEND
100/150 mm DIA PIPE
FIRE HYDRANT VALVE
FIRE HYDRANT STAND POST
HOSE BOX 1
HOSE BOX 2
HOSE REEL
BUTTER FLY VALVE
NON RETURN VALVE
FIRE SERVICE INLET
SPRINKLER
ABC FIRE EXTINGUISHERS
MANUAL CALL POINT
HOOTER
SMOKE DETECTOR
FIRE ALARM CONTROL PANEL
MAIN PUMP
JOCKEY PUMP
DIESEL PUMP
TERRACE PUMP
FIRE FIGHTING CONSULTANTS
AMEYA
FIRE TECH ENGINEERS
PLOT NO. 66
APARTMENTS SCHEME 01
DISCUSSION
EXECUTION
TENDER
SUBMISSION
SCHEDULE OF OPENING
R.N. ASSOCIATES
ARCHITECTS, PLANNERS & INTERIOR DESIGNERS
RUPESH MADGHARE
DRG. TITLE: FIRE SUBMISSION DRAWING
DRG. NO.: 01/06