

NIT
L.S No. 3035
Serial No.
Valid Up To 31/12/

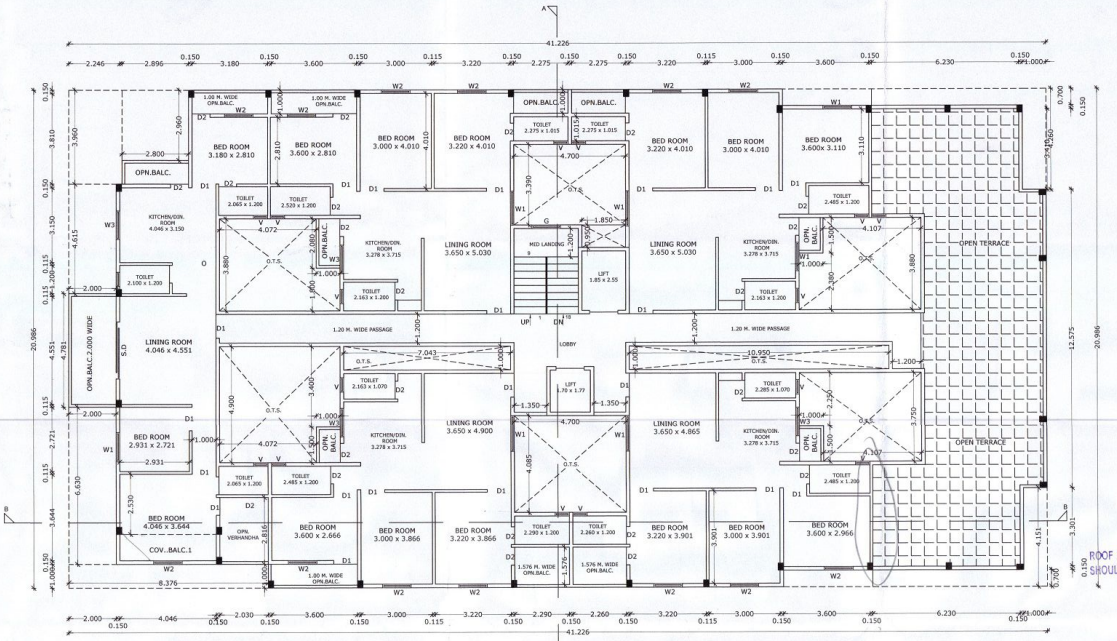

SIX FLOOR PLAN
SCALE 1:100

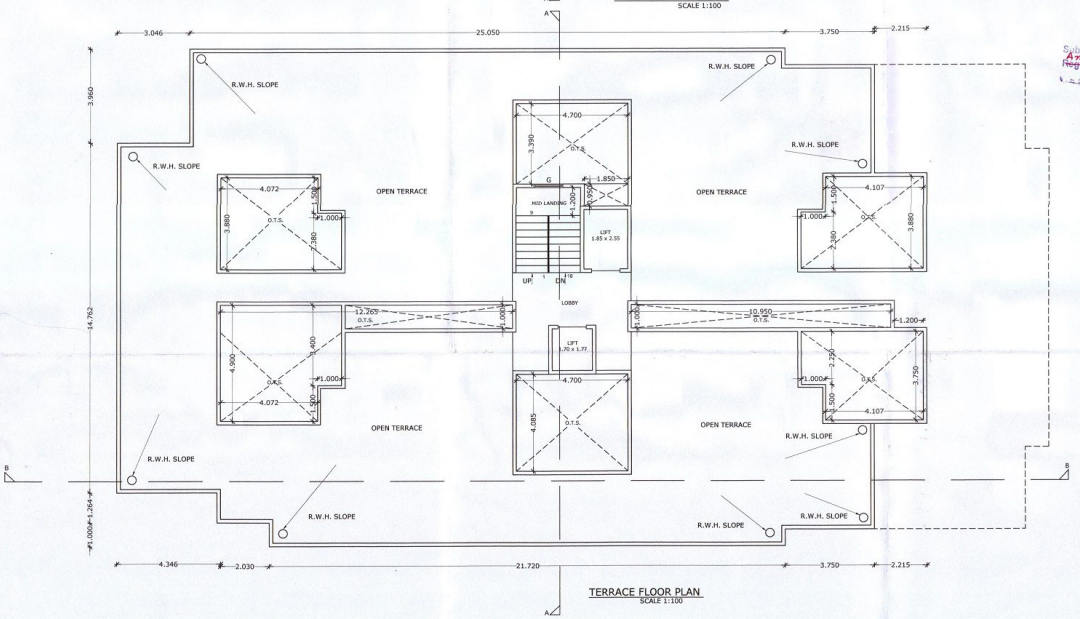



TERRACE FLOOR PLAN
SCALE 1:100

ROOF RAINWATER HARVESTING SYSTEM SHOULD BE PROVIDED WITHIN PLOT AREA


OFFICE OF THE NAGPUR IMPROVEMENT TRUST
Building Permit No. PBA/KNC/BUILDING/ITEM NO-2021080678/654
Date 10/06/2022
SANCTIONED
Building Engineer (West)
Nagpur Improvement Trust

Subject to the condition as per Commencement letter dt. 13/01/15

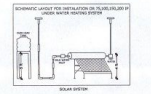

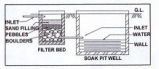

RAIN WATER HARVESTING

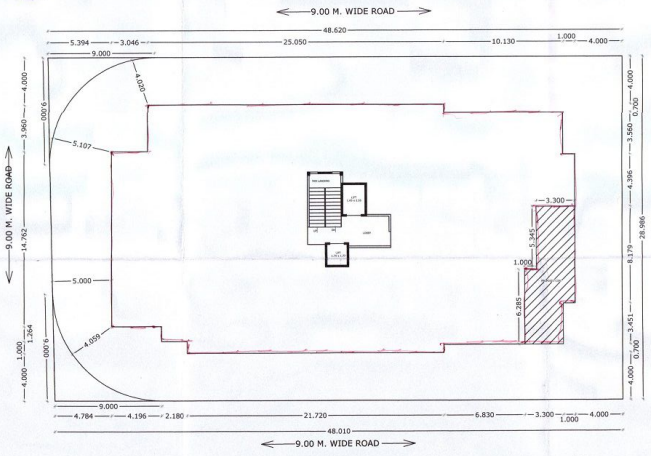

SITE PLAN
SCALE =1:200

SHEET NO. 2/3

PROPOSED PLAN OF MULTIFAMILY DWELLING ON PLOT NO.20,21,22,23,24,25,26,27,28,29 KH.NO.70/1, MOUZA- SOMALWADA IN NEW LOKKALYANA G.N.S.S. TAH. DIST. NAGPUR,

BELONGING TO.
MS PINNACLE CONSTRUTION THROUGH ITS PROP. PANKAJ RAMKRISHNA KOLHE

Job No.	Drawing No.	Scale	Drawn by	Check by	Registration No. of Architect / License No. of Licensed Engineer / Supervisor
01	01	1:100 1:200	SURESH	S.B.ARCH	

P Owners Declaration :
I / we undersigned hereby confirm that i/we would abide by the collector. I / we would execute the structure as per approved plans also i/we would execute the work under supervision, oh proper technical person so as to ensure the quality at the work site.

P. Kolhe
Owner s name and Signature

MS PINNACLE CONSTRUTION THROUGH ITS PROP. PANKAJ RAMKRISHNA KOLHE

Q Architect / Licensed Engineer / Supervisor name and signature

S.B. ARCH & ASSOCIATES
REGD. NO. 732 • MC LIC. NO. 1999

PROJECT DESIGN

S.B.ARCH & ASSOCIATE
PLANNING/ INTERIOR DESIGN/ ESTIMATING
ER SURESH BHOMLE
FLAT NO.T5 SHIVJAGRI APT.NEW SUBHEDAR LAYOUT OPP.GAJANAN SCHOOL NAGPUR