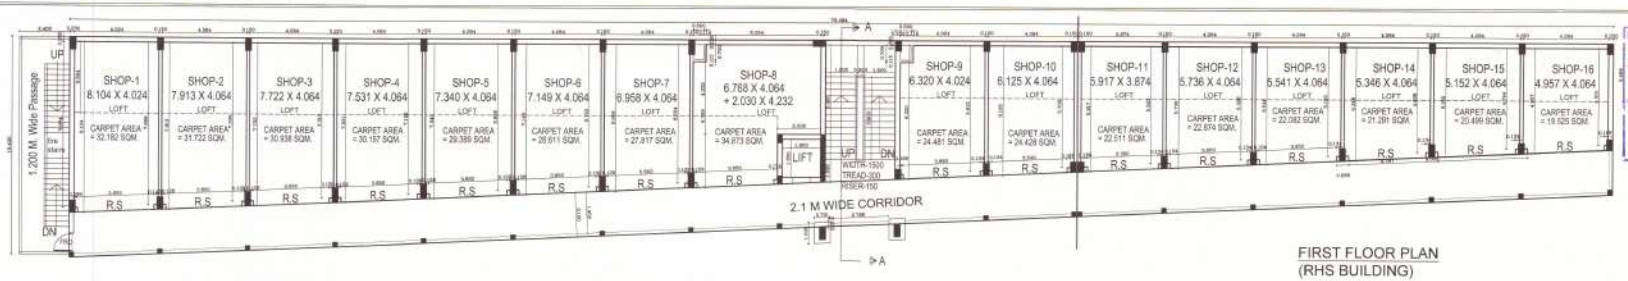

FIRST FLOOR PLAN
(RHS BUILDING)

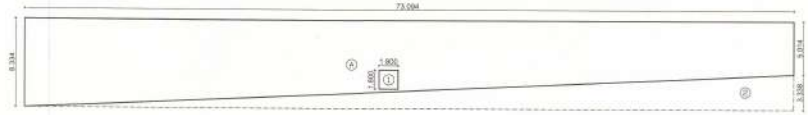

FIRST FLOOR BUILT UP AREA CALCULATION
A 73.094 X 9.334 X 1.00 = 609.165 SQM.
TOTAL = 609.165 SQM.
DEDUCTIONS
1 1.800 X 1.800 X 1.00 = 3.240 SQM.
2 73.214 X 3.338 X 0.50 = 122.194 SQM.
TOTAL DEDUCTION = 125.434 SQM.
NET AREA = 483.731 SQM.

FIRST FLOOR BALCONY AREA CALCULATION
A 73.094 X 5.440 X 1.00 = 397.631 SQM.
TOTAL = 397.631 SQM.
DEDUCTIONS
1 73.094 X 3.338 X 0.50 = 121.993 SQM.
2 73.094 X 3.316 X 0.50 = 121.189 SQM.
TOTAL DEDUCTION = 243.182 SQM.
NET AREA = 154.448 SQM.

STAIRCASE AREA
A 2.400 X 10.400 X 1.00 = 24.960 SQM.
TOTAL = 24.960 SQM.

TOTAL FIRST FLOOR P-LINE AREA
483.731 + 154.448 + 24.960 =
TOTAL = 663.139 SQM.

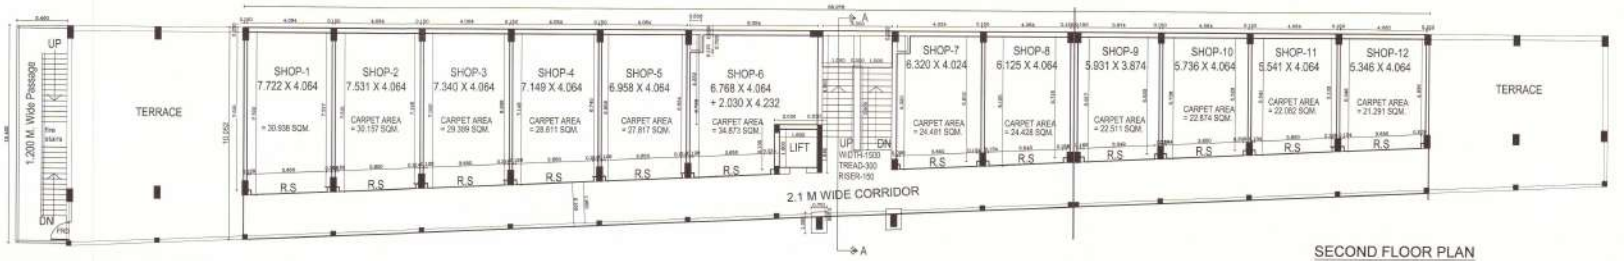

SECOND FLOOR PLAN
(RHS BUILDING)

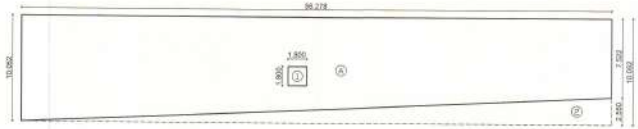

SECOND FLOOR BUILT UP AREA CALCULATION
A 56.278 X 10.052 X 1.00 = 565.706 SQM.
TOTAL = 565.706 SQM.
DEDUCTIONS
2 1.800 X 1.800 X 1.00 = 3.240 SQM.
3 56.278 X 2.350 X 0.50 = 71.754 SQM.
TOTAL DEDUCTION = 74.994 SQM.
NET AREA = 490.712 SQM.

STAIRCASE AREA
A 2.400 X 10.400 X 1.00 = 24.960 SQM.
TOTAL = 24.960 SQM.

TOTAL SECOND FLOOR P-LINE AREA
490.712 + 24.960 =
TOTAL = 515.672 SQM.

OFFICE OF THE CORPORATION OF THE CITY NAGPUR.
Building Permit No. 231/154/Amd/Wtd
Dated 16.9.2022
SANCTIONED
subject to conditions mentioned in the building permit
Assistant Director of Town Planning
Nagpur Municipal Corporation

FIRST & SECOND FLOOR RHS BUILDING SHEET NO. 6 / 24

Proforma – I: Area Statement

EXISTING/PROPOSED COMMERCIAL & RESIDENTIAL APARTMENT BUILDING AT PLOT NO.-1, C.T.S. NO.- 181(PART), SHEET NO. 259, 260, 269, 270 & 271, MOUZA - NAGPUR, KH. NO.- 419, 420, 424, 426/1, HOUSE NO.- 881, WARD NO.- 8, UMRER ROAD, GANESHPETH, NAGPUR.	Drawing Sheet No.

Stamps of Approval of Plans:

AREA STATEMENT

1	Area of plot (Minimum area of a, b, c to be considered)	
	(a) As per ownership document (lease deed)	85500.811
	(b) as per measurement sheet (akhiv patrika)	85500.811
	(c) as per site	85500.811
2	Deductions for	
	(a) Proposed D.P./D.P. Road widening Area/Service Road/Highway widening	
	(b) Any D.P. Reservation area	
	Total (a+b)	
3	Balance Area of Plot (1-2)	85500.811
4	Amenity Space (if applicable)	
	(a) Required	
	(b) Adjustment of 2(b), if any -	
	(c) Balance Proposed	
5	Net Plot Area (3 – 4 (c))	85500.811
6	Recreational Open Space (if applicable)	
	(a) Required	
	(b) Proposed	
7	Internal Road Area	
8	Plottable Area (if applicable)	
9	Built up area with reference to Basic F.S.I. as per front road width (Sr. No. 5 x basic FSI)	171001.622
10	Addition of FSI on payment of premium	
	(a) Maximum permissible premium FSI - based on road width / TOD Zone	
	(b) Proposed FSI on payment of premium	
11	In-situ FSI/TDR Loading	
	(a) In-situ area against D.P. road [2.0 x Sr. No. 2 (a)], if any	
	(b) In-situ area against Amenity Space if handed over [2.00 or1.85 x Sr. No. 4 (b)and /or(c)]	
	(c) TDR area	
	(d) Total in-situ/TDR loading proposed (11 (a) + (b) + (c))	
12	Additional FSI area under Chapter No. 7	
13	Total entitlement of FSI in the proposal	
	(a) [9 + 10 (b) +11 (d)] or 12 whichever is applicable	171001.622
	(b) Ancillary Area FSI upto 60% or 80% with payment of charges = 171001.622 - (56337.290 + 53867.779 = 110235.060) = 60766.562	48613.290
	(c) Total entitlement (a +b)	219614.872
14.	Maximum utilization limit of F.S.I. (building potential) Permissible as per Road width (as per Regulation No. 6.1 or 6.2 or 6.3 or 6.4 as applicable) x 1.8 or 1.8)	
15	Total Built-up Area in proposal (excluding area at Sr.No.17 b)	
	(a) Existing & Proposed Built-up Area to be retained as per previous sanction	110235.060
	(b) Proposed Built-up Area (as per P-Line)	36145.021
	(c) Total (a +b)	146380.081
16	F.S.I. Consumed (15/13) (should not be more than serial No.14 above.)	0.676
17	Area for Inclusive Housing, if any	
(a)	Required (20% of Sr. No. 5 or FSI used for residential purpose) = 20% of 110235.060	22047.912
(b)	Proposed (Tower I, J, K)	22234.540

Certificate of Area:
Certified that the plot under reference was surveyed by me on and the dimensions of sides etc. of plot stated on plan are as measured on site and the area so worked out tallies with the area stated in document of Ownership/ T.P. Scheme Records/ Land Records Department/City Survey records.

Signature
(Name of Architect - Ar. Rajesh Jaiswal)

Owner's Declaration –
I/We undersigned hereby confirm that I/We would abide by plans approved by Authority / Collector. I/We would execute the structure as per approved plans. Also I/We would execute the work under supervision of proper technical person so as to ensure the quality and safety at the work site.

Goldbricks Infrastructure Pvt. Ltd.
Director
Owner(s) name and signature

Architect name and signature - Ar. Rajesh Jaiswal

Job No.	Drawing No.	Scale	Drawn by	Checked By	Registration no. of Architect
		1:100 1:200			CA/98/18807