
BLOCK - C1+C2

SHEET NO.2

2044/24/08/2020
BUILDING PLAN
FOR ACCORDING N. O. C. OF FIRE DEPARTMENT.

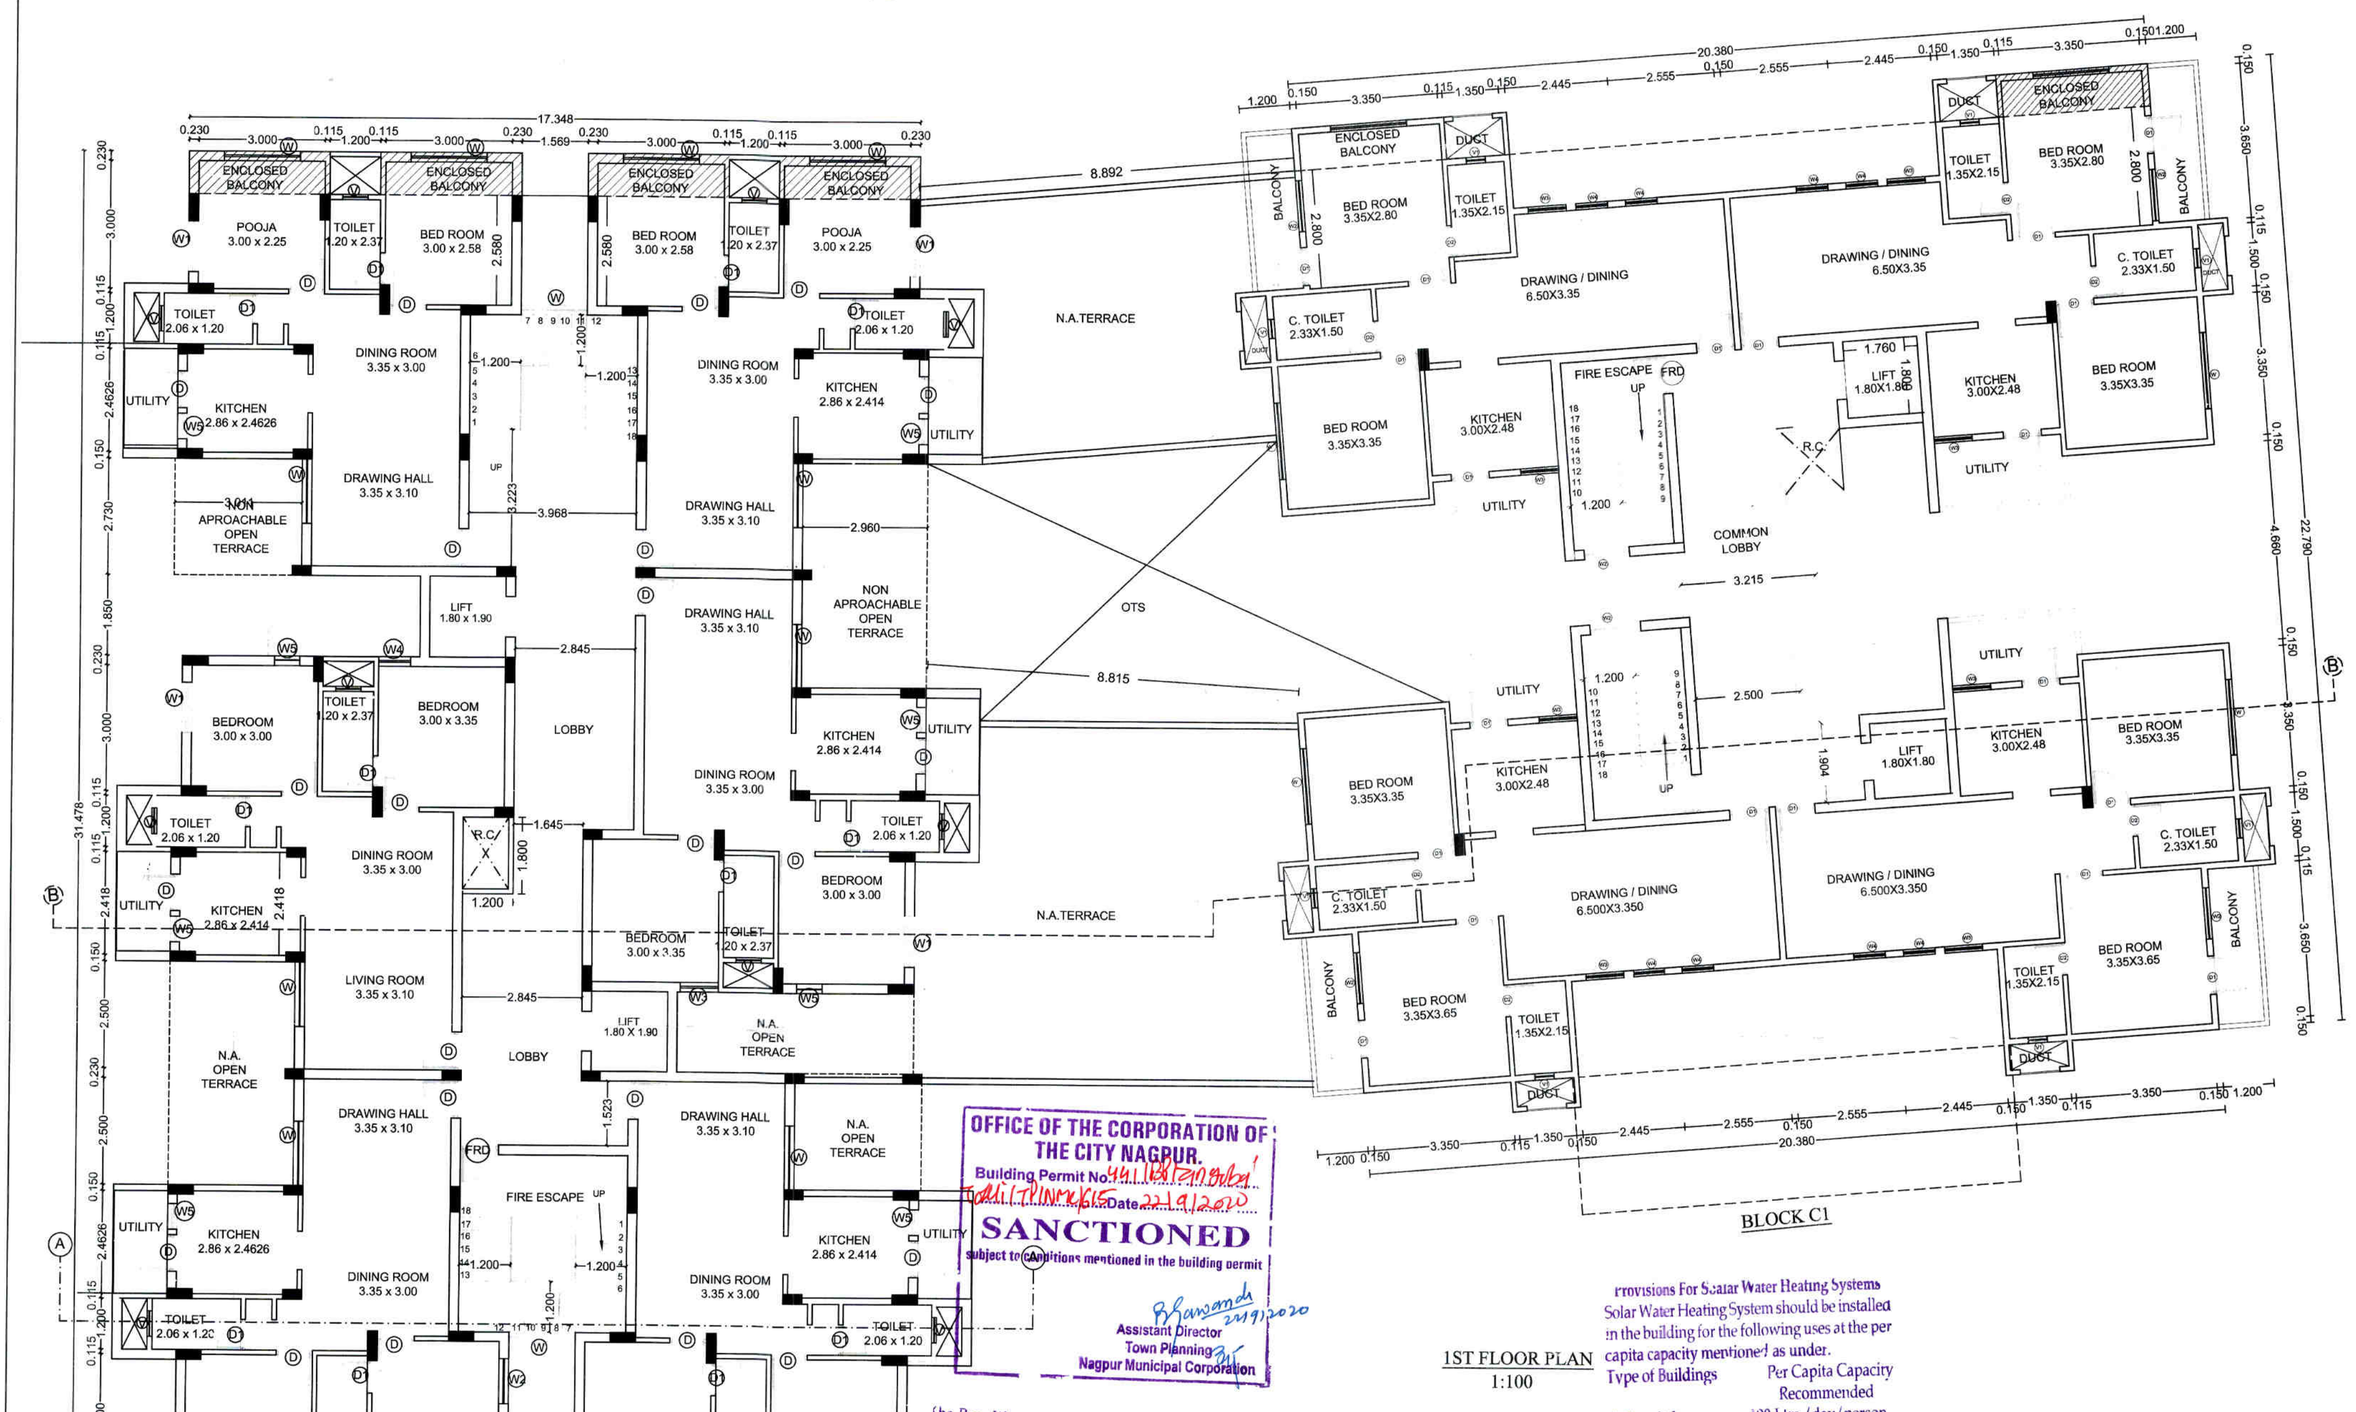

OFFICE OF THE CORPORATION OF THE CITY NAGPUR.
Building Permit No. 441/187/2019/BP
Date 22/9/2020
SANCTIONED
subject to conditions mentioned in the building permit
Assistant Director
Town Planning
Nagpur Municipal Corporation


1ST FLOOR PLAN
1:100

Provisions For Solar Water Heating Systems
Solar Water Heating System should be installed in the building for the following uses at the per capita capacity mentioned as under.

Type of Buildings	Per Capita Capacity Recommended
1) Hospitals	100 Ltrs./day/person.
2) Hotels	150 Ltrs./day/person.
3) Hostel & other such buildings	25 Ltrs./day/person.
4) Resident	25 Ltrs./day/person.

If the provisions as above is not made, the occupancy certificate will not be issued from NMC

The Rain Water Harvesting is required to be provided as per Directon of Govt. of Maharashtra No. TPB 432001/2133 CR - 230/01/UD-11, dated 10th March, 2005 as per schedule for every 300 sq.mtrs. built-up area The system may be by open well 1 mtr. dia & mtrs. deep with filteration chamber for every 300 sq.mtr. built-up area Other options mentioned in the schedule may be adopted
a) The authority may impose a levy of Rs. 1000/- per annum for every 100 sq.mts. of built-up area, for failure of the owner of the building.

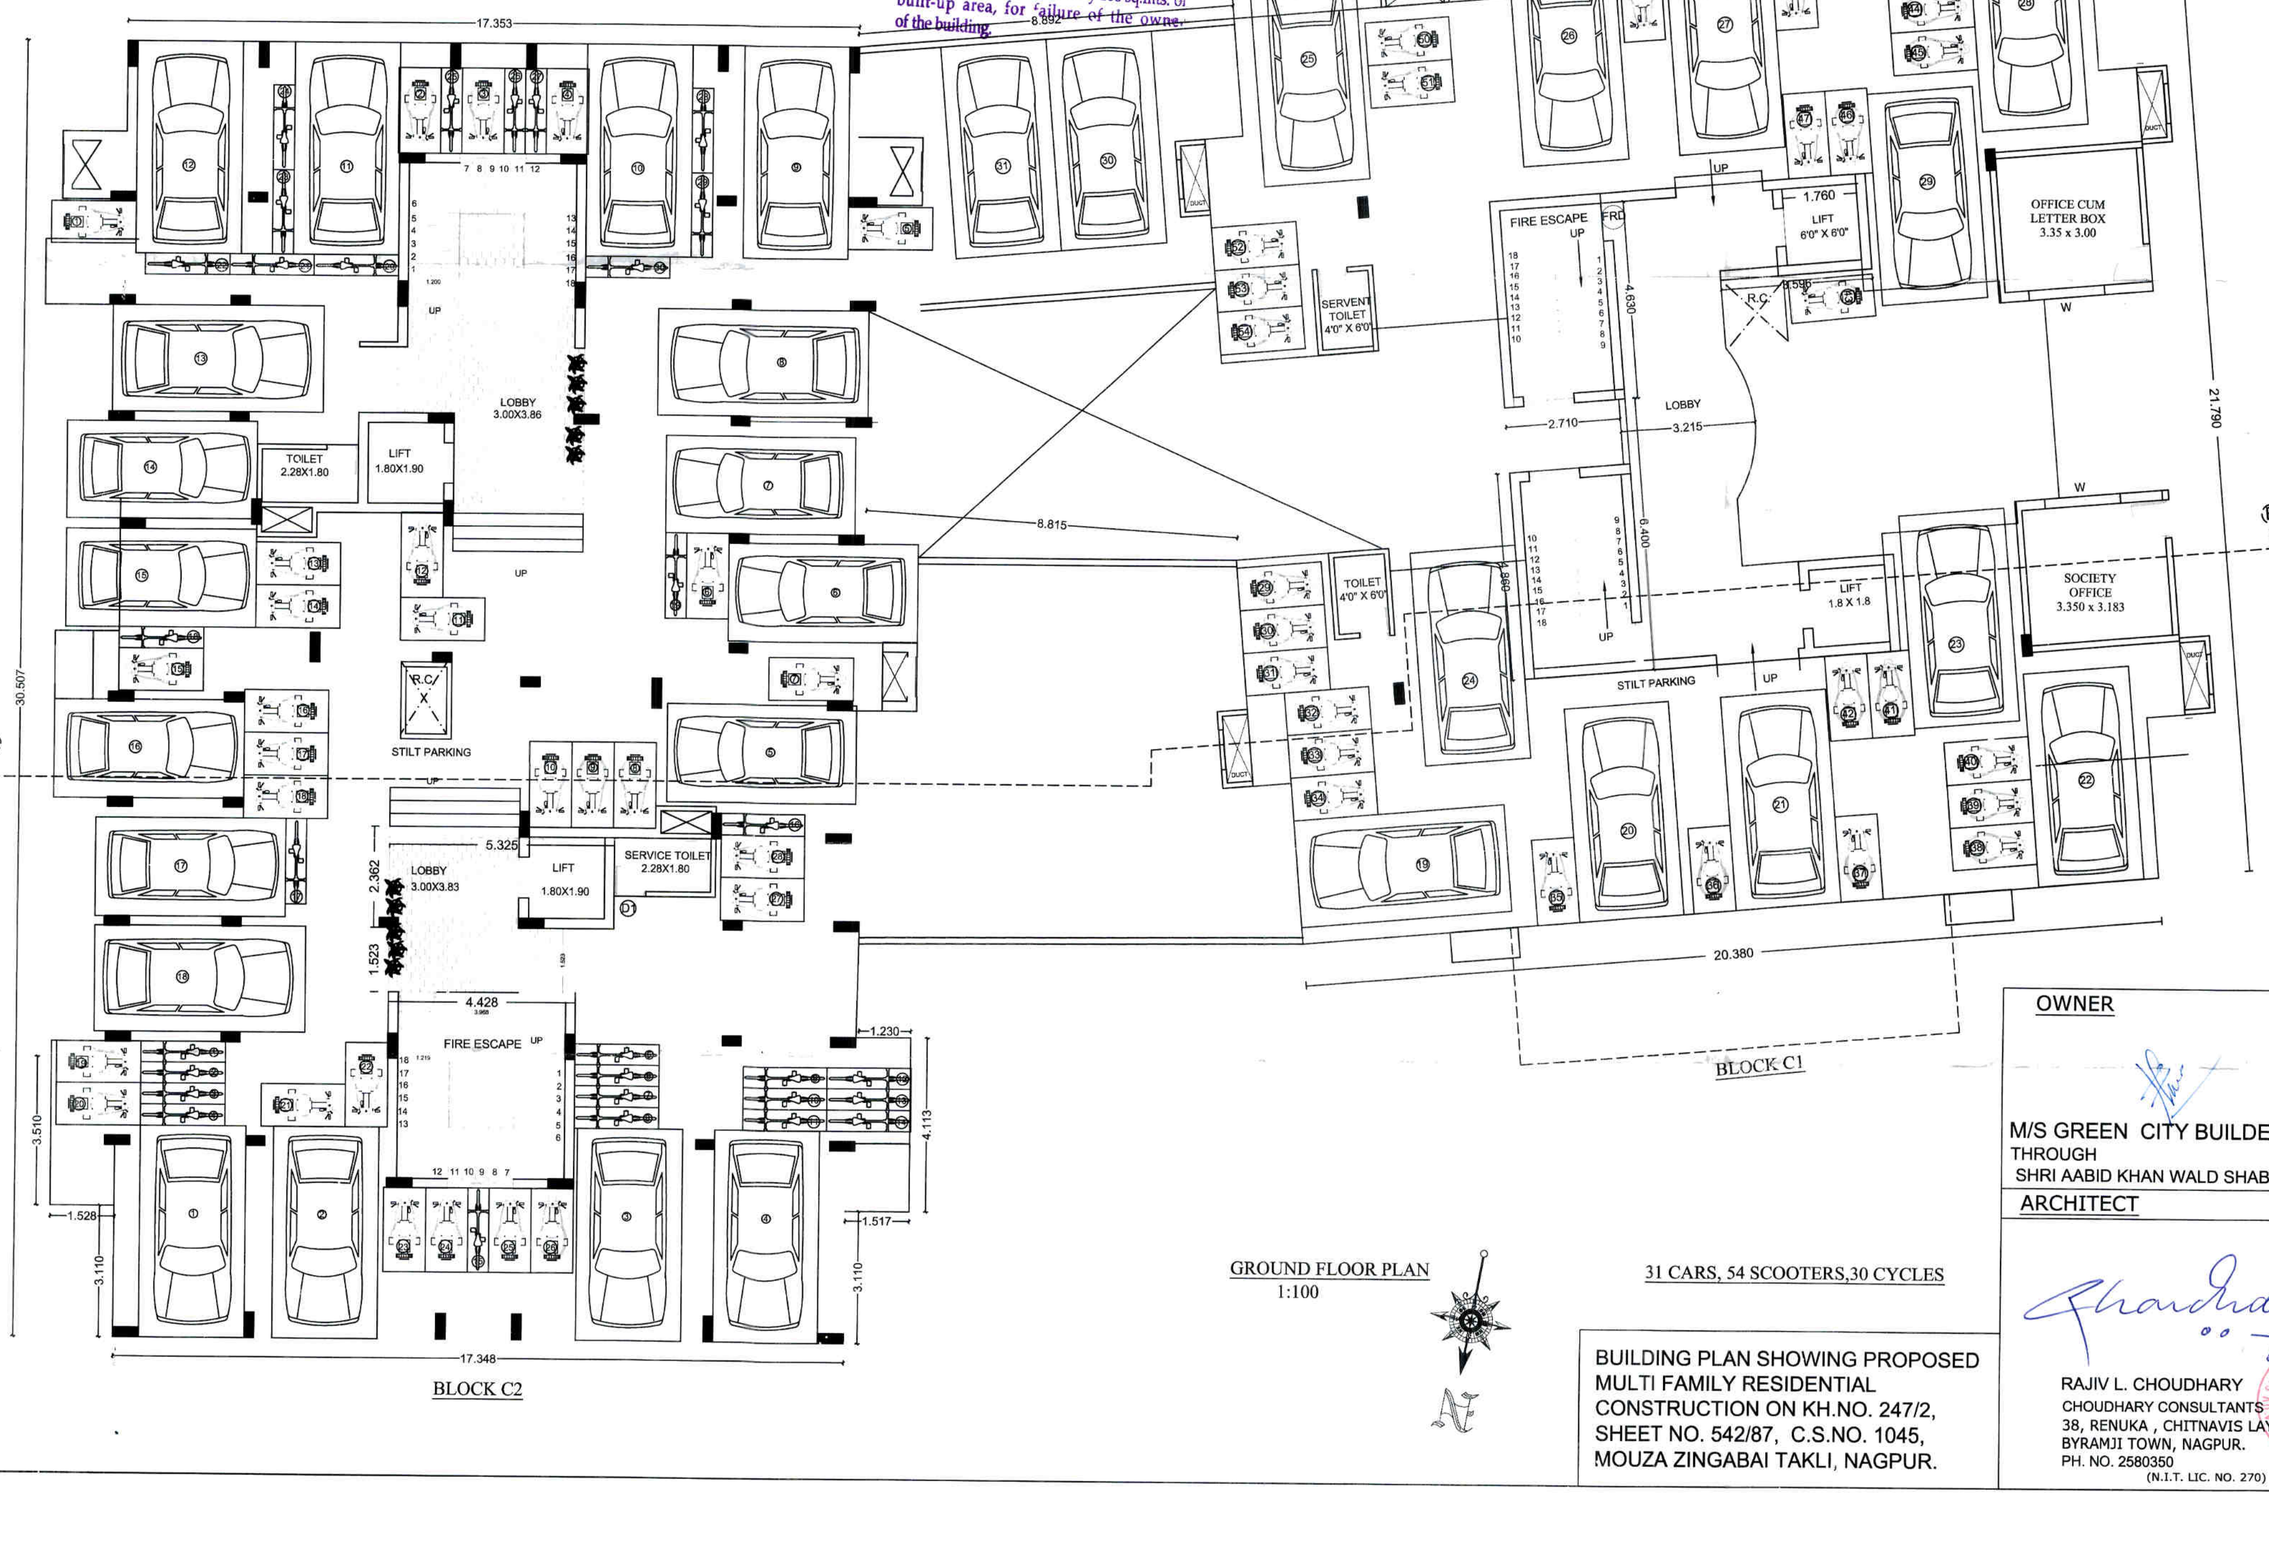

GROUND FLOOR PLAN
1:100

31 CARS, 54 SCOOTERS,30 CYCLES

BUILDING PLAN SHOWING PROPOSED MULTI FAMILY RESIDENTIAL CONSTRUCTION ON KH.NO. 247/2, SHEET NO. 542/87, C.S.NO. 1045, MOUZA ZINGABAI TAKLI, NAGPUR.

OWNER

M/S GREEN CITY BUILDERS
THROUGH
SHRI AABID KHAN WALD SHABBIR KHAN

ARCHITECT

RAJIV L. CHOUDHARY
CHOUDHARY CONSULTANTS
38, RENUKA , CHITNAVIS LAY-OUT,
BYRAMJI TOWN, NAGPUR.
PH. NO. 2580350
(N.I.T. LIC. NO. 270)