



BUILT-UP AREA CALCULATION REFUGE 13TH FLOOR
OF PREVIOUS SANCTION WING A&B, PROPOSED SANCTION WING C,
SCALE :-1:200

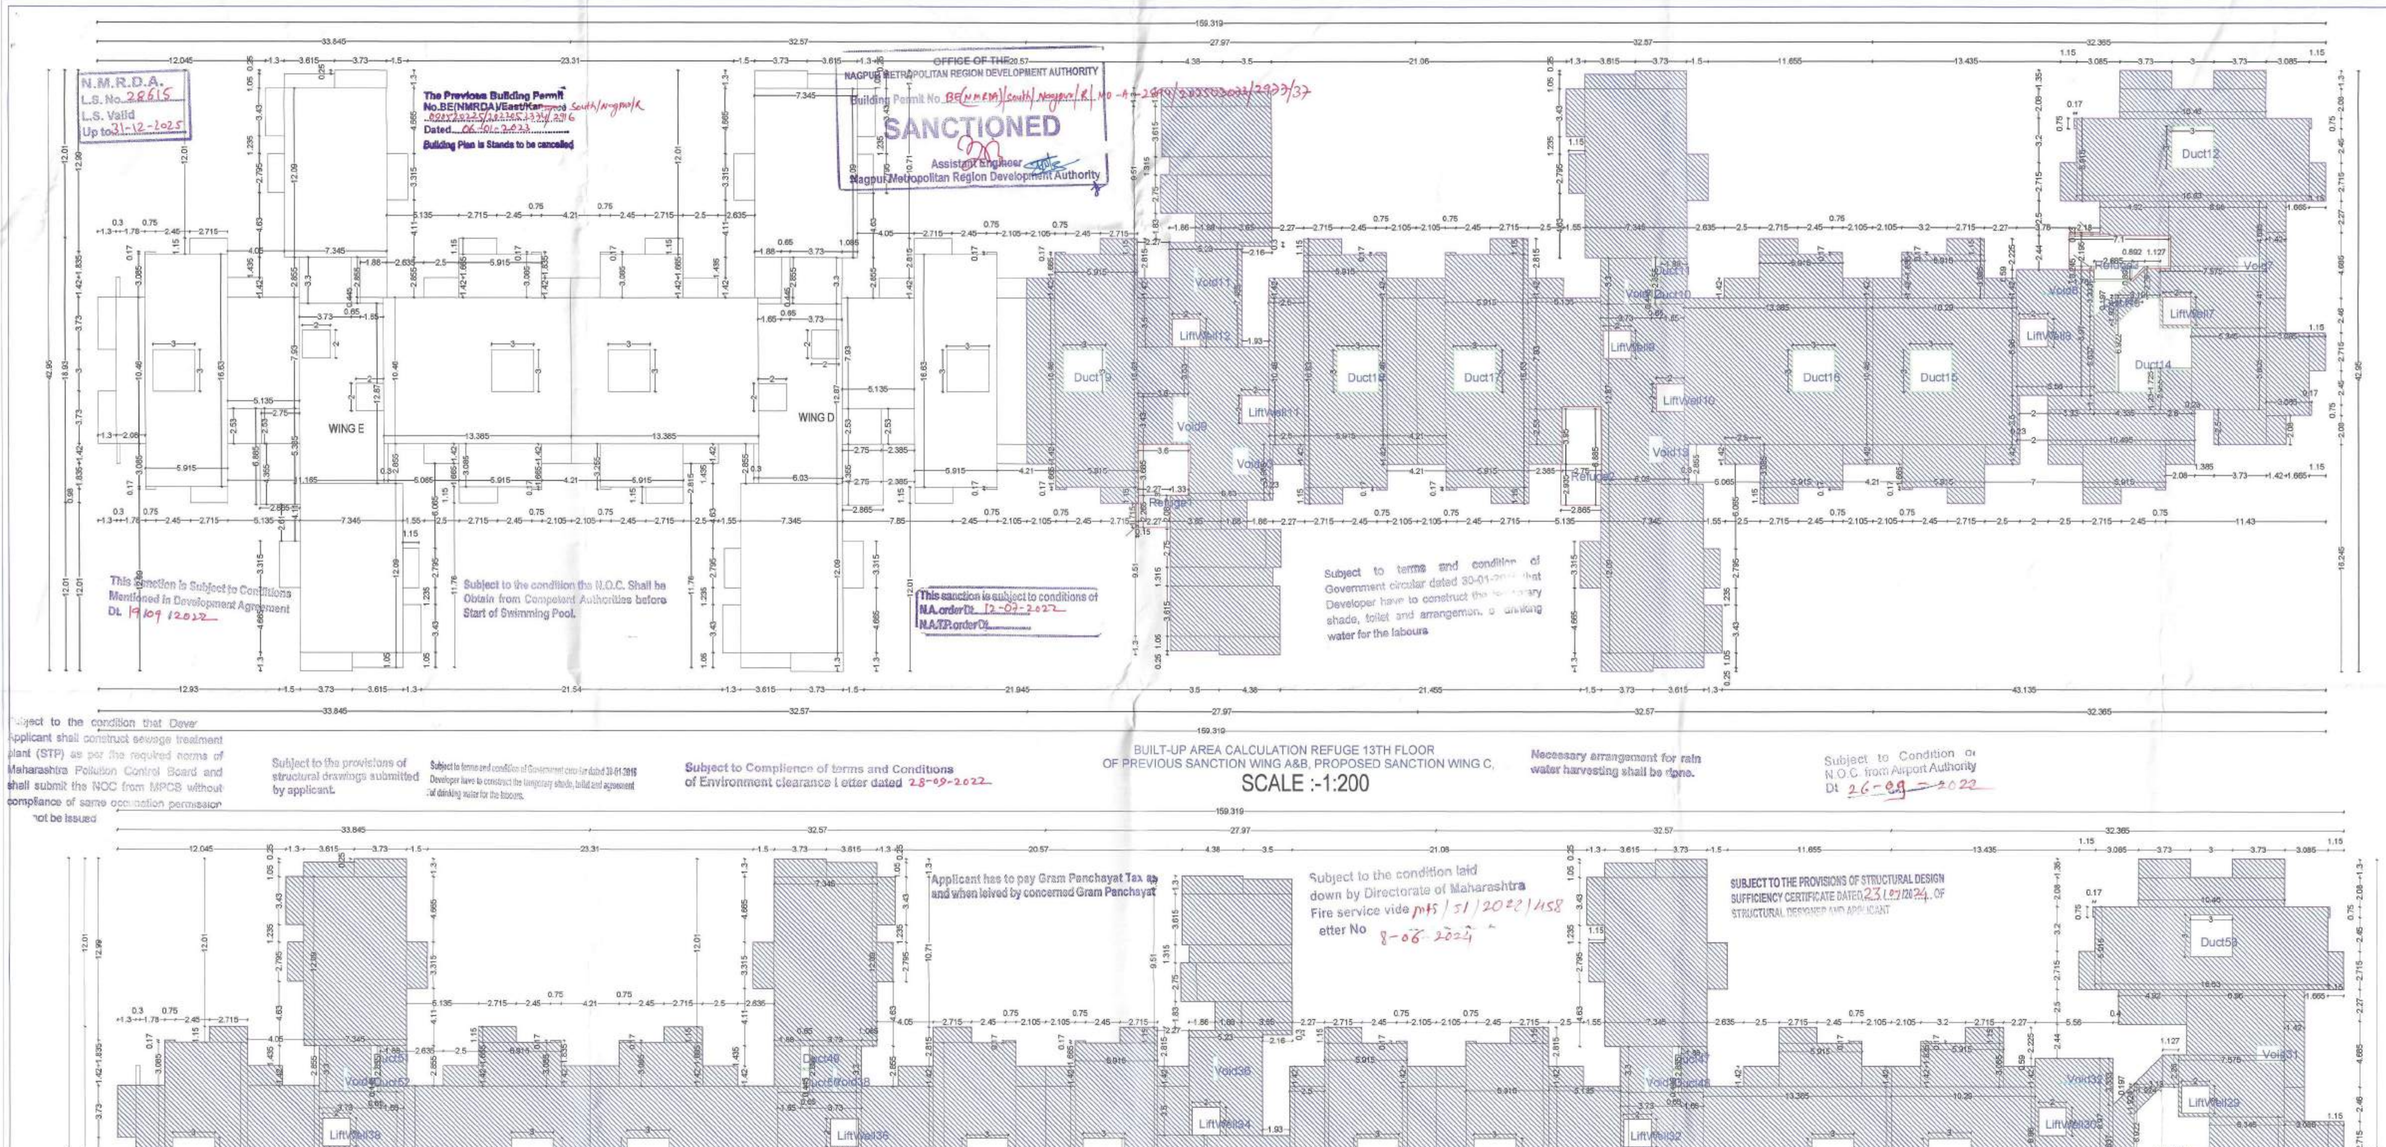

BUILT-UP AREA CALCULATION TYPICAL 1 TO 5 FLOORS
OF PREVIOUS SANCTION WING A&B, PROPOSED SANCTION WING C,D & E
SCALE :-1:200

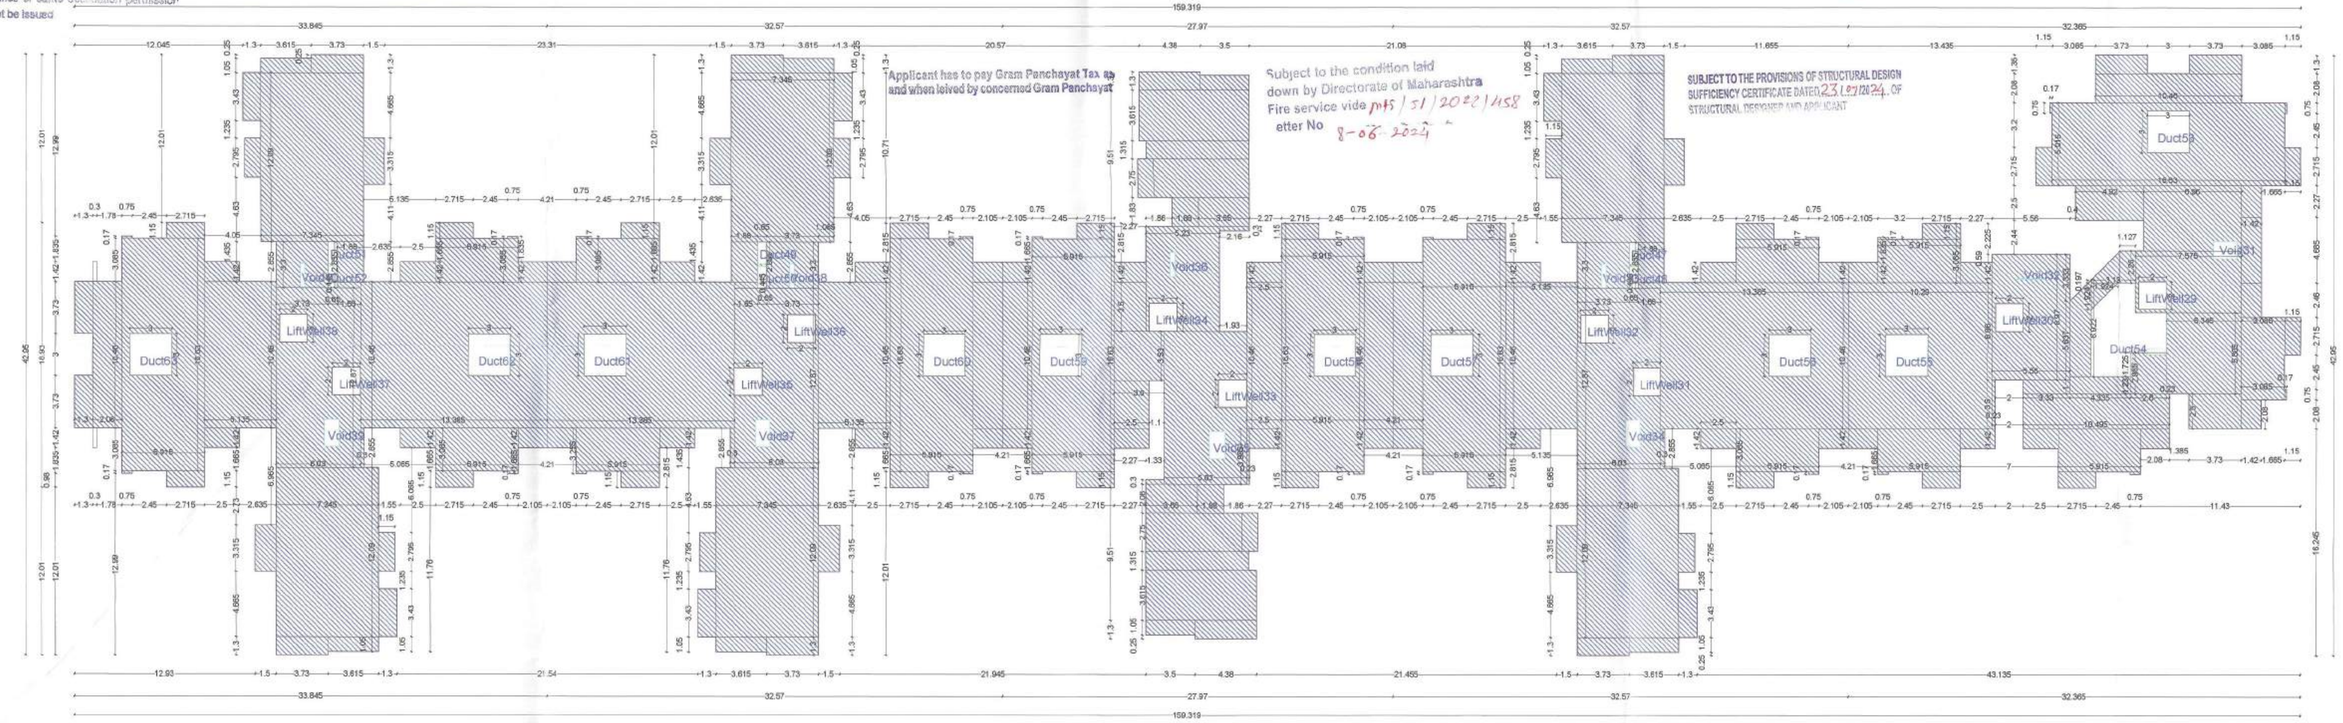

TYPICAL 1ST TO 5TH, FLOOR PLAN OF PREVIOUS SANCTION WING A&B, PROPOSED SANCTION WING C,D & E
SCALE :-1:200

BUILT UP AREA CALCULATION FOR REFUGE 13TH FLOOR WING A B C D E

AREA NAME	LENGTH	WIDTH	Area(Sq.M)
BLOCK	92.88	43.00	1983.35
		BLOCK AREA TOTAL =1983.35Sq.M	
Refuge3	-	-	20.34
Refuge2	-	-	20.12
Refuge1	-	-	19.10
Void13	-	-	2.05
Void12	-	-	0.63
Void11	-	-	0.63
Void10	-	-	2.24
Void9	-	-	3.71
Void8	-	-	0.10
Void7	-	-	2.06
LiftWell12	-	-	4.00
LiftWell11	-	-	4.00
LiftWell10	-	-	4.00
LiftWell9	-	-	4.00
LiftWell8	-	-	4.00
LiftWell7	-	-	4.00
Duct19	-	-	9.00
Duct18	-	-	9.00
Duct17	-	-	9.00
Duct16	-	-	9.00
Duct15	-	-	9.00
Duct14	-	-	26.11
Duct13	-	-	3.21
Duct12	-	-	9.00
Duct11	-	-	1.02
Duct10	-	-	1.02
		TOTAL Deduction =180.34Sq.M	
		Net BuiltUp Area 13TH FLOOR =1803.01 Sq.M	

BUILT UP AREA CALCULATION FOR TYPICAL 1 TO 5 WING A B C D E


AREA NAME	LENGTH	WIDTH	Area(Sq.M)
BLOCK	159.32	43.00	3351.19
		BLOCK AREA TOTAL =3351.19Sq.M	
Void40	-	-	0.61
Void39	-	-	2.10
Void38	-	-	0.61
Void37	-	-	2.07
Void36	-	-	0.61
Void35	-	-	2.24
Void34	-	-	2.07
Void33	-	-	0.61
Void32	-	-	0.09
Void31	-	-	2.06
LiftWell27	-	-	4.00
LiftWell28	-	-	4.00
LiftWell36	-	-	4.00
LiftWell35	-	-	4.00
LiftWell34	-	-	4.00
LiftWell33	-	-	4.00
LiftWell32	-	-	4.00
LiftWell31	-	-	4.00
LiftWell30	-	-	4.00
LiftWell29	-	-	4.00
Duct63	-	-	9.00
Duct62	-	-	9.00
Duct61	-	-	9.00
Duct60	-	-	9.00
Duct59	-	-	9.00
Duct58	-	-	9.00
Duct57	-	-	9.00
Duct56	-	-	9.00
Duct55	-	-	9.00
Duct54	-	-	25.95
Duct53	-	-	9.00
Duct52	-	-	1.02
Duct51	-	-	1.02
Duct50	-	-	1.02
Duct49	-	-	1.02
Duct48	-	-	1.02
Duct47	-	-	1.02
		TOTAL Deduction =175.14Sq.M	
		Net BuiltUp Area =3176.05 Sq.M	
		B/U AREA FOR TYPICAL 1ST 5TH FLOOR	
		3176.05 X 5=	
		15880.25 SQ.M=	

SUBMISSION DRAWING	SHEET NO.	03/07

PROPOSED RESIDENTIAL GROUP HOUSING LAYOUT PLAN SITUATED AT
KH. NO. 37/1/2/K/2, P.H. NO. 42, MOUZA - SHANKARPUR,
TAH - NAGPUR (GRAMIN), BELONGING TO
- M/s LEVERAGE REALITIES THROUGH PARTNER SHRI ADITYA GUPTA

APPROVAL STAMP:

LOCATION PLAN:

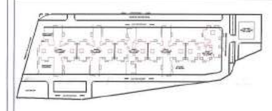

NORTH: N

DRAWING TITLE: **SECTIONS**

SCALE: 1:100 | DATE: 27.02.2025

OWNER: **M/s LEVERAGE REALITIES**
FF - 1203, 4TH FLOOR, GIRISH HEIGHTS, LIC SQUARE, SADAR, NAGPUR.
(O) 9370022801, 9790799990
THROUGH PARTNER
SHRI ADITYA GUPTA

SIGNATURE:

ARCHITECT: **EKVEERA ARCHITECTS**
216, 1ST FLOOR, OPP. SANGHI GROUND, ABHYANKAR NAGAR, NAGPUR-440010
(O)0712 - 2240807
EMAIL. mail@ekveera.org

SIGNATURE: M/s Ekveera Architects Authorised Signatory

Name Of : Owner Leverage Realities.

Postal Address : P. N 17, F.N 101,Raj Nagar,Katolroad,Nagpur,Maharashtra-440013

Phone No.:9967085007

DESCRIPTION OF PROJECT :
Type of Proposal : Group Housing
BUILDING ON CTS. NO./SURVEY NO.:-0

SITE ADDRESS :
KH.NO.37/1/2/K/2, P.H. NO. 42, MOUZA - SHANKARPUR,,,