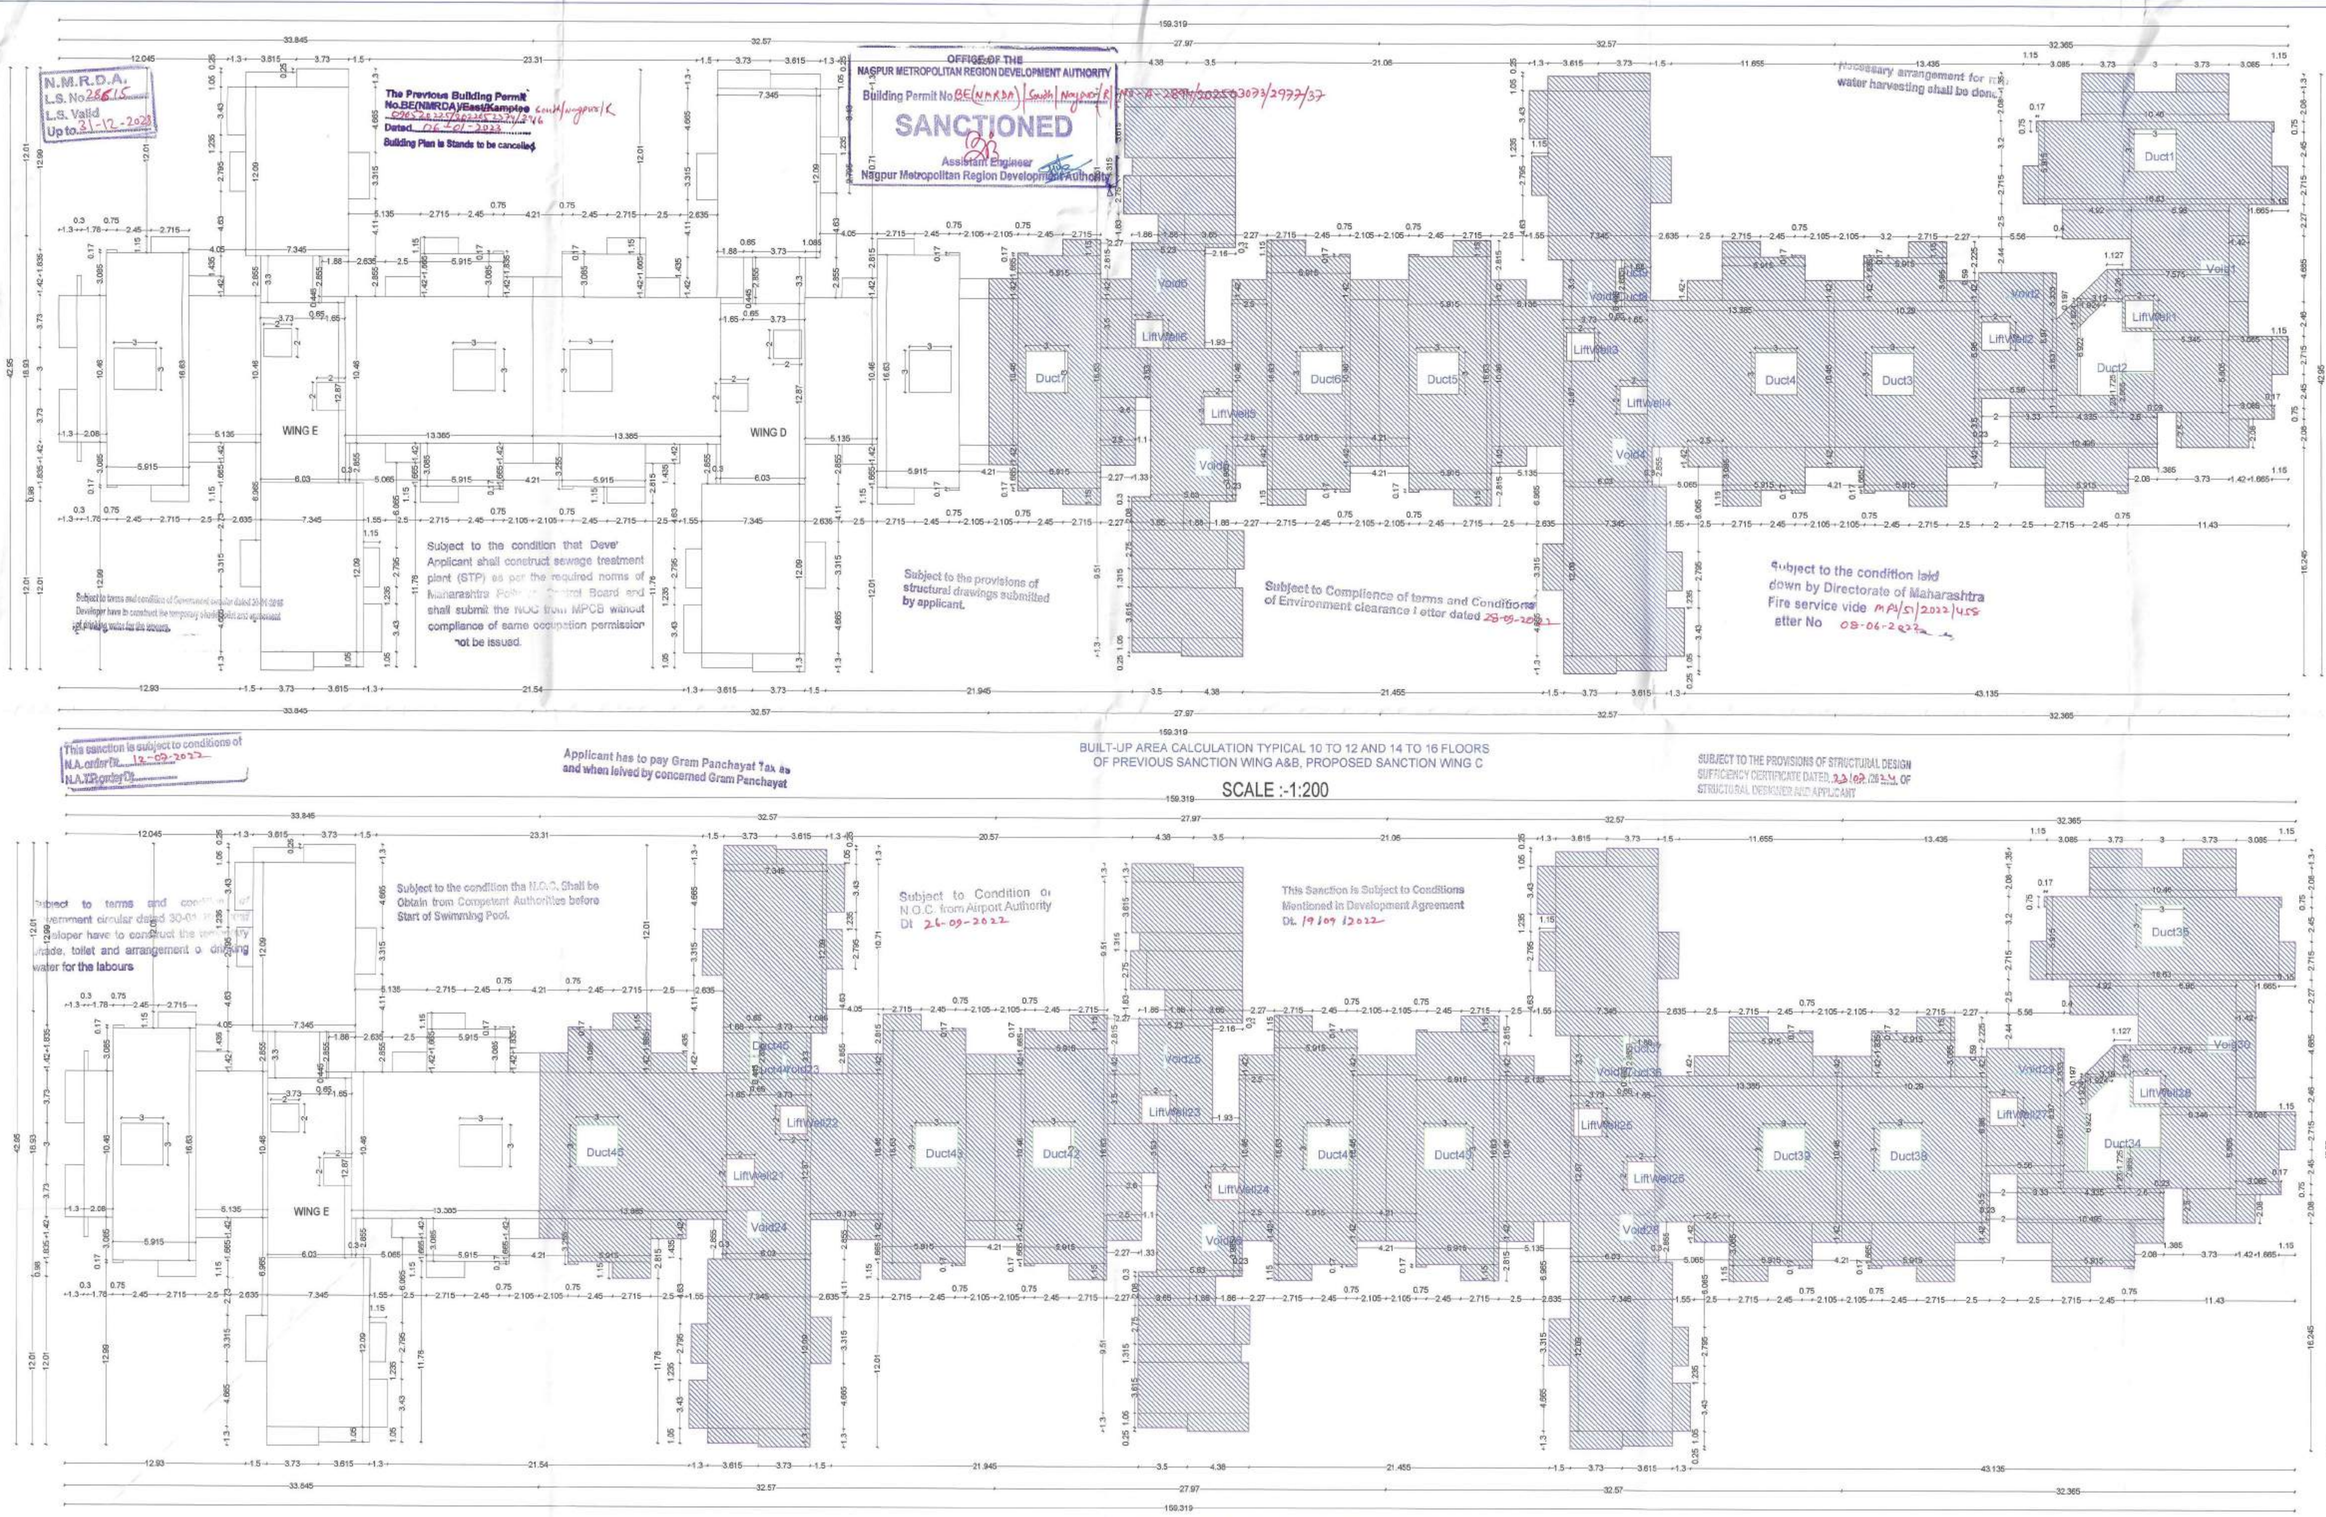


BUILT-UP AREA CALCULATION TYPICAL 10 TO 12 AND 14 TO 16 FLOORS
OF PREVIOUS SANCTION WING A&B, PROPOSED SANCTION WING C

SCALE :-1:200

BUILT-UP AREA CALCULATION TYPICAL 6 7 AND 9 FLOOR
OF PREVIOUS SANCTION WING A&B, PROPOSED SANCTION WING C & D

SCALE :-1:200

6TH,7TH & 9TH FLOOR PLAN OF PREVIOUS SANCTION WING A&B, PROPOSED SANCTION WING C & D
SCALE (1:200)

BUILT UP AREA CALCULATION FOR TYPICAL 10 TO 12 AND 14 TO 16 WING A B C D E

AREA NAME	LENGTH	WIDTH	Area(Sq.M)
BLOCK	92.88	43.00	1929.50
		BLOCK AREA TOTAL =1929.50Sq.M	
Void6	-	-	0.63
Void5	-	-	2.24
Void4	-	-	2.05
Void3	-	-	0.63
Void2	-	-	0.10
Void1	-	-	2.06
LiftWell6	-	-	4.00
LiftWell5	-	-	4.00
LiftWell4	-	-	4.00
LiftWell3	-	-	4.00
LiftWell2	-	-	4.00
LiftWell1	-	-	4.00
Duct9	-	-	1.02
Duct8	-	-	1.02
Duct7	-	-	9.00
Duct6	-	-	9.00
Duct5	-	-	9.00
Duct4	-	-	9.00
Duct3	-	-	9.00
Duct2	-	-	26.11
Duct1	-	-	9.00
		TOTAL Deduction =113.86Sq.M	
		Net BuiltUp Area =1815.64 Sq.M	
		B/U AREA OF 10 TO 12TH & 14 TO 16TH FLOOR =	
		1815.64X6=10893.84 SQ.M =	

BUILT UP AREA CALCULATION FOR TYPICAL 6 7 AND 9 WING A B C D E


AREA NAME	LENGTH	WIDTH	Area(Sq.M)
BLOCK	125.45	43.00	2637.94
		BLOCK AREA TOTAL =2637.94Sq.M	
Void30	-	-	2.06
Void29	-	-	0.09
Void28	-	-	2.05
Void27	-	-	0.61
Void26	-	-	2.24
Void25	-	-	0.61
Void24	-	-	2.05
Void23	-	-	0.61
LiftWell28	-	-	4.00
LiftWell27	-	-	4.00
LiftWell26	-	-	4.00
LiftWell25	-	-	4.00
LiftWell24	-	-	4.00
LiftWell23	-	-	4.00
LiftWell22	-	-	4.00
LiftWell21	-	-	4.00
Duct46	-	-	9.00
Duct45	-	-	1.02
Duct44	-	-	1.02
Duct43	-	-	9.00
Duct42	-	-	9.00
Duct41	-	-	9.00
Duct40	-	-	9.00
Duct39	-	-	9.00
Duct38	-	-	9.00
Duct37	-	-	1.02
Duct36	-	-	1.02
Duct35	-	-	9.00
Duct34	-	-	26.11
		TOTAL Deduction =144.51Sq.M	
		Net BuiltUp Area =2493.43 Sq.M	
		B/U AREA FOR 6,7 & 9TH FLOOR = 2493.43 X 3	
		7480.29 SQ.M=	

SUBMISSION DRAWING	SHEET NO. 05/07

PROPOSED RESIDENTIAL GROUP HOUSING LAYOUT PLAN SITUATED AT
KH. NO. 37/1/2/K/2, P.H. NO. 42, MOUZA - SHANKARPUR,
TAH - NAGPUR (GRAMIN), BELONGING TO
- M/s LEVERAGE REALITIES THROUGH PARTNER SHRI ADITYA GUPTA

APPROVAL STAMP:

LOCATION PLAN:

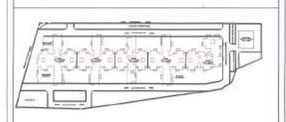

NORTH: N

DRAWING TITLE
SECTIONS

SCALE: 1:100 | DATE: 27.02.2025

OWNER:
M/s LEVERAGE REALITIES
FF - 103, 4TH FLOOR, GIRISH HEIGHTS, LIC SQUARE, SADAR, NAGPUR.
(O) 9370622961, 9766788990
THROUGH PARTNER
SHRI ADITYA GUPTA
SIGNATURE:

ARCHITECT:
EKVEERA ARCHITECTS
215, 1ST FLOOR, OPP. SAKSHI GROUND, ABHYANKAR NAGAR, NAGPUR-440010
(O) 0712 - 2242667
EMAIL : mail@ekveera.org
M/s Ekveera Architects
Authorised Signatory

Name Of : Owner Leverage Realities

Postal Address : P. N 17, F.N 101,Raj Nagar, Kalamboad,Nagpur,Maharashtra-440013

Phone No.:9967085007

DESCRIPTION OF PROJECT :

Type of Proposal : Group Housing
BUILDING ON CTS. NO./SURVEY NO.-0

SITE ADDRESS :
KH.NO.37/1/2/K/2, P.H. NO. 42, MOUZA - SHANKARPUR, □ □ TAH - NAGPUR (GRAMIN)

Name Of Architect : Paras Kothari

LOGO	ADDRESS OF OFFICE
	OFFICE :- 76,Bonte Layout,Somalwada, Wardha Road,Nagpur

OWNERS SIGN - | TECHNICAL PERSON SIGN

SCALE - 1:100 | Date: 08/07/24

JOB NO :- | CHECK BY :-

SUBMISSION DRAWING